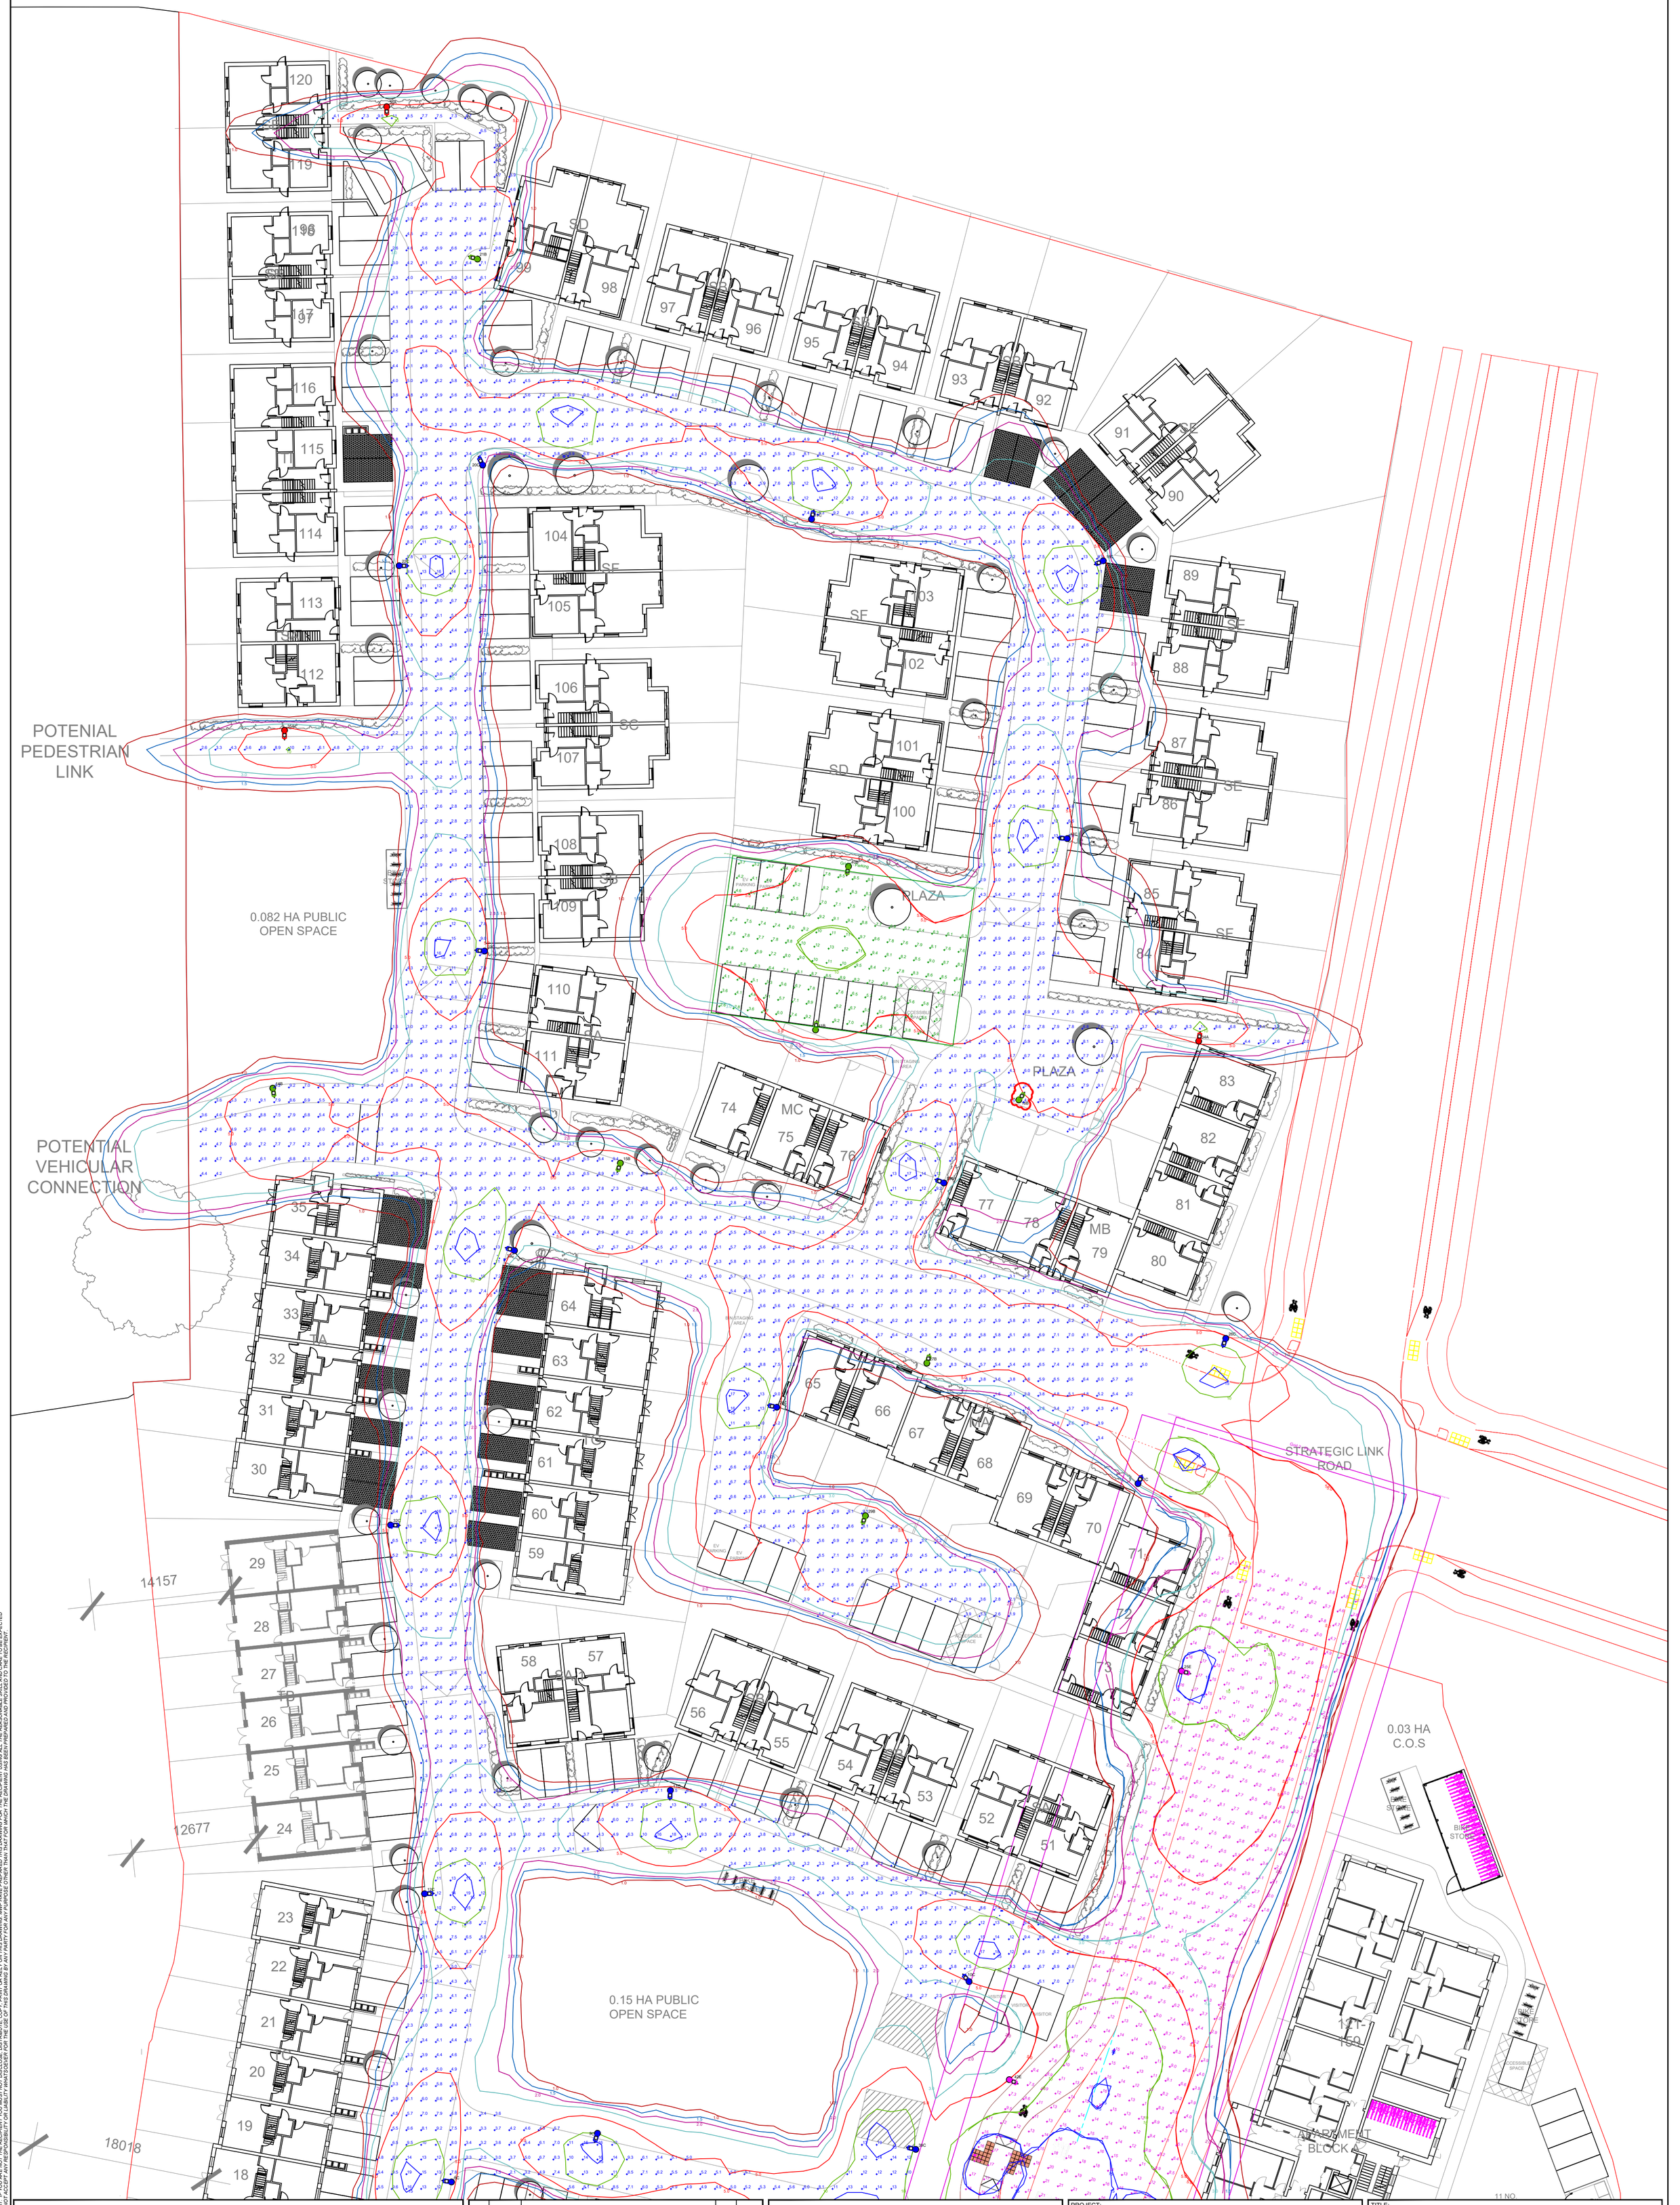



A SCHREDER AXIA 3.1 5296 Integrated Lenses Rear louve rs 16 OSLON SQUARE 890 lm, 2700K/70 Mounted at 6m

B SCHREDER AXIA 3.1 5267 Integrated Lenses Rear louve rs 16 OSLON SQUARE 2540 lm, 2700K/70 Mounted at 6m

C SCHREDER AXIA 3.1 5266 Integrated Lenses Rear louve rs 16 OSLON SQUARE 2040 lm, 2700K/70 Mounted at 6m

E SCHREDER AXIA 3.1 5267 Integrated Lenses Rear louve rs 16 OSLON SQUARE 6810 lm, 2700K/70 Mounted at 8m

| REV | DATE | DESCRIPTION | BY | APP |
|---|---|---|---|---|
| P04 | 22/09/26 | Issued For Planning | M.S | F.F |
| P03 | 02/09/26 | Issued For Planning | M.S | F.F |
| P02 | 12/03/26 | Issued For Planning | S.C | F.F |
| P01 | 27/02/26 | Issued For Planning | S.C | F.F |


MWP
ENGINEERING AND ENVIRONMENTAL CONSULTANTS
CORK | TRALEE | LONDON | LIMERICK
mwp.ie


PROJECT:
DEERPARK HOUSING DEVELOPMENT

CLIENT:
VISION CONTRACTING LIMITED

TITLE:
SITE LIGHTING LAYOUT

| DRAWN: | CHECKED: | APPROVED: |
|---|---|---|
| M.S | C.G | F.F |
| PROJECT NUMBER: | DATE: | SCALE @ A1: |
| 25123 | 26/02/2026 | 1:300 |

| ACCEPTANCE CODE: | PURPOSE OF ISSUE: | PURPOSE CODE: |
|---|---|---|
| S | ISSUED FOR PLANNING PERMISSION | P3 |

DRAWING NUMBER: 25123-ZZ-ZZZ-DR-MWP-EE-9100 REV: P04


THIS DRAWING, AND THE INFORMATION CONTAINED IN THIS DRAWING, IS PRIVATE AND CONFIDENTIAL, AND IS INTENDED SOLELY FOR THE USE OF THE INDIVIDUAL OR ENTITY TO WHICH IT IS ADDRESSED (THE "RECIPIENT"). THE DRAWING IS PROVIDED STRICTLY ON THE BASIS OF THE TERMS AND CONDITIONS AGREED BETWEEN MWP AND THE RECIPIENT. ANY UNAUTHORISED USE, DISCLOSURE, COPYING, DISTRIBUTION OR RELIANCE ON THIS DRAWING BY ANY PERSON OTHER THAN THE RECIPIENT IS STRICTLY PROHIBITED. IF YOU HAVE RECEIVED THIS DRAWING IN ERROR, PLEASE NOTIFY MWP IMMEDIATELY AND DELETE ALL COPIES FROM YOUR SYSTEM. MWP ACCEPTS NO RESPONSIBILITY FOR ANY LOSS OR DAMAGE ARISING FROM THE USE OF THIS DRAWING BY ANY PERSON OTHER THAN THE RECIPIENT. THIS DRAWING IS NOT A SUBSTITUTE FOR PROFESSIONAL ADVICE AND SHOULD NOT BE RELIED UPON AS SUCH. ANY DECISIONS MADE OR ACTIONS TAKEN BASED ON THIS DRAWING ARE THE SOLE RESPONSIBILITY OF THE RECIPIENT. MWP DOES NOT ACCEPT ANY RESPONSIBILITY OR LIABILITY WHATSOEVER FOR THE USE OF THIS DRAWING BY ANY PARTY FOR ANY PURPOSE OTHER THAN THAT FOR WHICH THE DRAWING HAS BEEN PREPARED AND PROVIDED TO THE RECIPIENT.