


Key Plan
1 : 3000

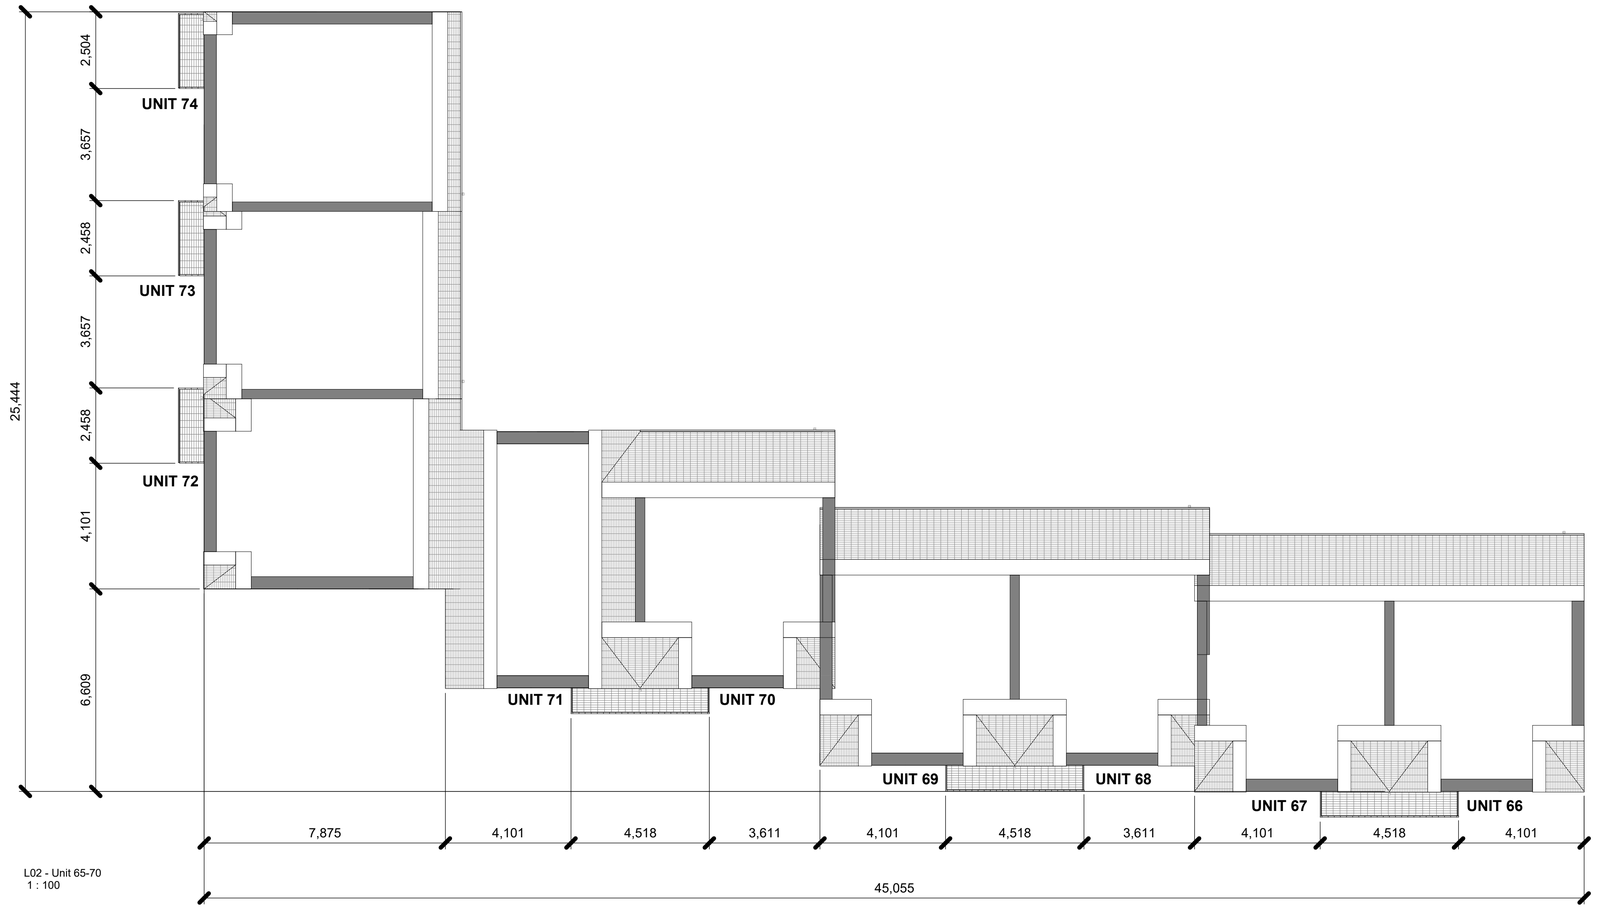

L02 - Unit 65-70
1 : 100

Roof Plan
1 : 100

Notes:

- Do not scale from this drawing. Use figured dimensions in all cases.
- Verify dimensions on site and report any discrepancies to the Architect immediately.
- This drawing to be read in conjunction with the Architect 's Specification.
- © This drawing is copyright and may only be reproduced with the Architect 's permission.

Drawing Notes:

Gross Internal Floor Area

Level	*Area*
UNIT 65	
L00	43.9m2
L01	40.8m2
TOTAL	84.7m2
UNIT 66	
L00	43.9m2
L01	40.8m2
TOTAL	84.7m2
UNIT 67	
L00	43.9m2
L01	40.8m2
TOTAL	84.7m2
UNIT 68	
L00	43.9m2
L01	40.8m2
TOTAL	84.7m2
UNIT 69	
L00	43.9m2
L01	40.8m2
TOTAL	84.7m2
UNIT 70	
L00	43.9m2
L01	40.8m2
TOTAL	84.7m2
UNIT 71	
L00	43.9m2
L01	40.8m2
TOTAL	84.7m2
UNIT 72	
L00	43.9m2
L01	40.8m2
TOTAL	84.7m2
UNIT 73	
L00	43.9m2
L01	40.8m2
TOTAL	84.7m2

GROSS TOTAL:
762.3m2

Rev	Date	Drwn	Details of Issue / Revision
P3-S-1	14.09.2026	MP	ISSUED FOR PLANNING
P3-S-0	09.02.26	BC	ISSUED FOR PLANNING

Issues & Revisions

reddy a+u
Douglas Business Centre,
Carrigaline Rd,
Douglas, Cork,
T12 PO88
T: + 353 (0)21 436 2922
W: www.reddyarchitecture.com
E: info@reddyarchitecture.com

Client Details:
Ross-Park Residential HS Limited

Project Details:
Deer Park LRD
Off Park Road, Ardshanavooly (Townland), Killarney, Co. Kerry.

Drawing Title:
The Mews A - Attic & Roof Plan

Job No.	Sheet Size:	Scale @A1:
P24-126C	A1_L	As indicated
Issue Date:	Drawn By:	Reviewed By:
14.09.2026	BC	PM

Status	Purpose of Issue
P3	**PLANNING**

Project - Originator -Zone - Unit - Level - Type - Originator - Role - Number	Revision
DPK-06-MA-XXX-DR-RAU-AR-1001	**P3-S-1**

© Copyright Reddy Architecture & Urbanism