

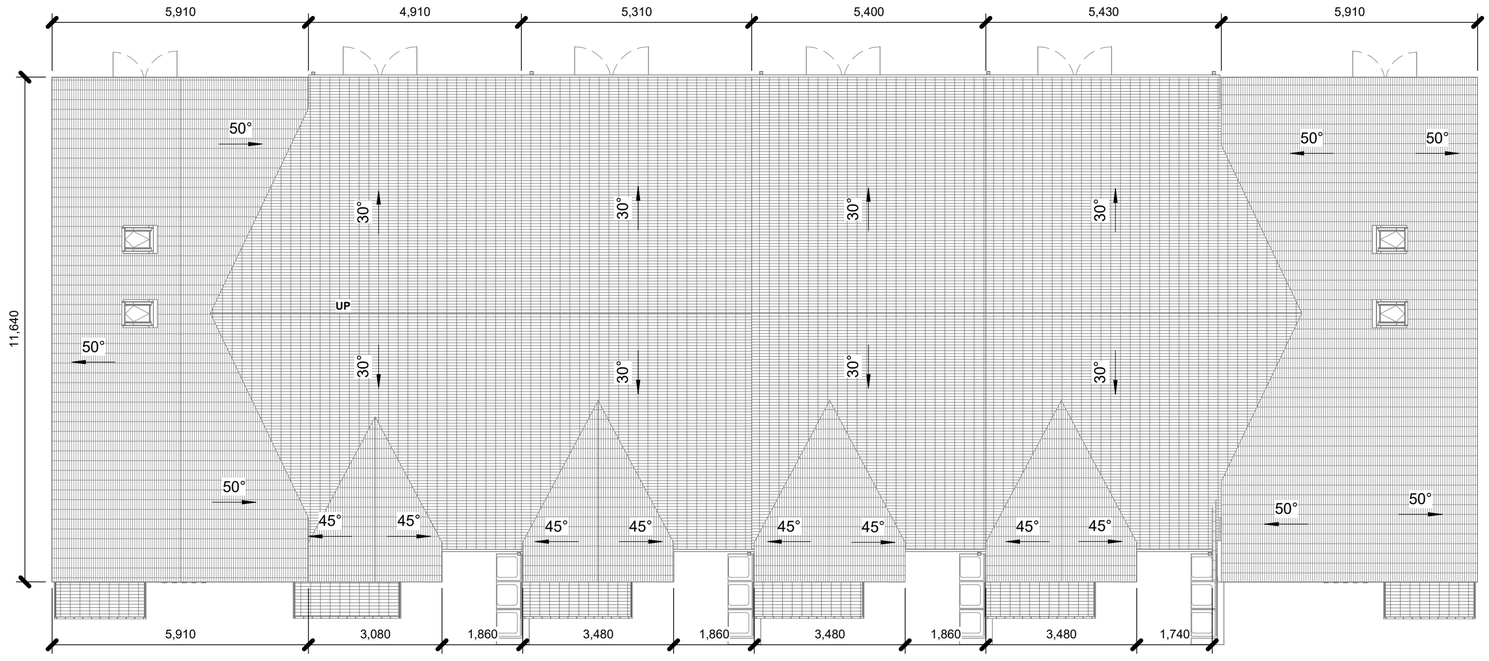


RF - Roof Plan
1 : 100

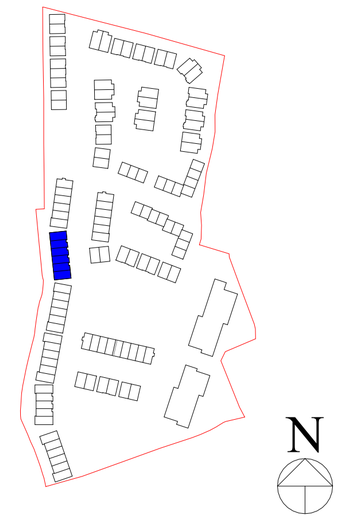

Gross Internal Floor Area


Level	Area
UNIT 24	
L00	56.4 m²
L01	56.4 m²
L02	45.3 m²
	158.1 m²
UNIT 25	
L00	52.8 m²
L01	52.8 m²
	105.6 m²
UNIT 26	
L00	52.8 m²
L01	52.8 m²
	105.6 m²
UNIT 27	
L00	52.8 m²
L01	52.8 m²
	105.6 m²
UNIT 28	
L00	52.8 m²
L01	52.8 m²
	105.6 m²
UNIT 29	
L00	56.4 m²
L01	56.4 m²
L02	45.3 m²
	158.1 m²
Total	738.6 m²

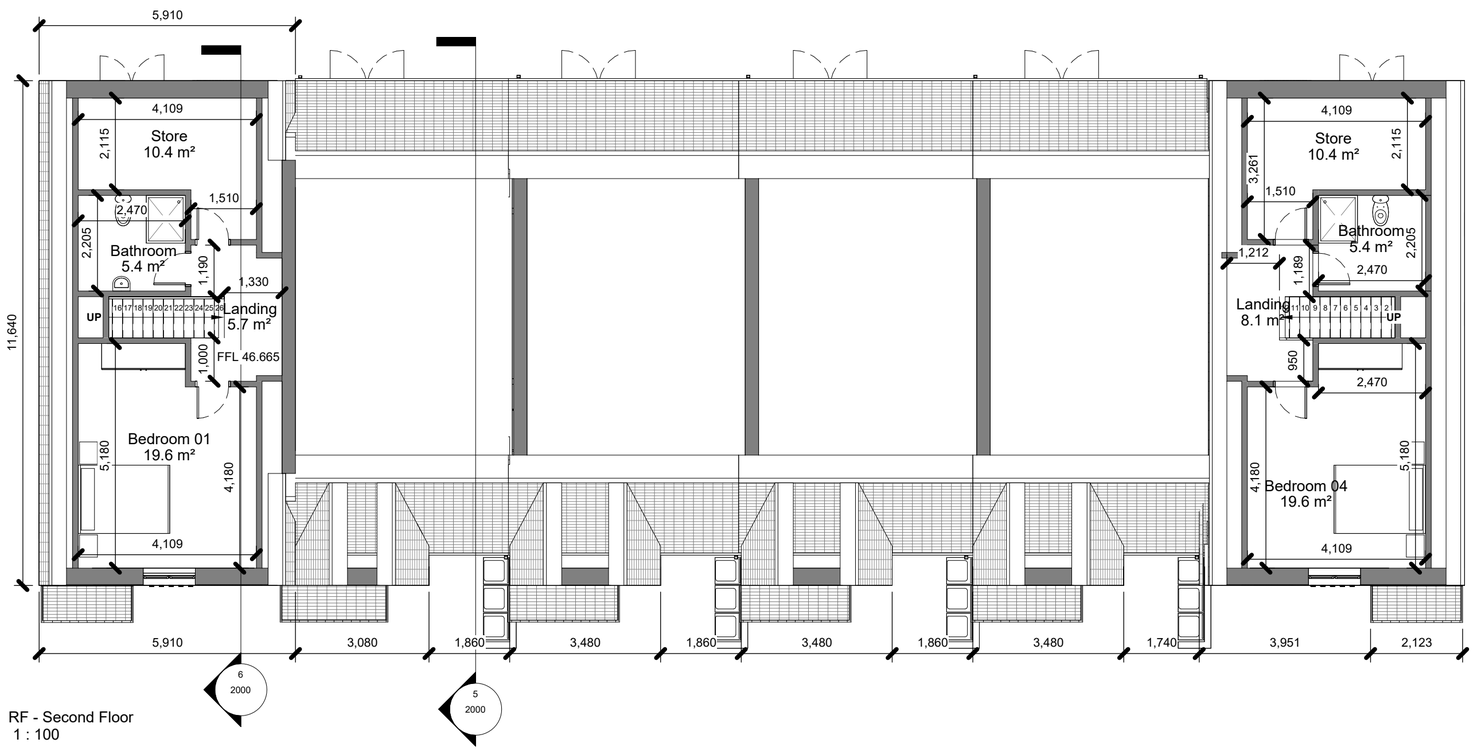

RF - Second Floor
1 : 100



L01 - First Floor
1 : 100

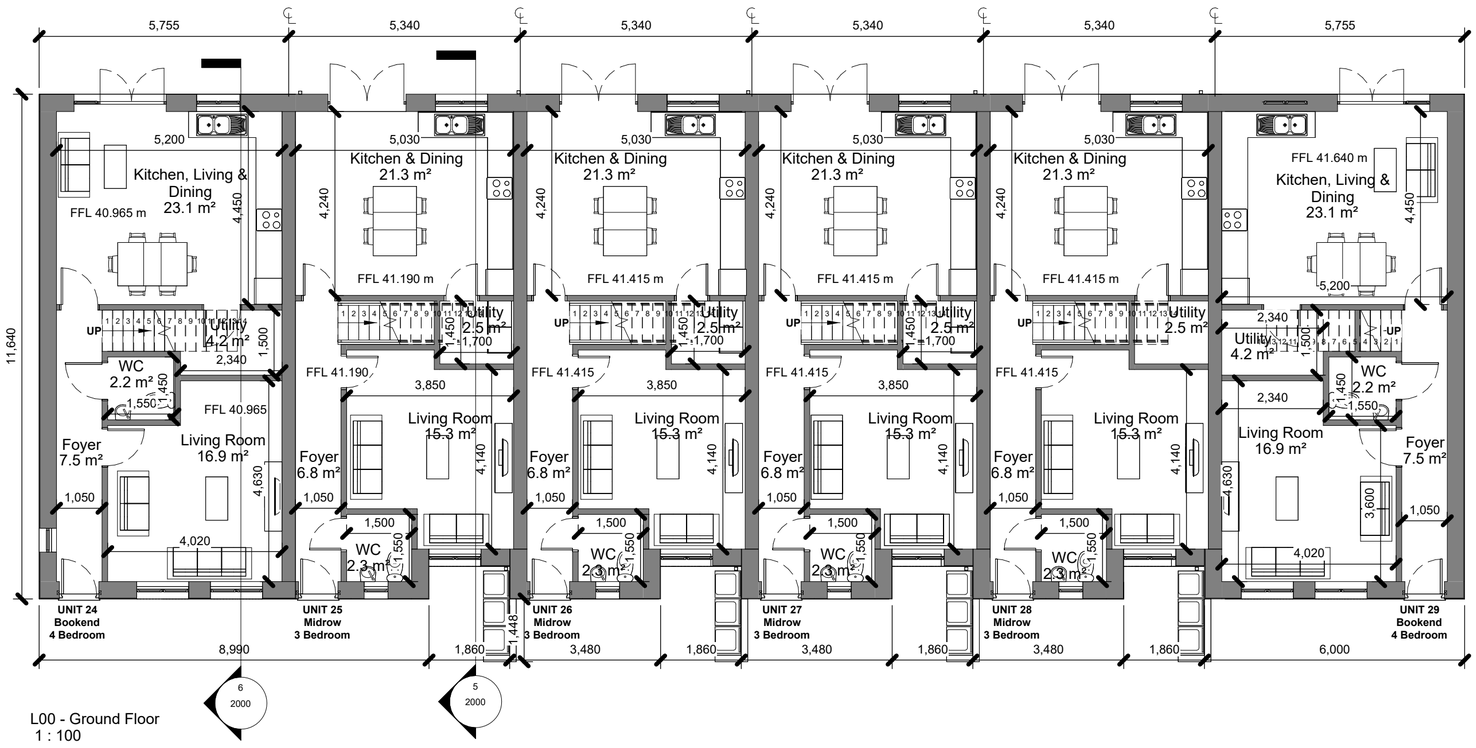

L00 - Ground Floor
1 : 100

Notes:

- Do not scale from this drawing. Use figured dimensions in all cases.
- Verify dimensions on site and report any discrepancies to the Architect immediately.
- This drawing to be read in conjunction with the Architect 's Specification.
- © This drawing is copyright and may only be reproduced with the Architect 's permission.

Drawing Notes:

Material Legend

1. Selected PVC gutter / downpipe
2. Selected aluminium / PVC window & door frames
3. Metal Canopy
4. Selected fibre cement slate roof
5. Selected decorative brick colour 01
6. Selected decorative brick colour 02
7. Selected decorative protruding brick colour 01
8. Selected painted smooth plaster finish colour

Issues & Revisions

Rev.	Date	Drwn	Details of Issue / Revision
P3-S-0	19.02.2026	KL	ISSUED FOR PLANNING
P3-S-1	14.09.2026	MP	ISSUED FOR PLANNING

reddy architecture +urbanism

Douglas Business Park,
Carrigaline Rd,
Douglas, Cork,
T12 P088

T: + 353 (0)21 436 292
W: www.reddyarchitecture.com
E: info@reddyarchitecture.com

Client Details:
Ross-Park Residential HS Limited

Drawing Title:
Townhouse B - Plans

Job No.	Sheet Size:	Scale @A1:
P24-126C	A3_L	As indicated
Issue Date:	**Drawn By:**	**Reviewed By:**
14.09.2026	KL	PM

Project Details:
Deer Park LRD
Off Park Road, Ardshanavooly (Townland),
Killarney, CO. Kerry.

Status	Purpose of Issue
P3	**PLANNING**

Project-Phase-System-Zone-Level-Unit-Type-Role-Classification-Number	Revision
DPK-06-TB-XXX-DR-RAU-AR-1000	**P3-S-1**

© Copyright Reddy Architecture & Urbanism