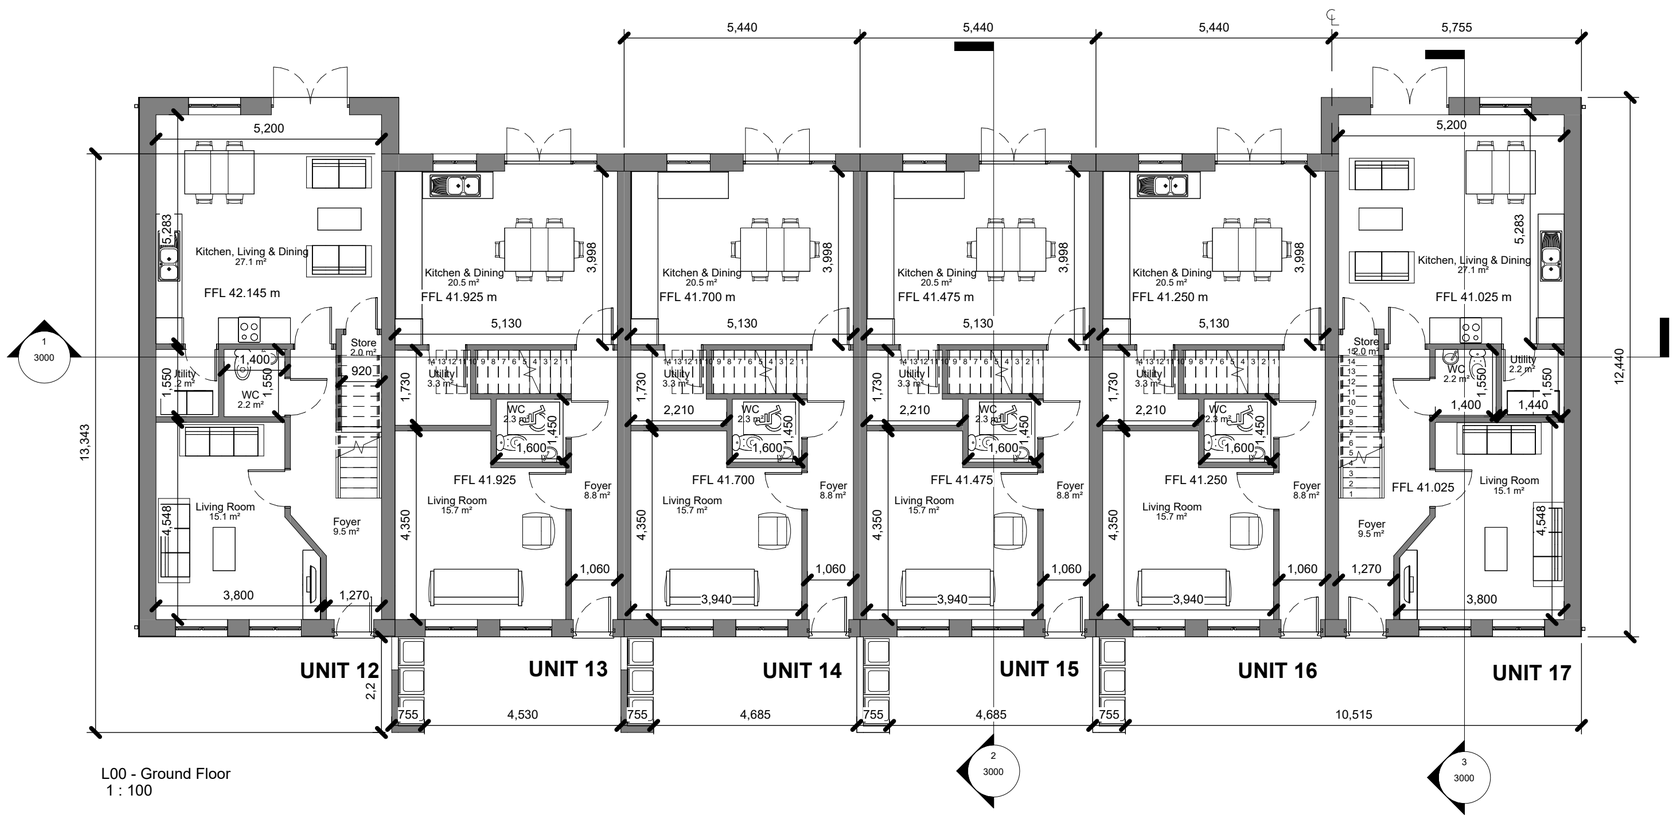
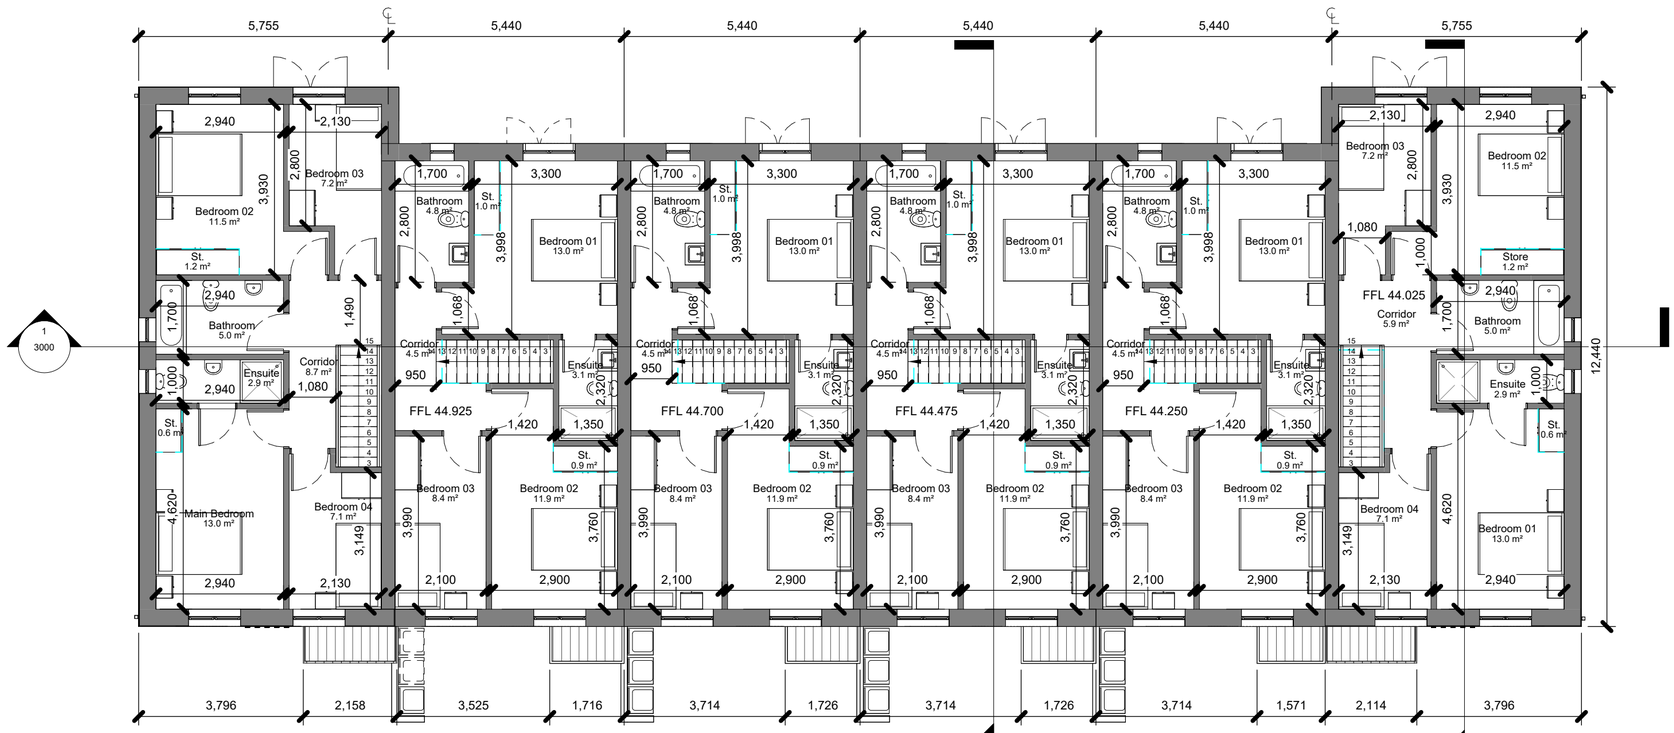
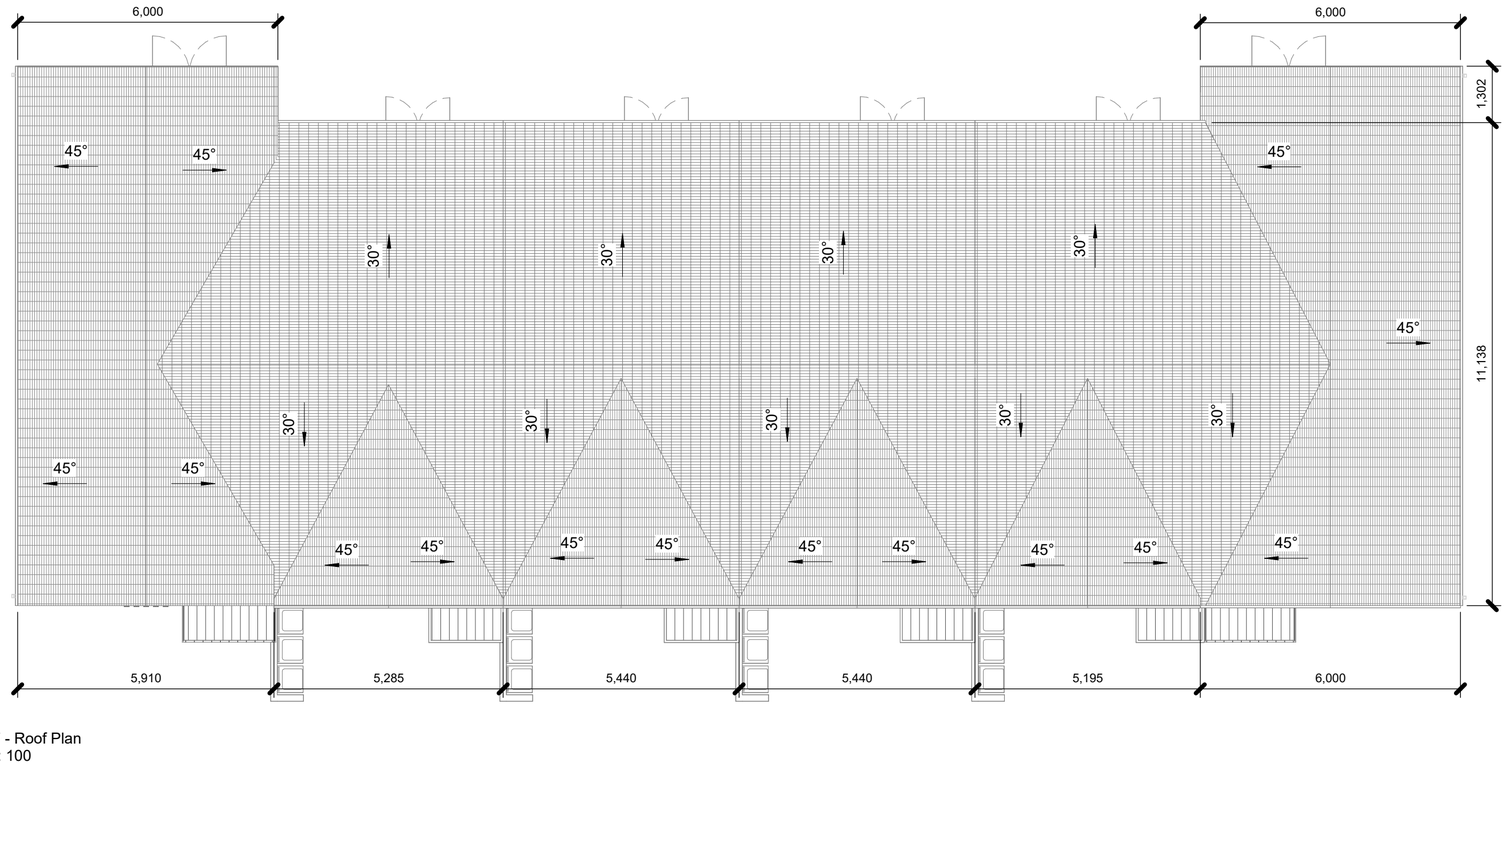


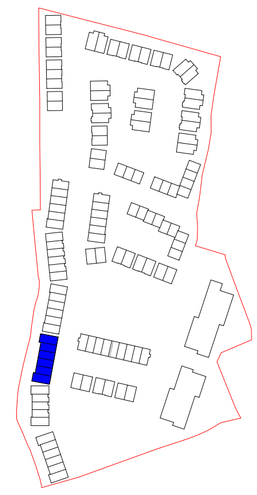

L00 - Ground Floor
1 : 100




L01 - First Floor
1 : 100




RF - Roof Plan
1 : 100



N

**Gross Internal Floor Area**

| *Level* | *Area* |
|---|---|
| UNIT 12 | |
| L00 | 60.5m2 |
| L01 | 60.5m2 |
| TOTAL | **121.0m2** |
| UNIT 13 | |
| L00 | 53.0m2 |
| L01 | 53.0m2 |
| TOTAL | **106.0m2** |
| UNIT 14 | |
| L00 | 53.0m2 |
| L01 | 53.0m2 |
| TOTAL | **106.0m2** |
| UNIT 15 | |
| L00 | 53.0m2 |
| L01 | 53.0m2 |
| TOTAL | **106.0m2** |
| UNIT 16 | |
| L00 | 53.0m2 |
| L01 | 53.0m2 |
| TOTAL | **106.0m2** |
| UNIT 17 | |
| L00 | 60.5m2 |
| L01 | 60.5m2 |
| TOTAL | **121.0m2** |

GROSS TOTAL:
**666.0m2**

**Notes:**

- Do not scale from this drawing. Use figured dimensions in all cases.
- Verify dimensions on site and report any discrepancies to the Architect immediately.
- This drawing to be read in conjunction with the Architect 's Specification.
- © This drawing is copyright and may only be reproduced with the Architect 's permission.

**Drawing Notes:**

Issues & Revisions

| Rev. | Date | Drwn | Details of Issue / Revision |
|---|---|---|---|
| P3-S-0 | 24.02.2026 | KL | PLANNING |
| P3-S-1 | 14.09.2026 | MP | PLANNING |


reddy architecture +urbanism

Douglas Business Park,
Carrigaline Rd,
Douglas, Cork,
T12 P088

T: + 353 (0)21 436 292
W: www.reddyarchitecture.com
E: info@reddyarchitecture.com


Client Details:
**Ross-Park Residential HS Limited**

Project Details:
**Deer Park LRD**
**Off Park Road, Ardshanavooly (Townland),**
**Killarney, Co. Kerry.**

Drawing Title:
**Townhouse D - Plans**

| Job No. | Sheet Size: | Scale @A1: |
|---|---|---|
| **P24-126C** | A3_L | As indicated |
| Issue Date: | Drawn By: | Reviewed By: |
| 14.09.2026 | KL | PM |

| Status | Purpose of Issue |
|---|---|
| **P3** | **PLANNING** |

Project-Phase-System-Zone-Level-Unit-Type-Role-Classification-Number: **DPK-06-TD-XXX-DR-RAU-AR-1000**

Revision: **P3-S-1**

© Copyright Reddy Architecture & Urbanism