

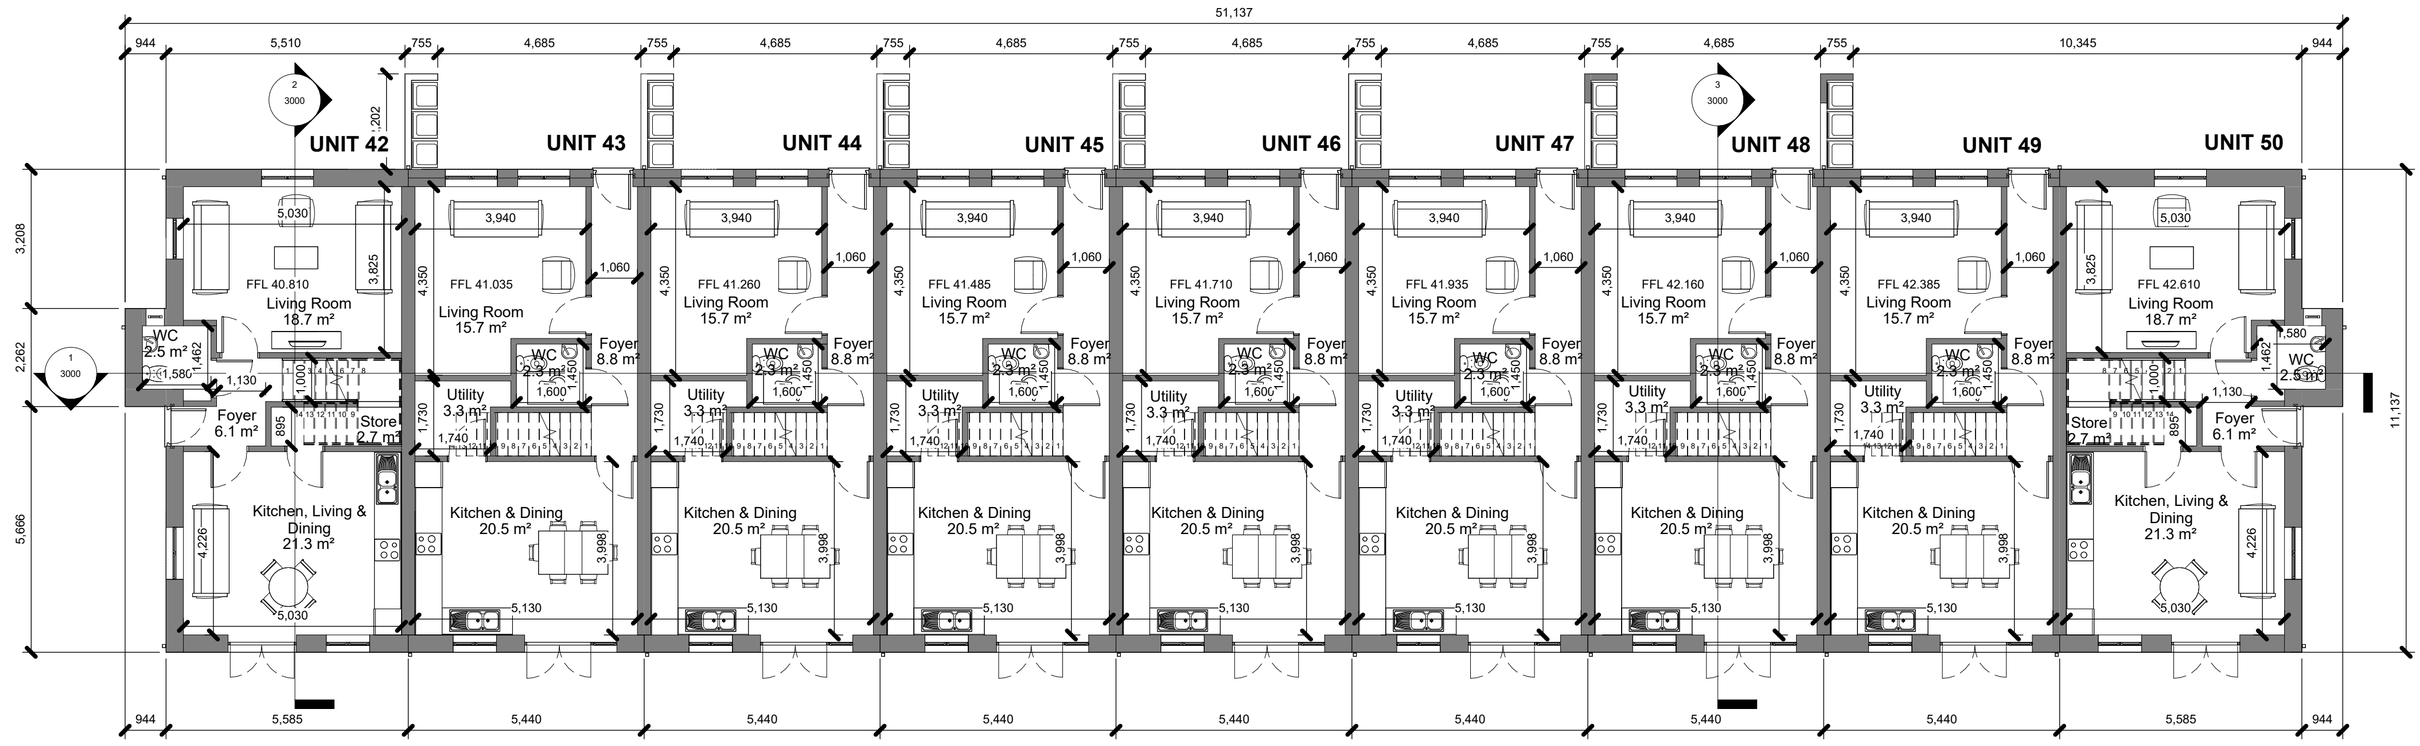



L00 - Ground Floor
1 : 100

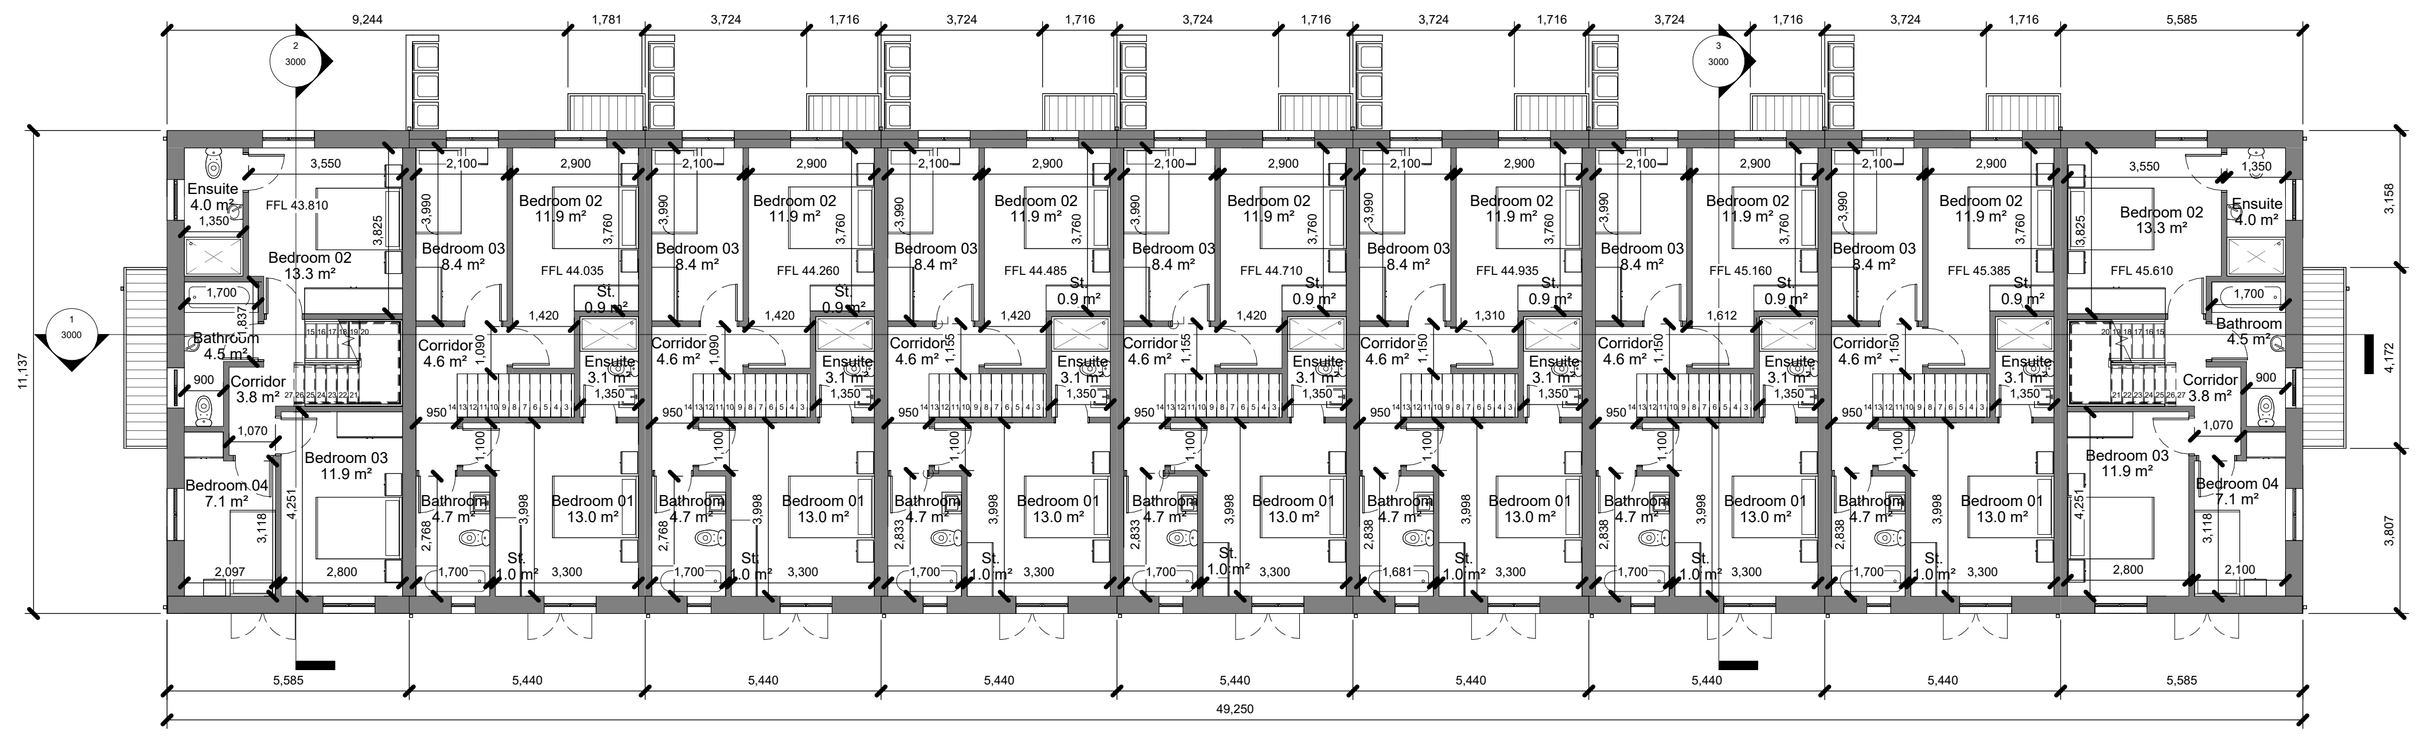


L01 - First Floor
1 : 100

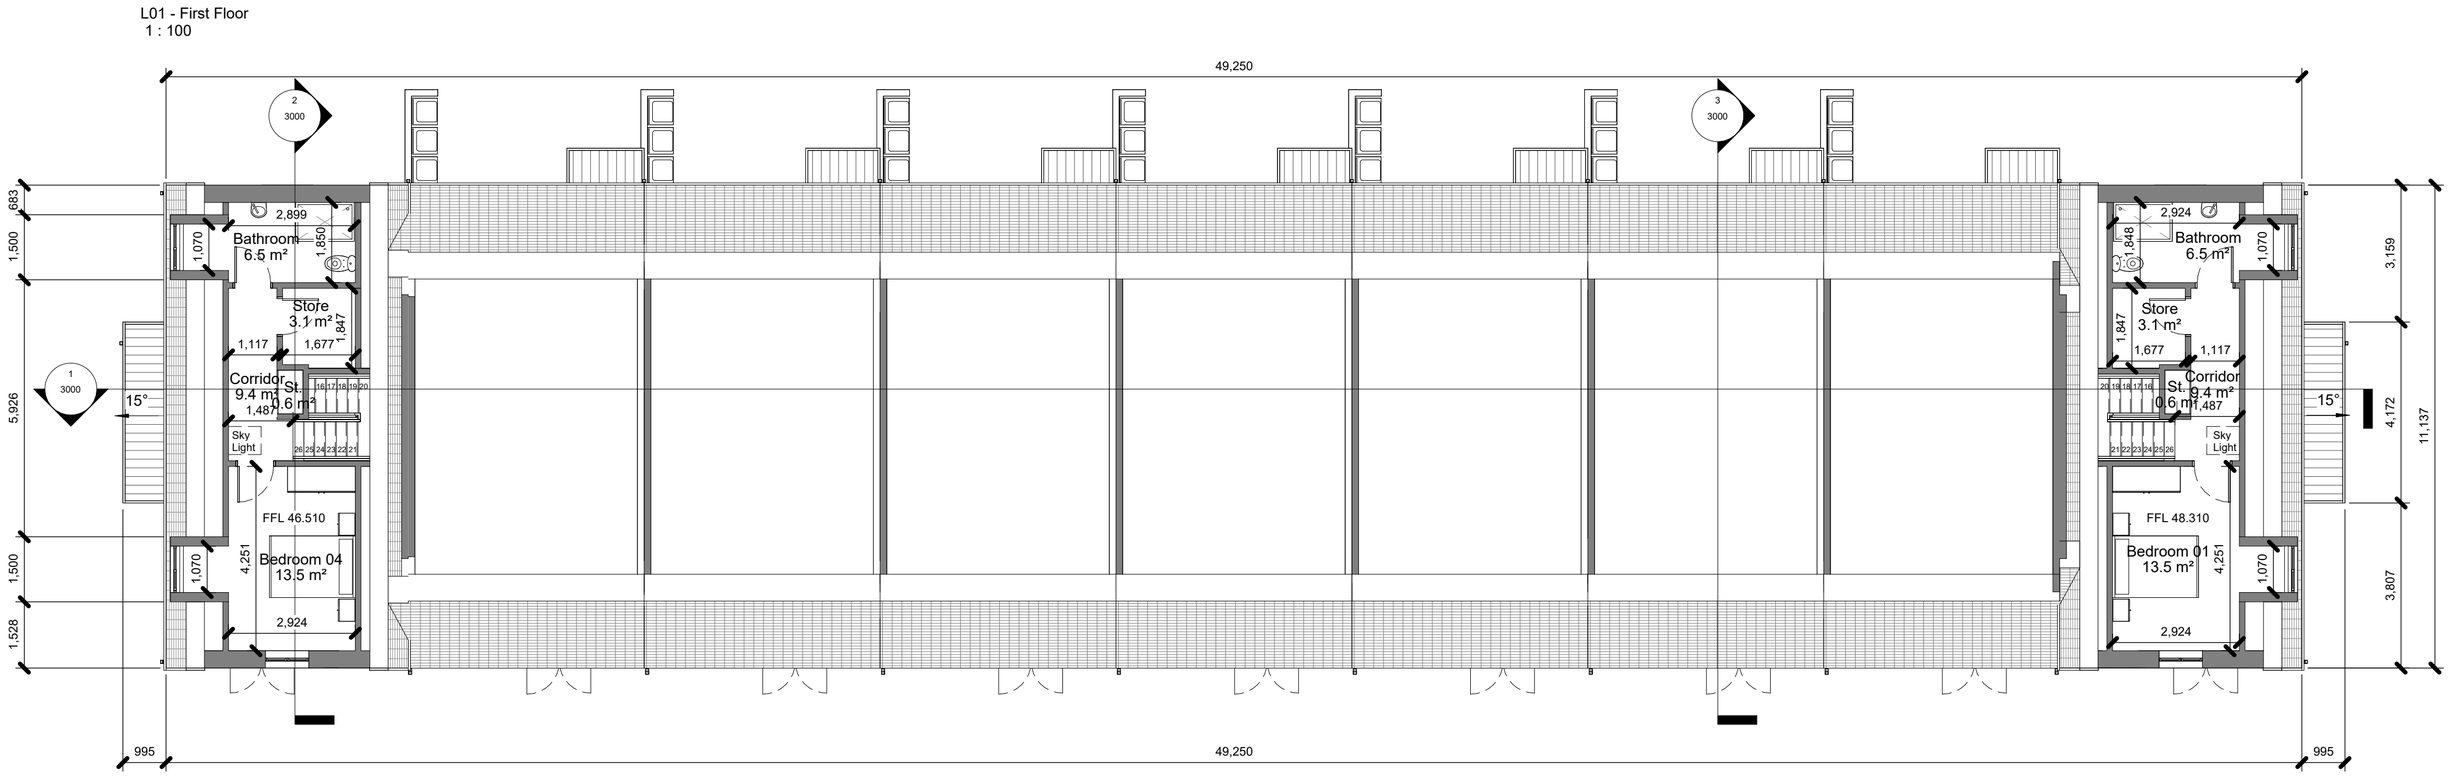

L02 - Second Floor
1 : 100

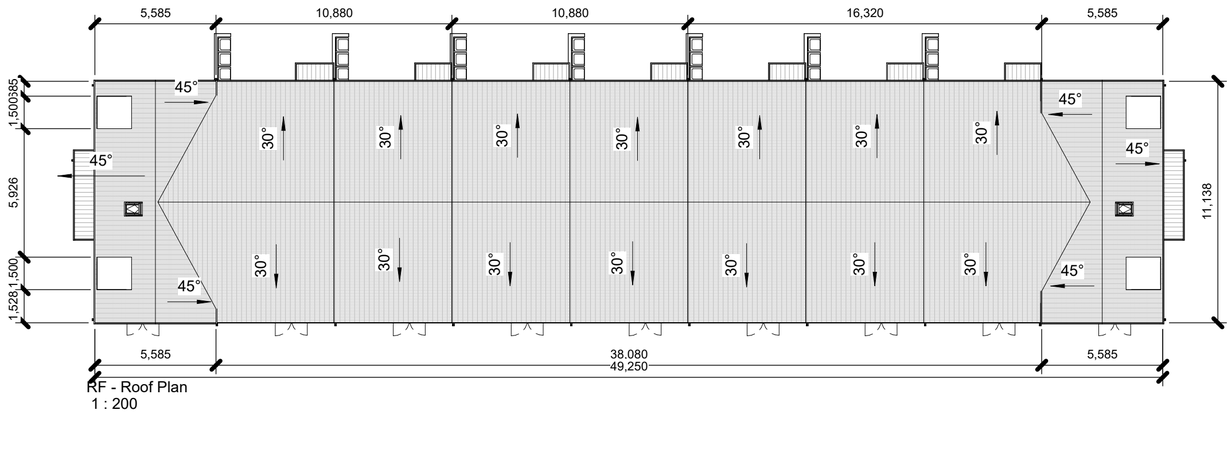

RF - Roof Plan
1 : 200

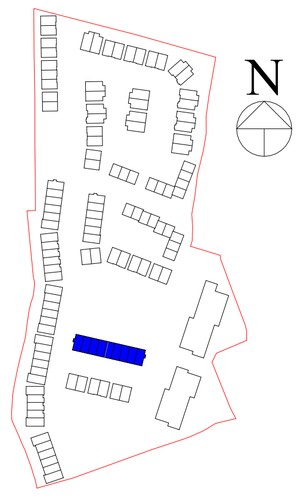

Gross Internal Floor Area

Level	*Area*
UNIT 50	
L00	53.4m2
L01	52.0m2
L02	34.6m2
TOTAL	**140.0m2**
UNIT 49	
L00	53.0m2
L01	53.0m2
TOTAL	**106.0m2**
UNIT 48	
L00	53.0m2
L01	53.07m2
TOTAL	**106.0m2**
UNIT 47	
L00	53.0m2
L01	53.0m2
TOTAL	**106.0m2**
UNIT 46	
L00	53.0m2
L01	53.0m2
TOTAL	**106.0m2**
UNIT 45	
L00	53.0m2
L01	53.0m2
TOTAL	**106.0m2**
UNIT 44	
L00	53.0m2
L01	53.0m2
TOTAL	**106.0m2**
UNIT 43	
L00	53.0m2
L01	53.0m2
TOTAL	**106.0m2**
UNIT 42	
L00	53.4m2
L01	52.0m2
L02	34.6m2
TOTAL	**140.0m2**
GROSS TOTAL:	
1,022.0m2	

Notes:

- Do not scale from this drawing. Use figured dimensions in all cases.
- Verify dimensions on site and report any discrepancies to the Architect immediately.
- This drawing to be read in conjunction with the Architect 's Specification.
- © This drawing is copyright and may only be reproduced with the Architect 's permission.

Drawing Notes:

Issues & Revisions

Rev.	Date	Drwn	Details of Issue / Revision
P3-S-0	18.02.2026	KL	ISSUED FOR PLANNING
P3-S-1	14.09.2026	MP	ISSUED FOR PLANNING

reddy architecture +urbanism

Douglas Business Park, Carrigaline Rd, Douglas, Cork, T12 P088

T: + 353 (0)21 436 292
W: www.reddyarchitecture.com
E: info@reddyarchitecture.com

Client Details:
Ross-Park Residential HS Limited

Project Details:
Deer Park LRD
Off Park Road, Ardshanavooly (Townland), Killarney, Co. Kerry.

Drawing Title:
Townhouse H - Plans

Job No.	Sheet Size:	Scale @A1:
P24-126C	A1_L	As indicated
Issue Date:	Drawn By:	Reviewed By:
14.09.2026	KL	PM

Status	Purpose of Issue
P3	**PLANNING**

Project-Phase-System-Zone-Level-Unit-Type-Role-Classification-Number: **DPK-06-TH-XXX-DR-RAU-AR-1000**

Revision: **P3-S-1**

© Copyright Reddy Architecture & Urbanism