
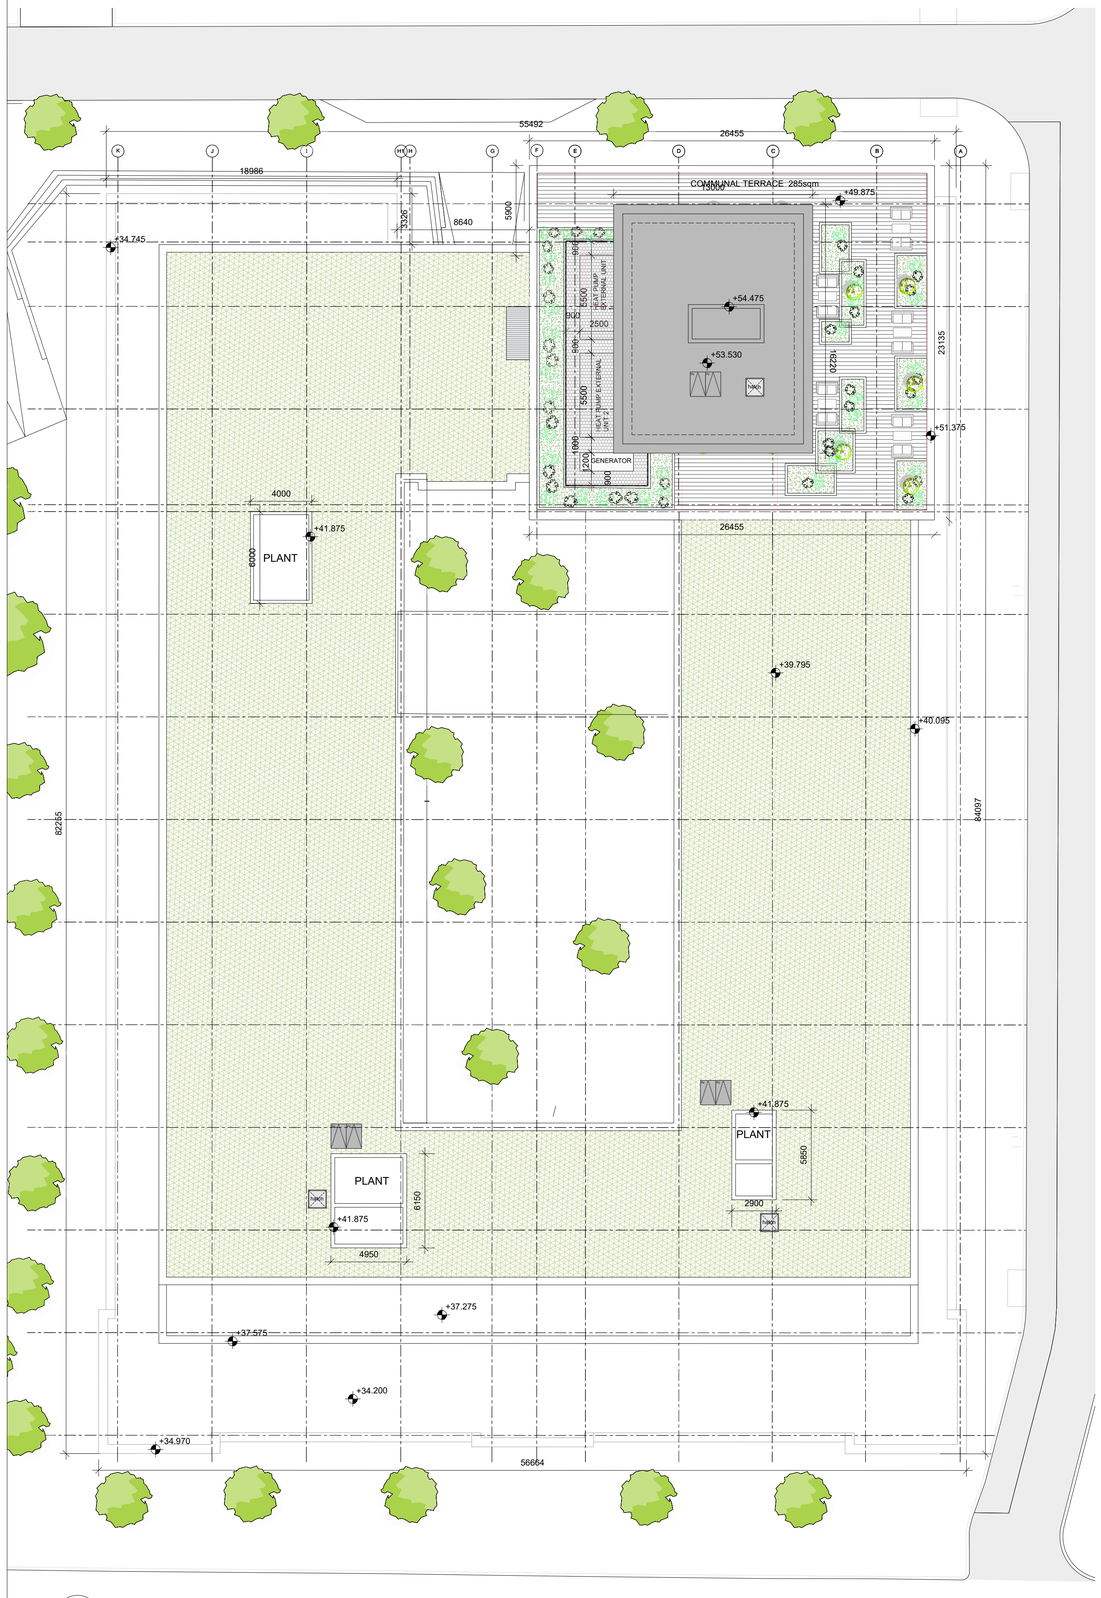


01 PL1104 PW1 ROOF PLAN

SCALE 1:200

NOTE
ALL DIMENSIONS TO BE CHECKED ON SITE
NO DIMENSIONS TO BE SCALED FROM THIS DRAWING
THIS DRAWING IS TO BE READ IN CONJUNCTION WITH
RELEVANT CONSULTANTS DRAWINGS

- Cultural Space
- Shared Living Unit
- Shared Living Amenity
- Shared Living Facilities
- BTL Amenity Area
- BTL Facility Area
- Commercial Space
- Creche
- Studio
- 1 Bed
- 2 Bed
- 3 Bed
- Services

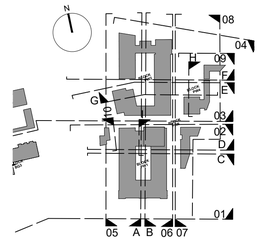

REV	DATE	DESCRIPTION	CHKD	DRN
A	SEP 2026	ISSUED FOR PLANNING	EW	BM

PLANNING

Henry J Lyons

Architecture + Interiors
henryjlyons.com
+353 1 888 3333
info@henryjlyons.com
51-54 Pearse Street
Dublin D02 KA66

mahony pike

architecture|urban design
email: info@omahonypike.com
tel: +353 1 202 7400
fax: +353 1 283 0822
www.omahonypike.com

Dublin
The Chapel
Mount St. Anne's
Milltown, Dublin 6
D06 XN52 Ireland

Cork
One South Mall
Cork City
Co. Cork
T12 CCN3 Ireland

CLIENT
CWTC Multi Family ICAV

PROJECT
Player Wills
South Circular Road, Dublin 8

JOB NUMBER:	951435
DATE	AUGUST 2026
SCALE:	1:200 @A1
DRAWN	BM
CHECKED	EW
FILE NAME	951435-**PW1 PL1100-PL1104**

DRAWING
PW1 GENERAL
ARRANGEMENT PLANS
LEVEL ROOF - PERMITTED

BLOCK	DRAWING NUMBER	ZONE	REVISION
PW1	PL1104		A

© Henry J Lyons