


NOTE
ALL DIMENSIONS TO BE CHECKED ON SITE
NO DIMENSIONS TO BE SCALED FROM THIS DRAWING
THIS DRAWING IS TO BE READ IN CONJUNCTION WITH
RELEVANT CONSULTANTS DRAWINGS

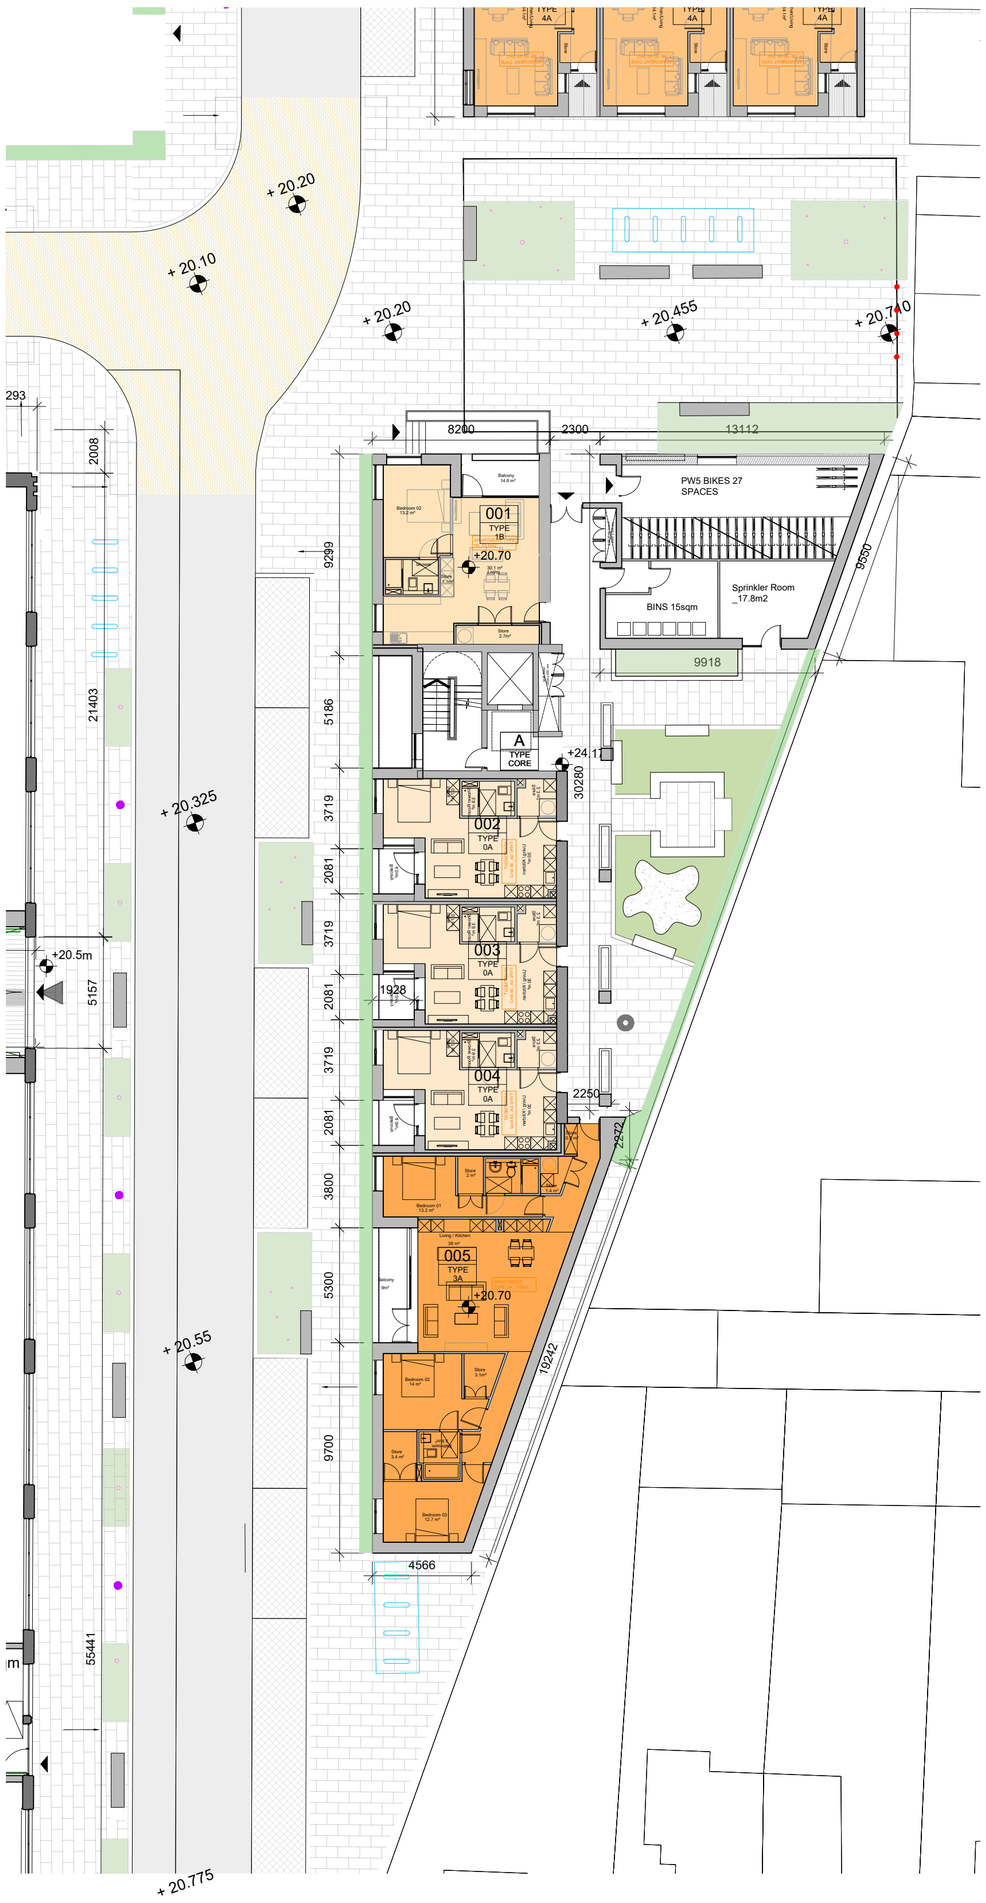

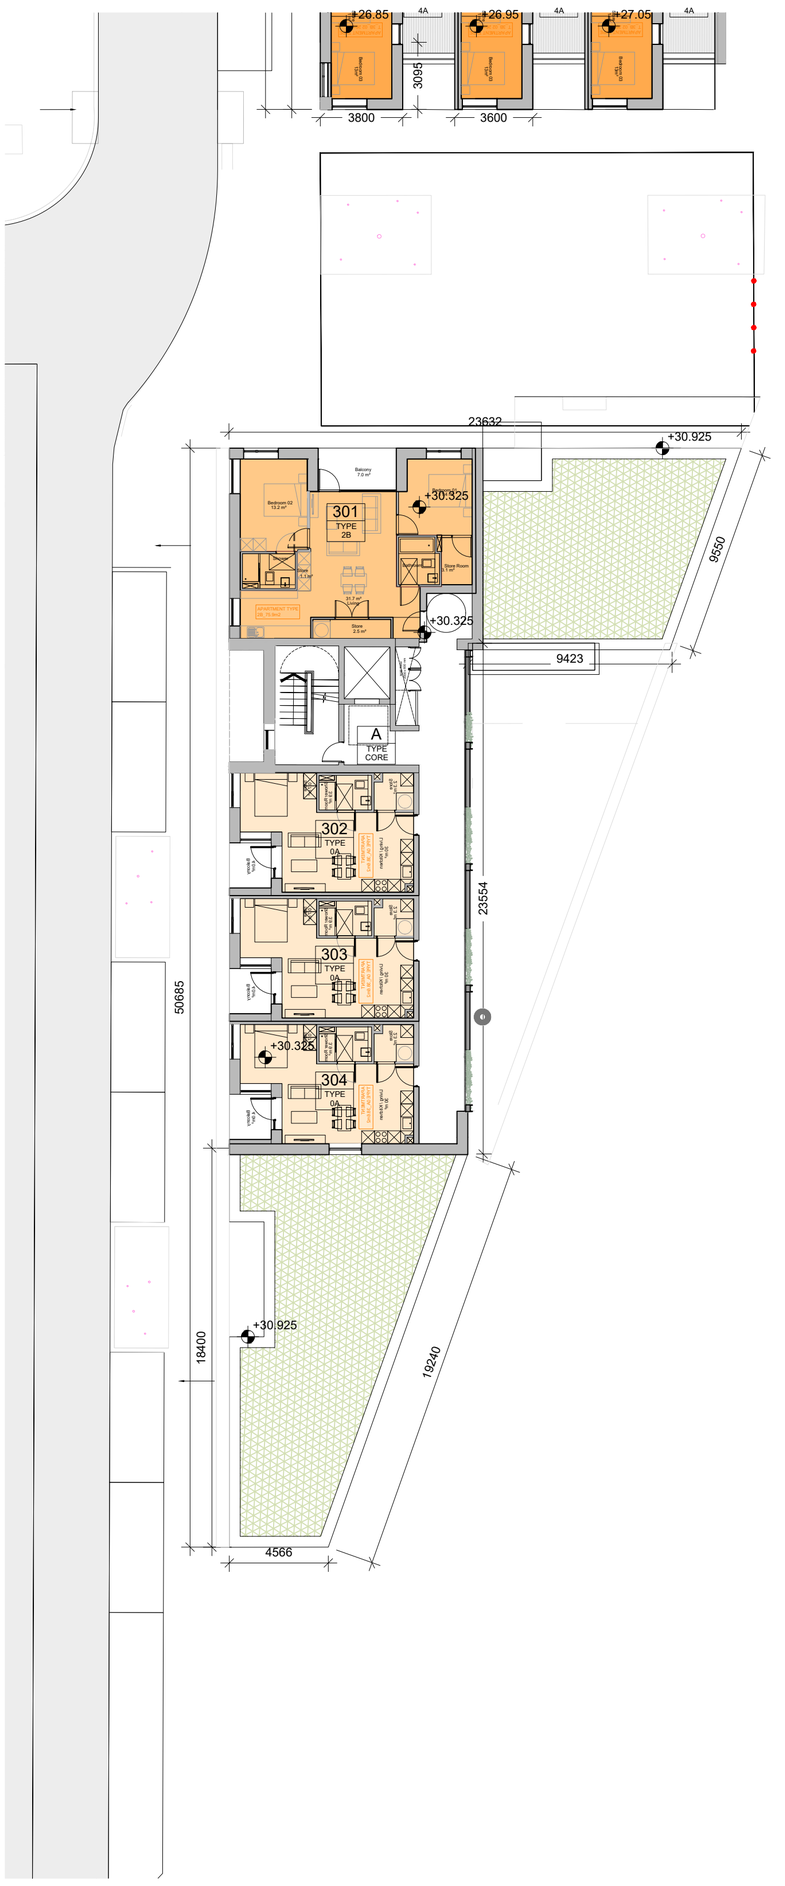

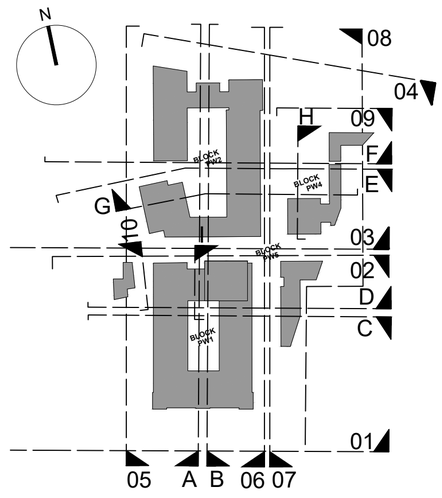


- Cultural Space
- Shared Living Unit
- Shared Living Amenity
- Shared Living Facilities
- BTL Amenity Area
- BTL Facility Area
- Commercial Space
- Creche
- Studio
- 1 Bed
- 2 Bed
- 3 Bed
- Services

01 PL1500 — PW5 GROUND FLOOR PLAN
SCALE 1:200



03 PL1500 — PW4 THIRD FLOOR PLAN
SCALE 1:200

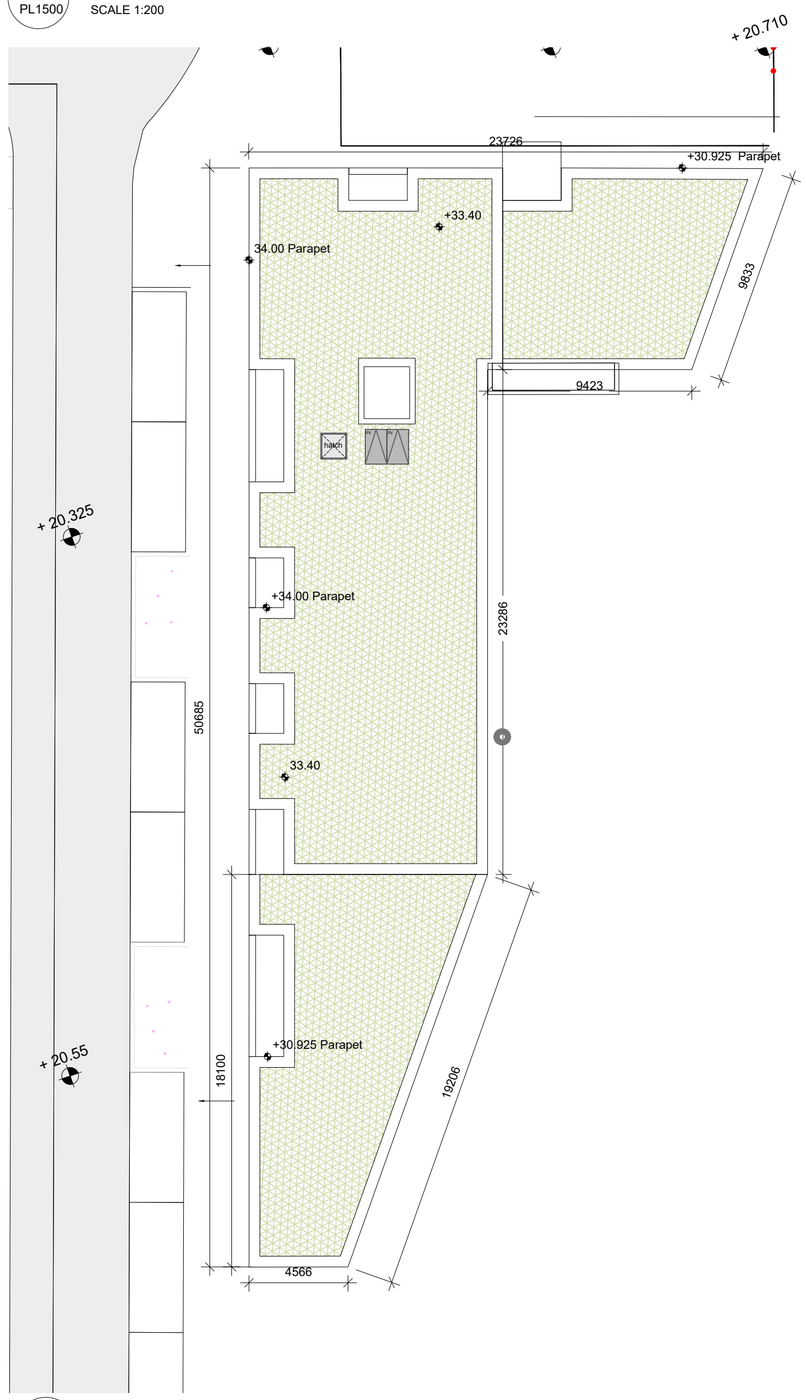

02 PL1500 — PW5 FIRST/SECOND FLOOR PLAN
SCALE 1:200

04 PL1500 — PW5 ROOF PLAN
SCALE 1:200

REV	DATE	DESCRIPTION		
A	SEP 2026	ISSUED FOR PLANNING	EW	BM

PLANNING

Henry J Lyons

Architecture + Interiors
henryjlyons.com
+353 1 888 3333
info@henryjlyons.com
51-54 Pearse Street
Dublin D02 KA66

mahony pike
architecture|urban design
email: info@omahonypike.com
tel: +353 1 202 7400
fax: +353 1 283 0822
www.omahonypike.com
Dublin
The Chapel
Mount St. Anne's
Milltown, Dublin 6
D06 XN52 Ireland
Cork
One South Mall
Cork City
Co. Cork
T12 CCN3 Ireland

CLIENT
CWTC Multi Family ICAV

PROJECT
Player Wills
South Circular Road, Dublin 8

JOB NUMBER:	951435
DATE	AUGUST 2026
SCALE:	1:200 @A1
DRAWN	BM
CHECKED	EW
FILE NAME	951435-PW5 PL1500

DRAWING
PW5 GENERAL ARRANGEMENT PLANS PERMITTED

BLOCK	DRAWING NUMBER	ZONE	REVISION
PW5	PL1500		A

© Henry J Lyons