
The copyright of this drawing is vested with Corstorphine & Wright Ltd and must not be copied or reproduced without the consent of the company.

Figured dimensions only to be taken from this drawing. DO NOT SCALE. All contractors must visit the site and be responsible for checking all setting out dimensions and notifying the architect of any discrepancies prior to manufacture / construction work.

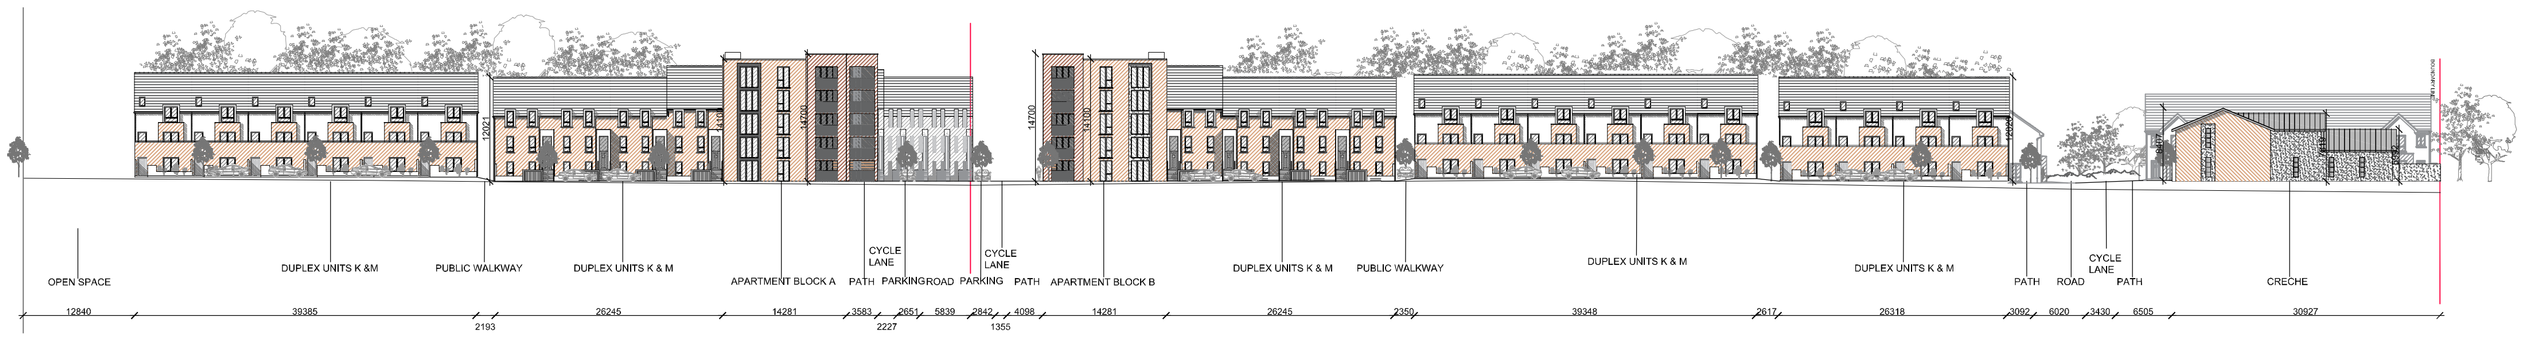

01 SECTION A-A
SCALE: 1:500



02 SECTION B-B
SCALE: 1:500



03 SECTION C-C
SCALE: 1:500



04 SECTION D-D
SCALE: 1:500

Rev Date Initial Notes Chk

PLANNING

Client
Rycroft Homes Ltd

Project
Residential Development
Lands Adjoining Brayton Park,
Kilcock, Co. Kildare

Drawing Title
Site Sections

Drawn	Checked	Paper Size	Scale	Date
KR	PU	A1	1:500	March 2019

Project No.	Drawing No.	Revision
17-100	105	

C+W O'BRIEN
ARCHITECTS
No.1 Sarsfield Quay, Dublin 7, D07 R9FH
t: 01 518 0170 e:admin@cwoarchitects.ie
Dublin I London I Warwick I Manchester
www.cwoarchitects.ie