



Figured dimensions only to be taken from this drawing. DO NOT SCALE.
All contractors must visit the site and be responsible for checking all setting out dimensions and notifying the architect of any discrepancies prior to any manufacture or construction work.


NOTES:

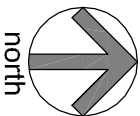

Holbourne Construction
Swords Ltd

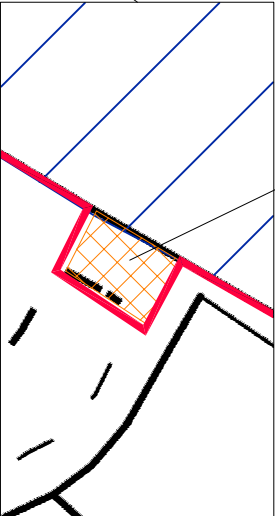

Extract Area A
1:500 @ A3

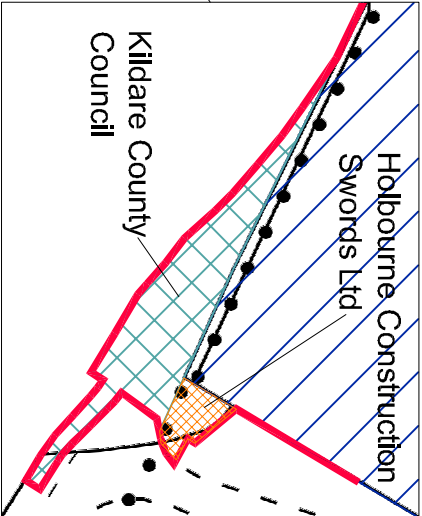

Extract Area B
1:1,250 @ A3

Rev. Date Initial Notes

CHK

Planning Issue

Client

Rycroft Homes Ltd.

Project

Residential Development
Lands Adjoining Brayton Park,
Kilcock, Co. Kildare

SX


Drawing Title

Overall Land Ownership

Drawn	Checked	Paper Size	Scale	Date	Revision
Kr	pu	A3	1:2500 @ A3	11-19	
Project No.		Drawing No.			
17-100		111			A

C+W O'BRIEN
ARCHITECTS

No. 1 Sarsfield Quay, Dublin 7, D07 R9FH
t: 01 518 0170 e: admin@cwarchitects.ie
Dublin | London | Warwick | Manchester
www.cwarchitects.ie

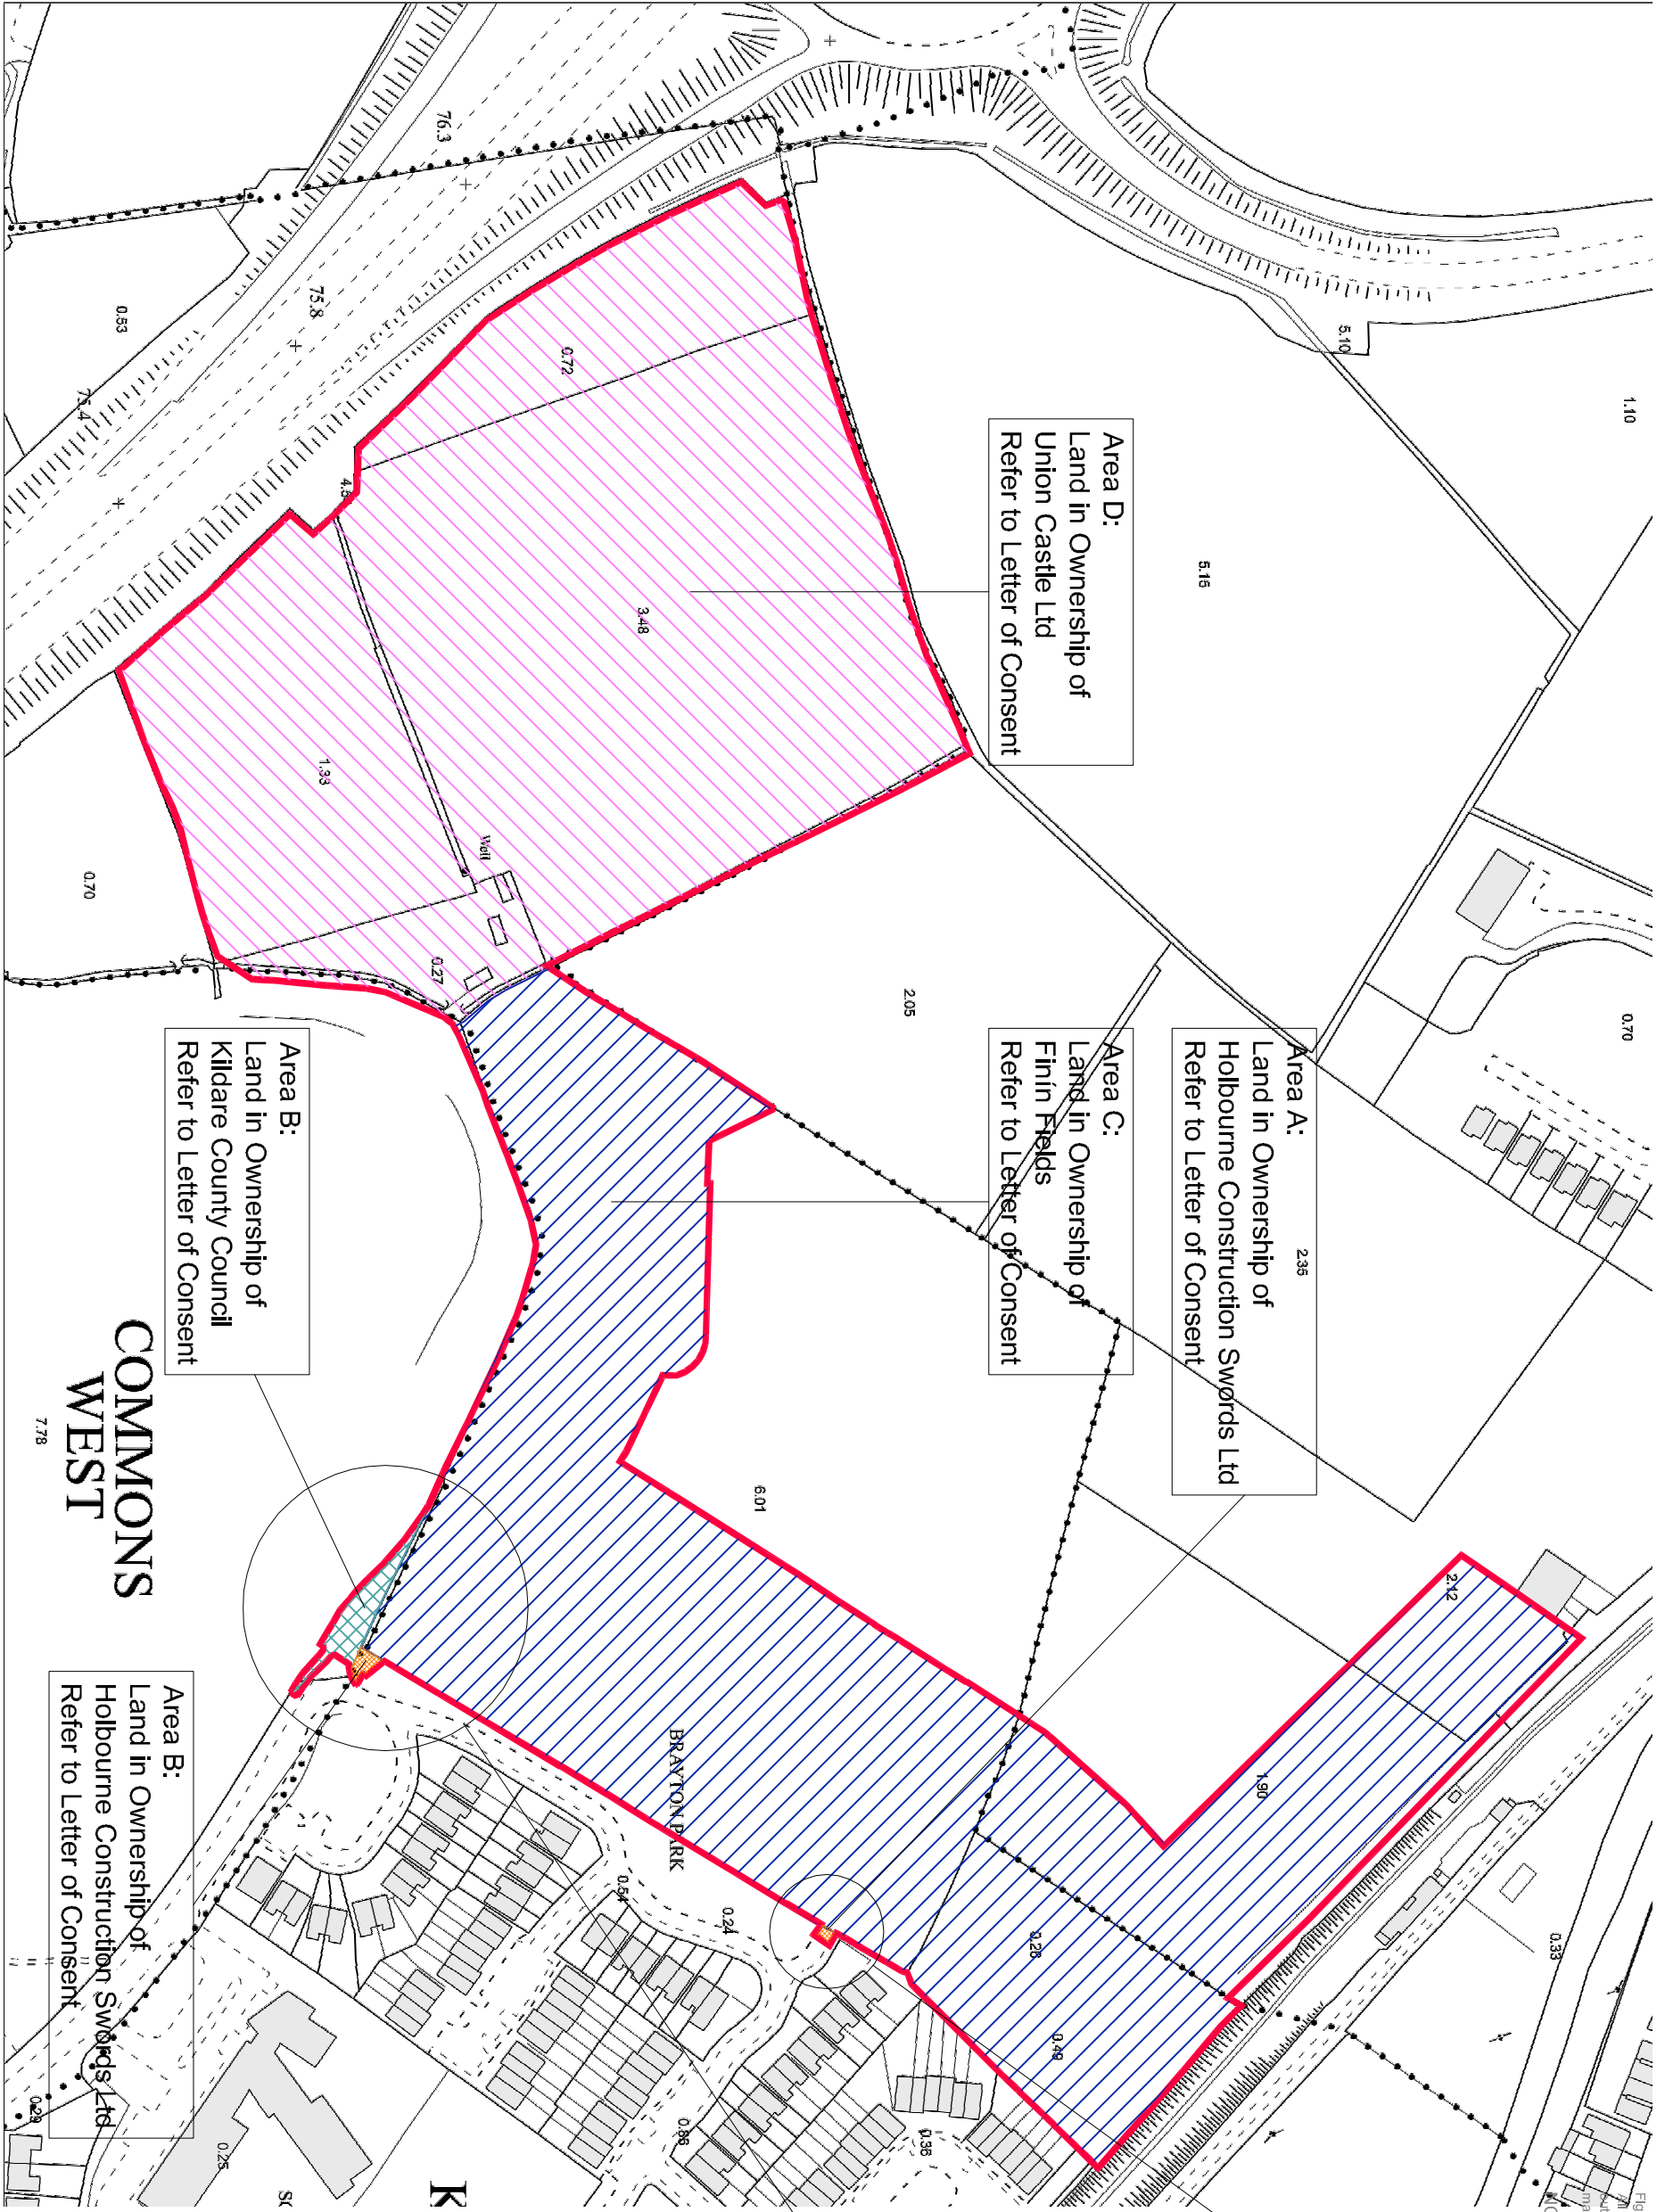

Area D:
Land in Ownership of
Union Castle Ltd
Refer to Letter of Consent

Area A:
Land in Ownership of
Holbourne Construction Swords Ltd
Refer to Letter of Consent

Area C:
Land in Ownership of
Finin Fields
Refer to Letter of Consent

Area B:
Land in Ownership of
Kildare County Council
Refer to Letter of Consent

**COMMONS
WEST**

Area B:
Land in Ownership of
Holbourne Construction Swords Ltd
Refer to Letter of Consent