


Section C-C

Proposed bin/bike store - refer to Architects details	Topsoil mounding to 400-600mm height with tree and shrub planting. Hedging planted to the base of bin/bike store	3m wide PC concrete paving with natural stone aggregate top surface - 'silver granite' colour	Topsoil mounding to 400-600mm height with tree and shrub planting - To encompass adjacent play space and delineate public and communal open space	Communal open play space with play elements based on the principles of natural play - timber stepping logs, balancing beam trails	Compacted gravel south facing bench seating space - 'Buff' coloured gravel with flush PC concrete pin kerb edge	Shrub, tree and hedge planting space to delineate circulation routes	2m wide in-situ concrete footpath - brushed finish	1.8m wide shrub and hedge planting to delineate circulation routes and private open space	Each GF private open space to include one sheffield cycle stand - 2.5m width, PC concrete paving - 'Silver Granite' colour	Proposed structure - refer to Architects details

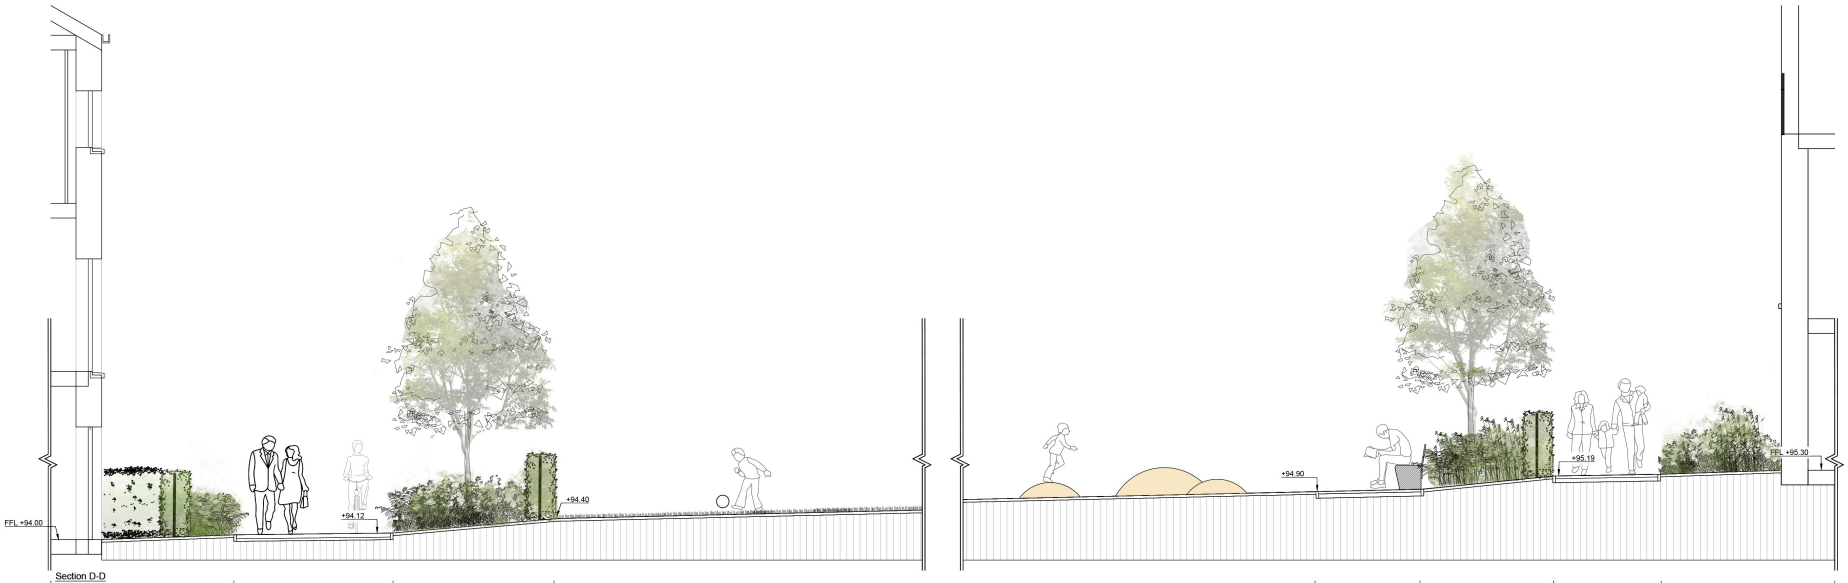

Section D-D

2.5m width of tree and shrub planting to delineate public circulation route	3m wide PC concrete paving with natural stone aggregate top surface - 'silver granite' colour	3m width of shrub, tree and hedge planting to delineate circulation routes and public open space	Grass seeded 'kick about' public open space	Public open play space - surface finish to be safety grass matting	Resin bound gravel south facing bench seating space - 'Buff' coloured with flush PC concrete pin kerb edge	Shrub, tree and hedge planting space to delineate circulation routes	2m wide in-situ concrete footpath - brushed finish	2.3mm width of 'buffer' shrub planting with mulch top surface



REV	DESCRIPTION	ISSUED BY	DATE

MITCHELL + ASSOCIATES
LANDSCAPE ARCHITECTURE URBAN DESIGN
Unit 5, Woodpark, The Rise, Glanmore, Dublin 9, Ireland t. + 353 1 454 5066 e. mits@mitchellassoc.net

PROJECT
Devoy Barracks, Naas Co. Kildare

CLIENT
LDA

JOB NO.
LDEV001

DRAWING
Landscape Sections 2

DRAWING NO.
106

DRAWN BY	CHECKED	DATE
Brendan Vaughan	FMcG	28 02 2022
STATUS:	**SCALE**	**REVISION**
Planning	1:50 @ A1	-

NOTES:
All dimensions are in millimeters unless otherwise stated and shall be checked and confirmed by the contractor on site. Any discrepancies shall be immediately reported to the landscape architects. Work to figured dimensions only - Do not scale from drawing. Do Not Scale. Use Figured Dimensions Only. Not for Construction Purposes unless Specifically Marked.

© THIS DRAWING IS COPYRIGHT OF MITCHELL + ASSOCIATES