
Copyright : All creative artwork, landscape symbology, text, legends, specifications, descriptions and illustrations used in our drawings and reports are the intellectual property of áit urbanism + landscape ltd. and are not to be reproduced by others.

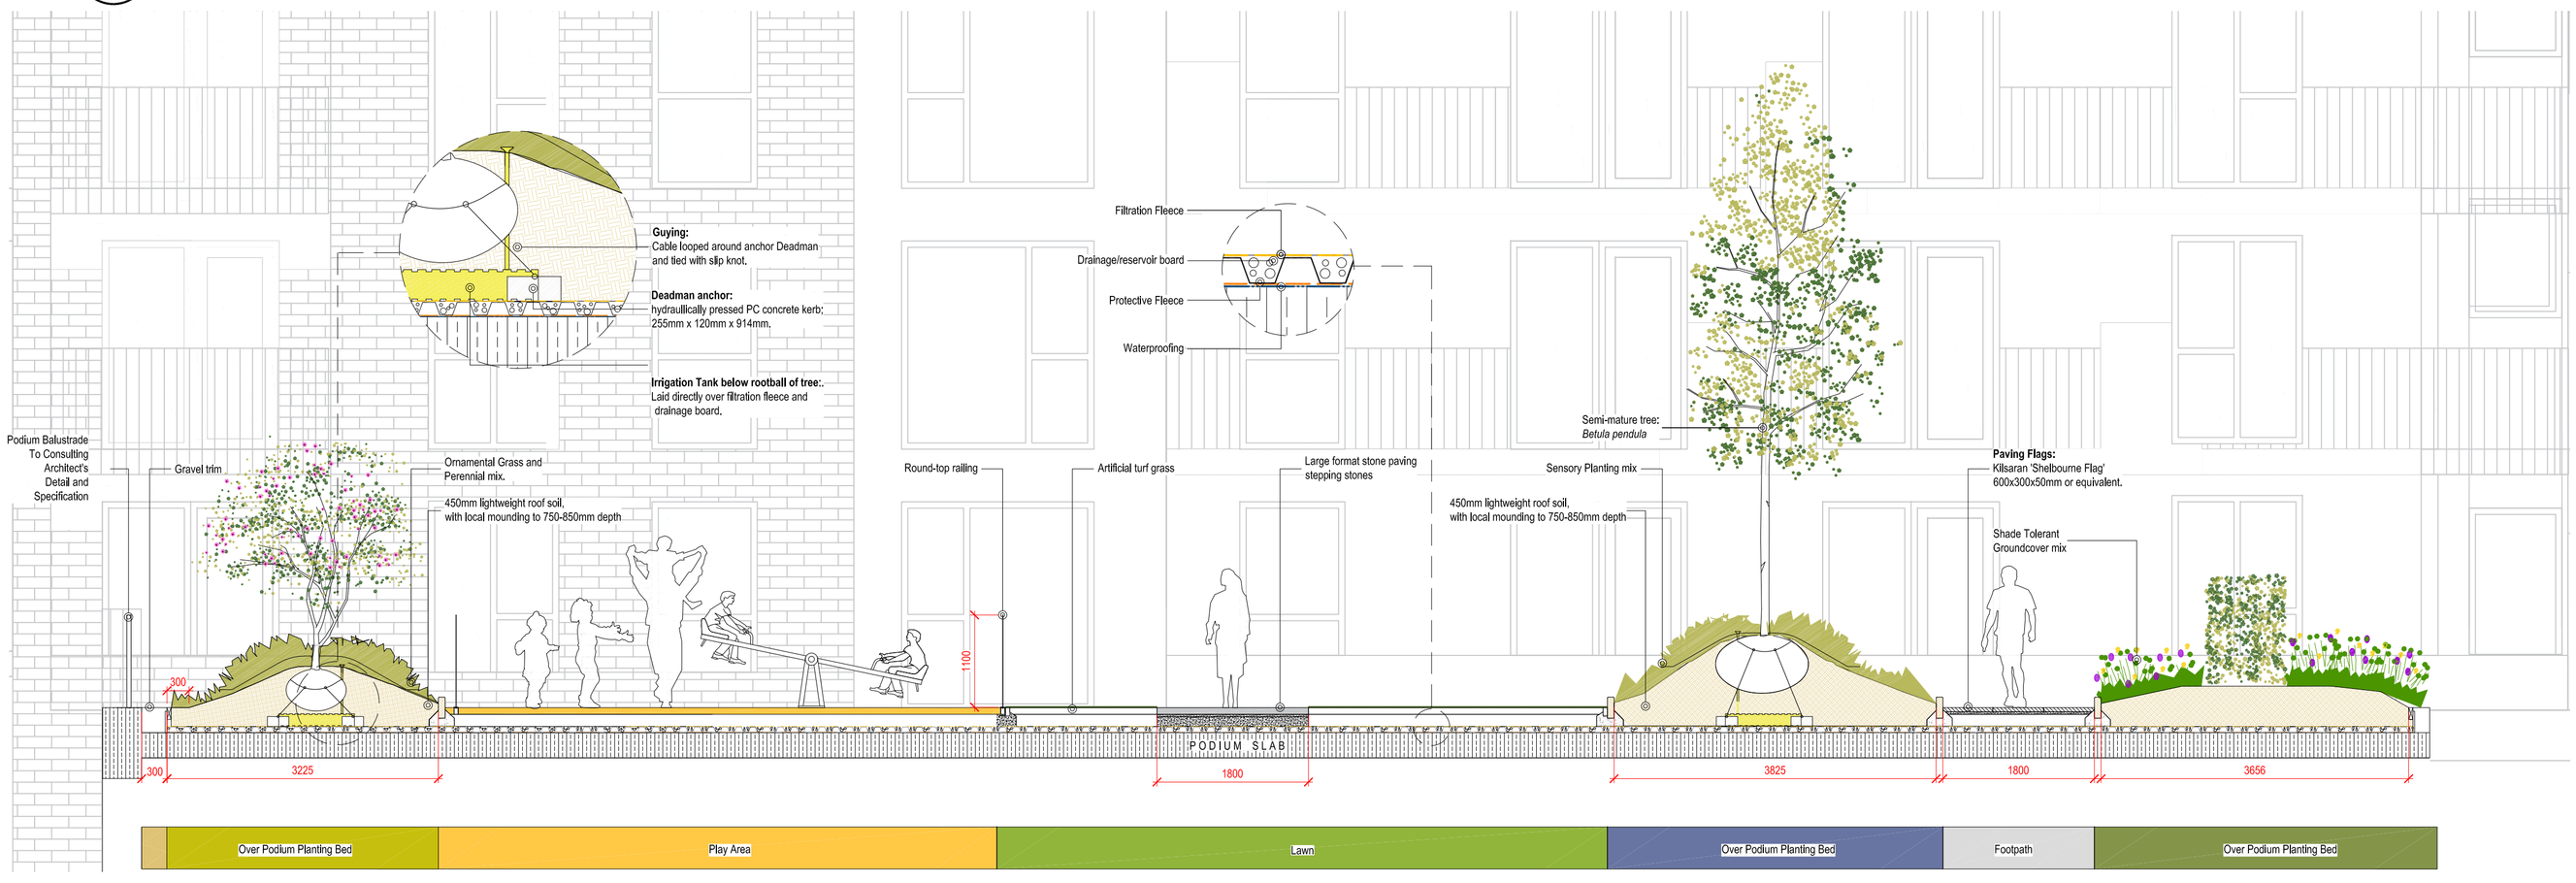

A-A Section A-A
Scale 1:50



B-B Section B-B
Scale 1:50

This drawing is the copyright of áit urbanism + landscape. Unless otherwise stated all dimensions are in millimetres. Where dimensions are not given, drawings must not be scaled and the matter must be referred to the Landscape Architect. If the drawing includes conflicting details/dimensions the matter must be referred to the Landscape Architect. All dimensions must be checked on site. The Landscape Architect must be informed, by the Contractor, of any discrepencies before work proceeds.

DATE	REV.	DESCRIPTION	DRAWN BY:	CHECKED BY:
-	-	-	-	-

NOTES:

áit urbanism + landscape
3rd Floor Newmarket House,
Newmarket Square,
Dublin 8
Ireland
t: + 353 86 1739522
www.aitplace.ie

ISSUE STATUS: PLANNING				
CLIENT: Seabren Developments Ltd and Circle VHA CLG	DRAWING NO: 19D10-DR-240	REVISION: -		
PROJECT: Glebe House	DRAWN BY: AD	1st ISSUE: 01.06.2022		
DRAWING: Landscape Cross Sections 1 of 2	PROJECT NO: 19D10	SCALE: 1:50	SHEET SIZE: A1	CHECKED BY: RJ