




REVISION SCHEDULE					
REV. NO.	REV. DESCRIPTION	REV. DATE	DRAWN	CHECKED	
P3	PLANNING ISSUE	09/09/2021	TGB	AG	
P4	ADDED CONTRACTOR CAR PARKING	30/03/2022	TGB	AG	

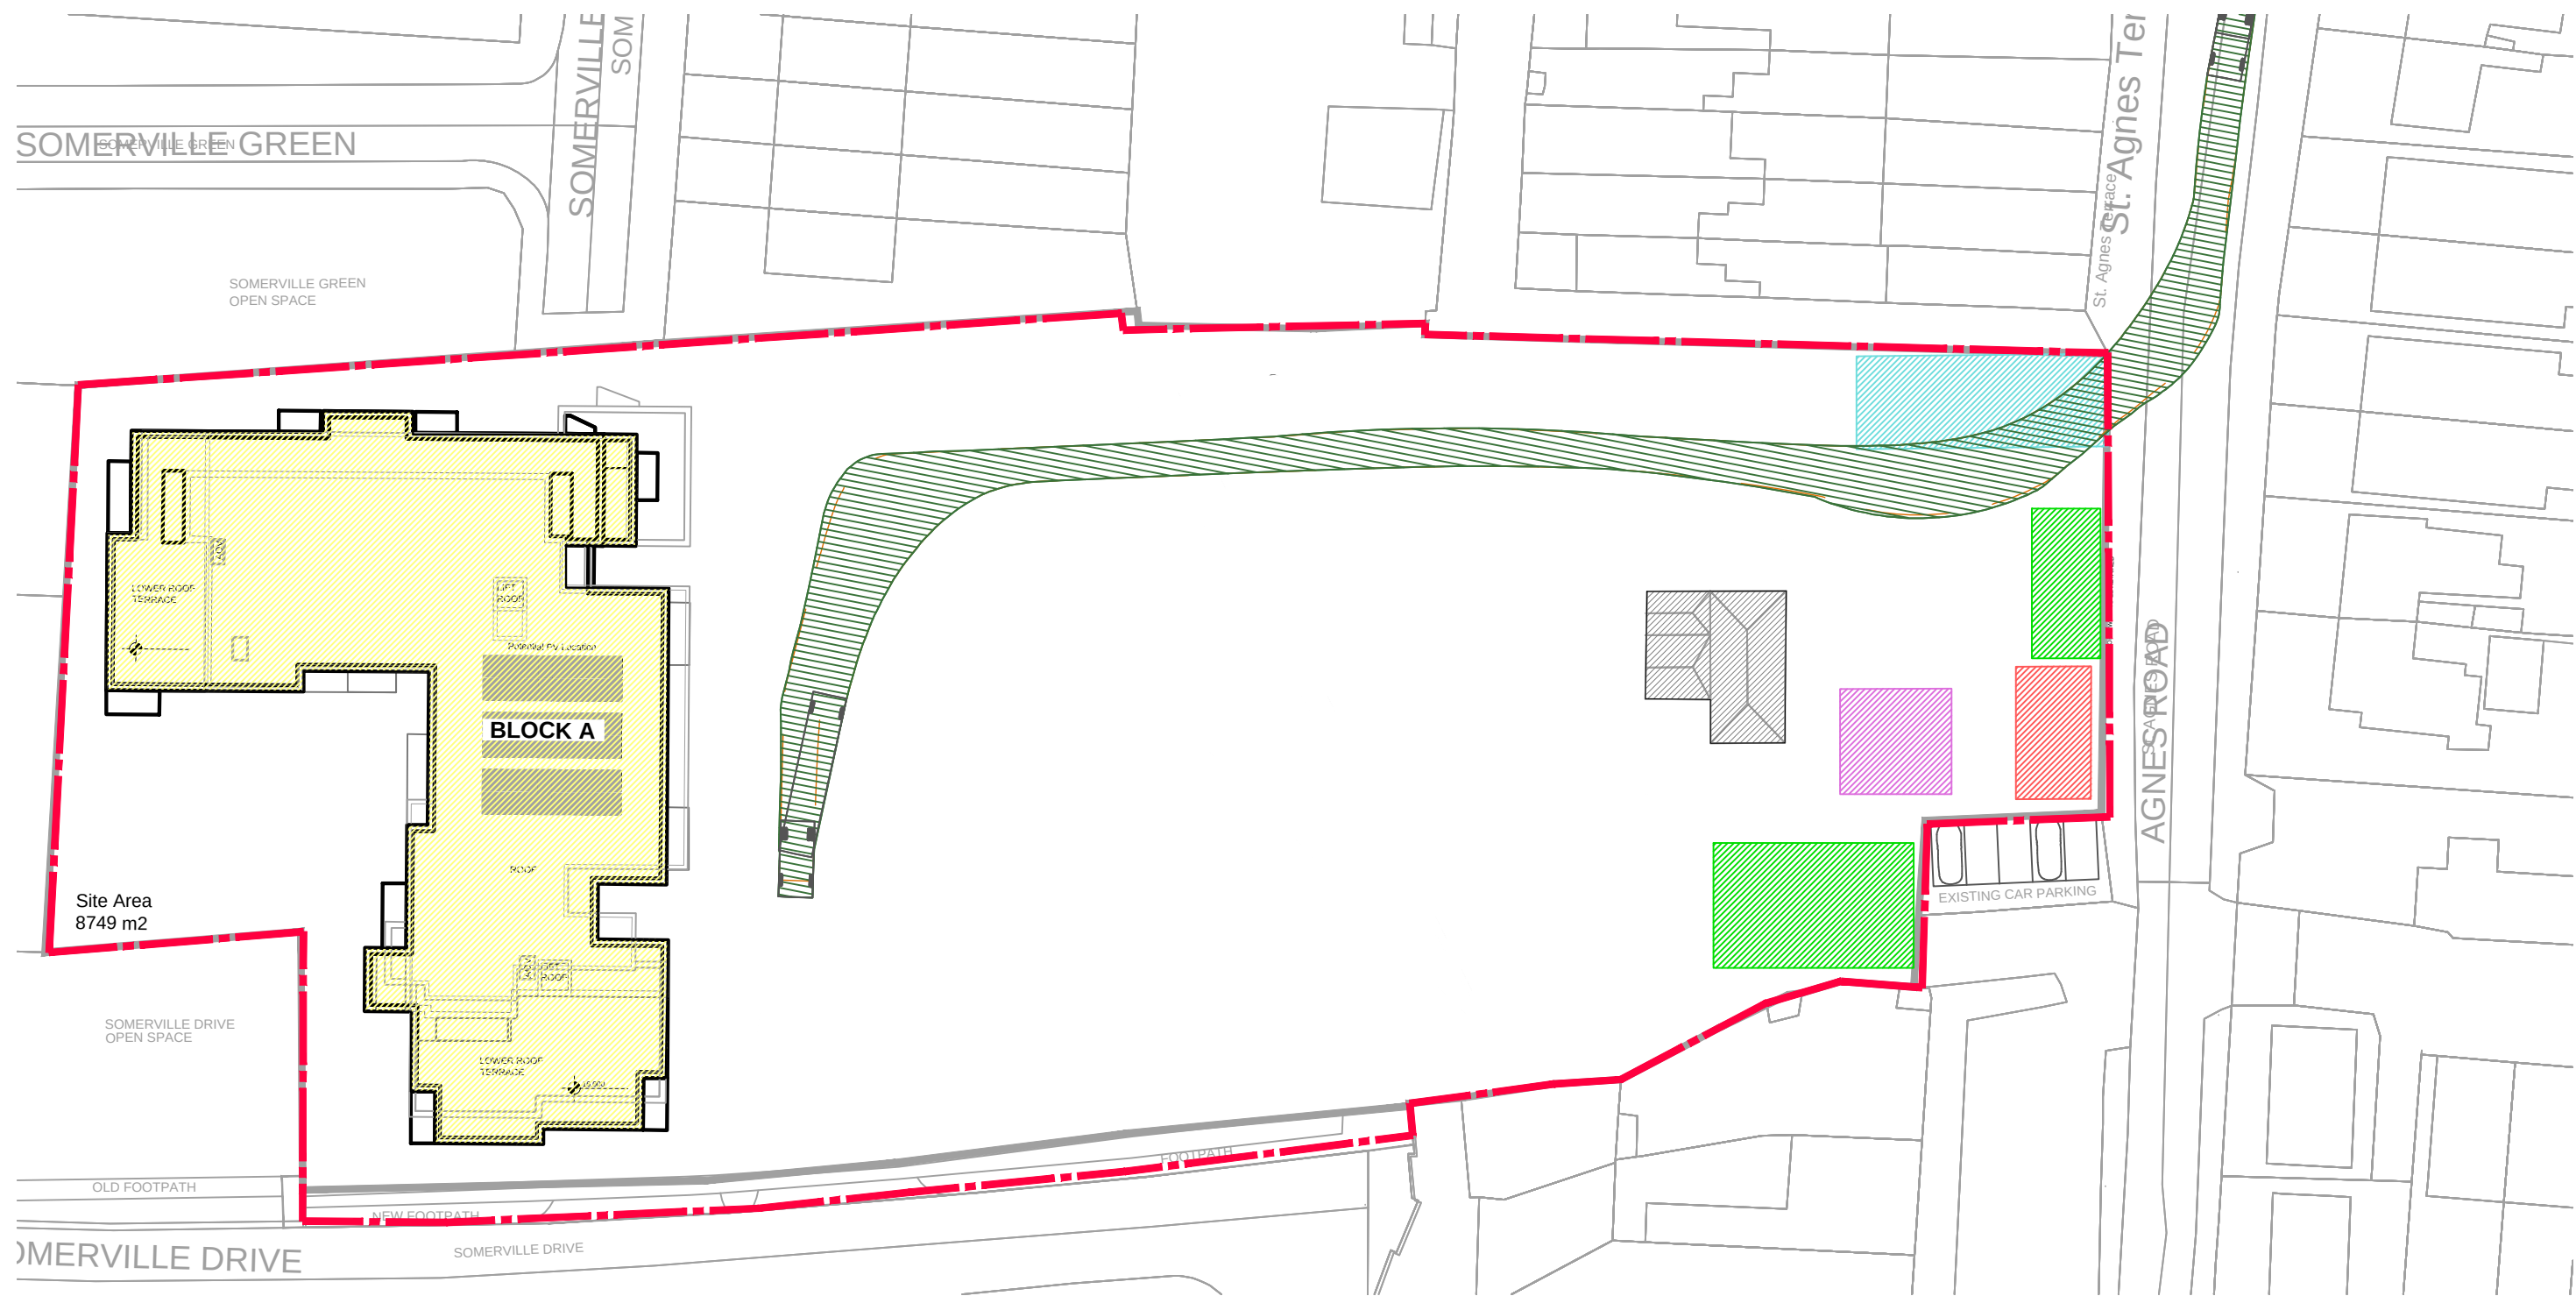


STAGE 2 - CONSTRUCTION VEHICLE ENTRY
SCALE 1:500

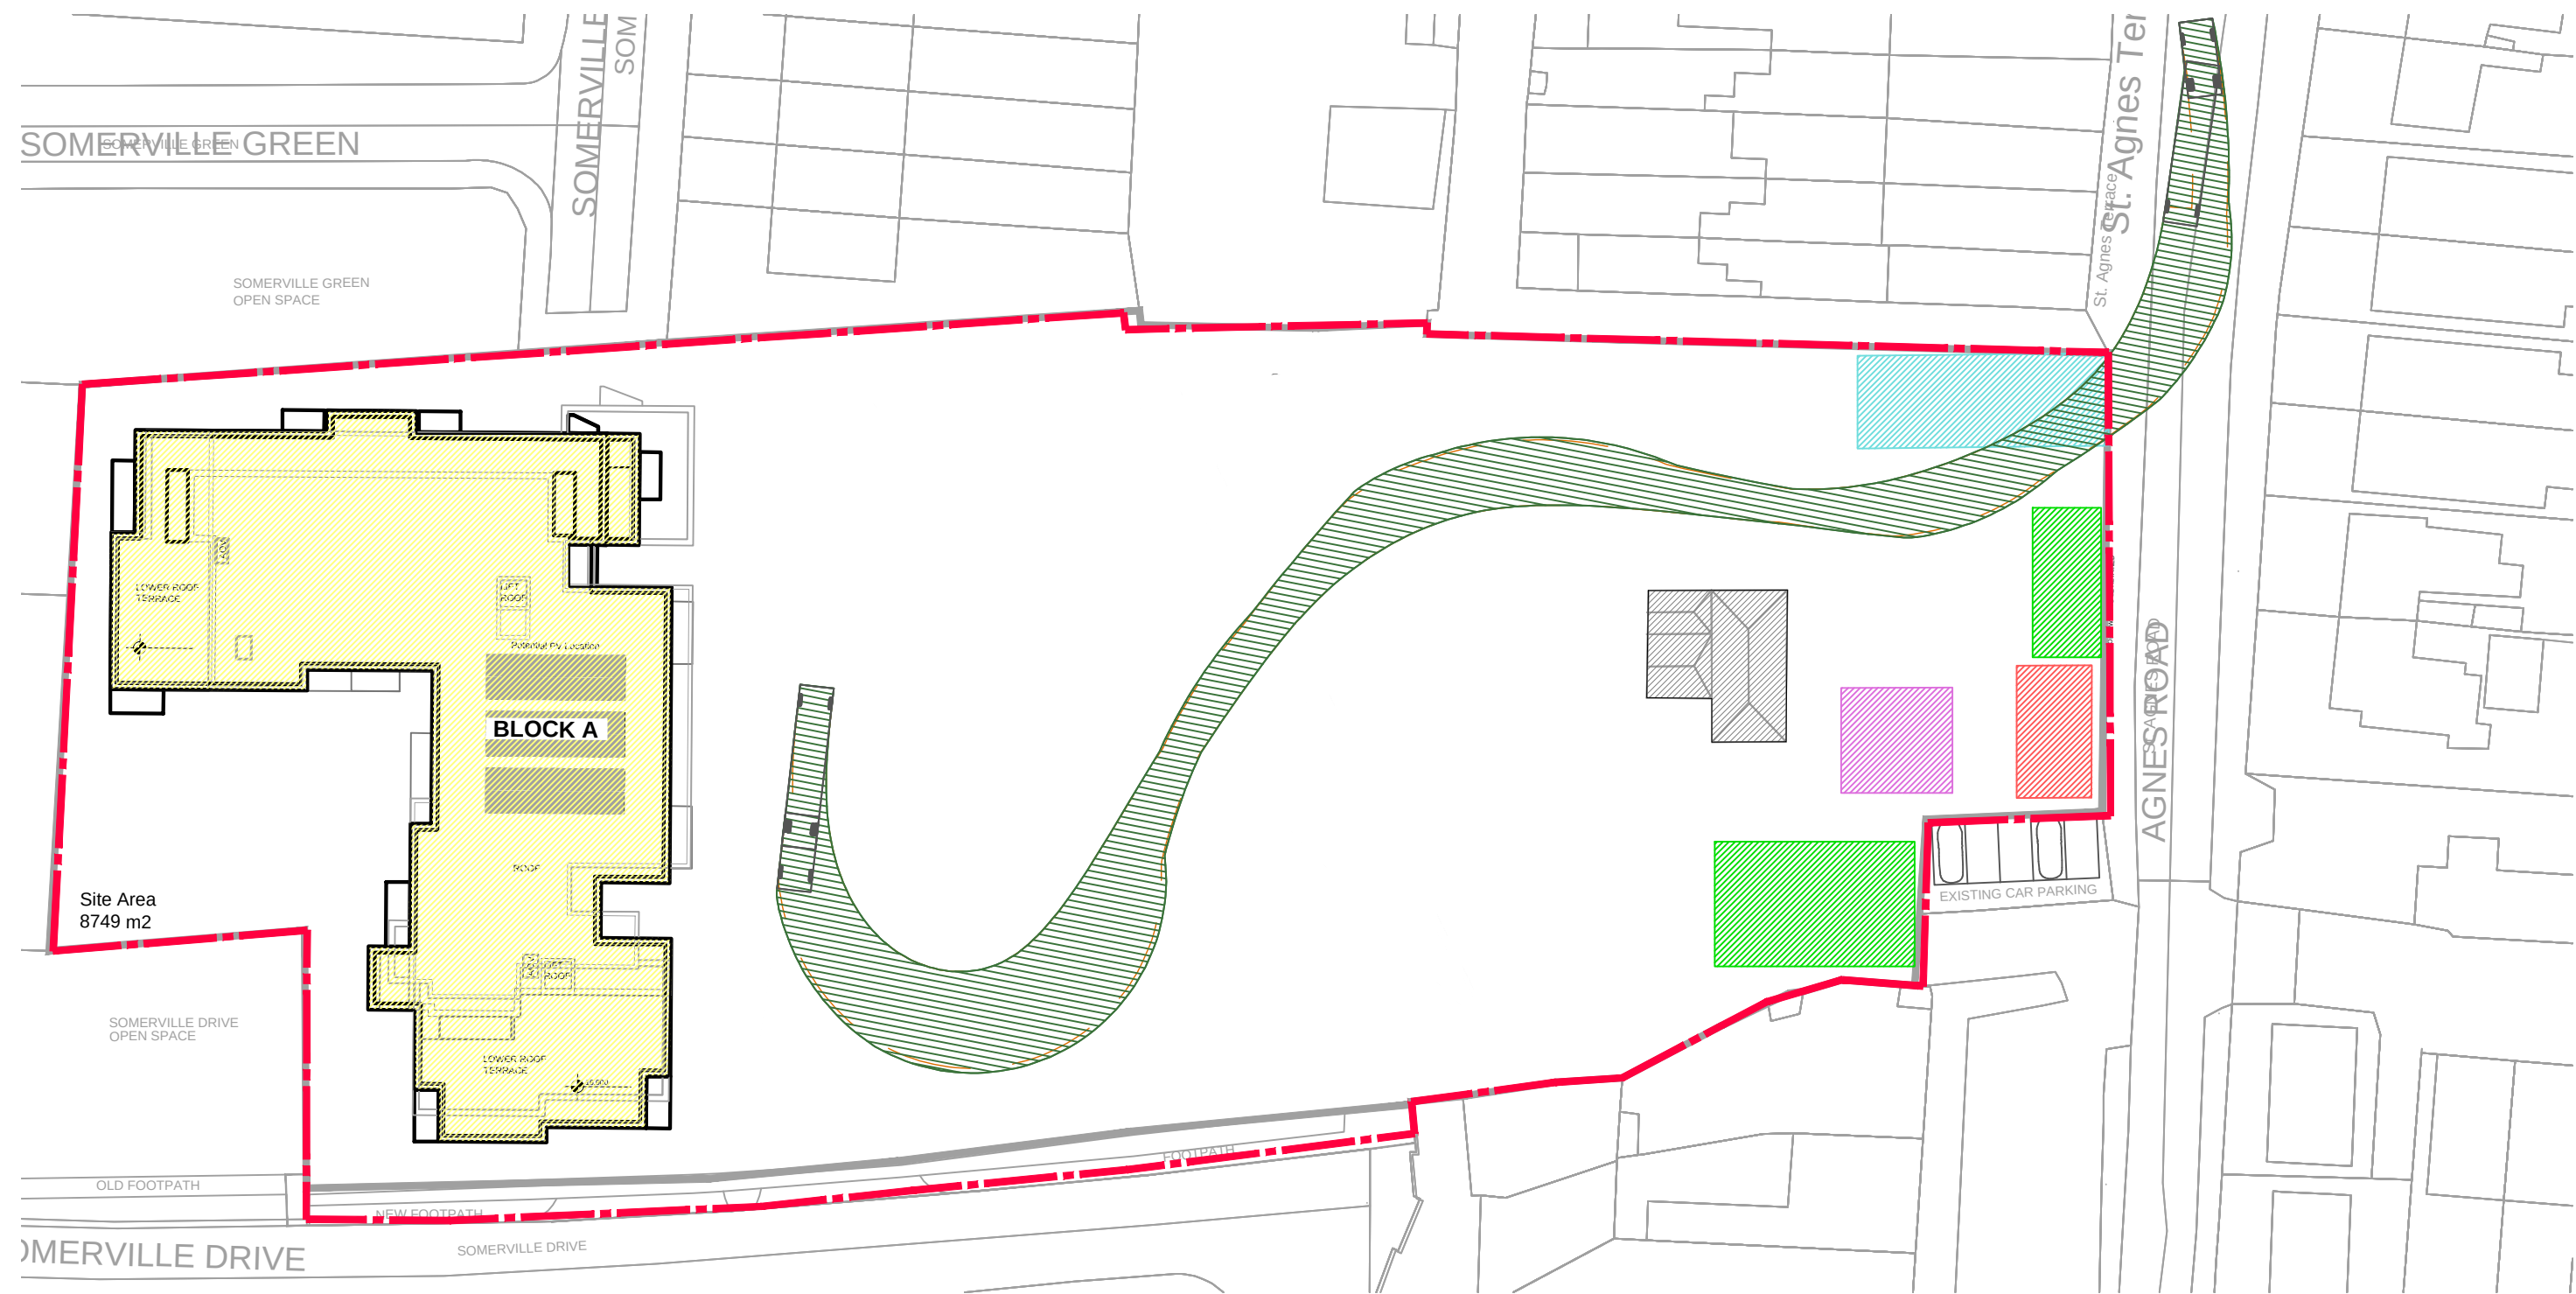

STAGE 2 - CONSTRUCTION VEHICLE EXIT
SCALE 1:500

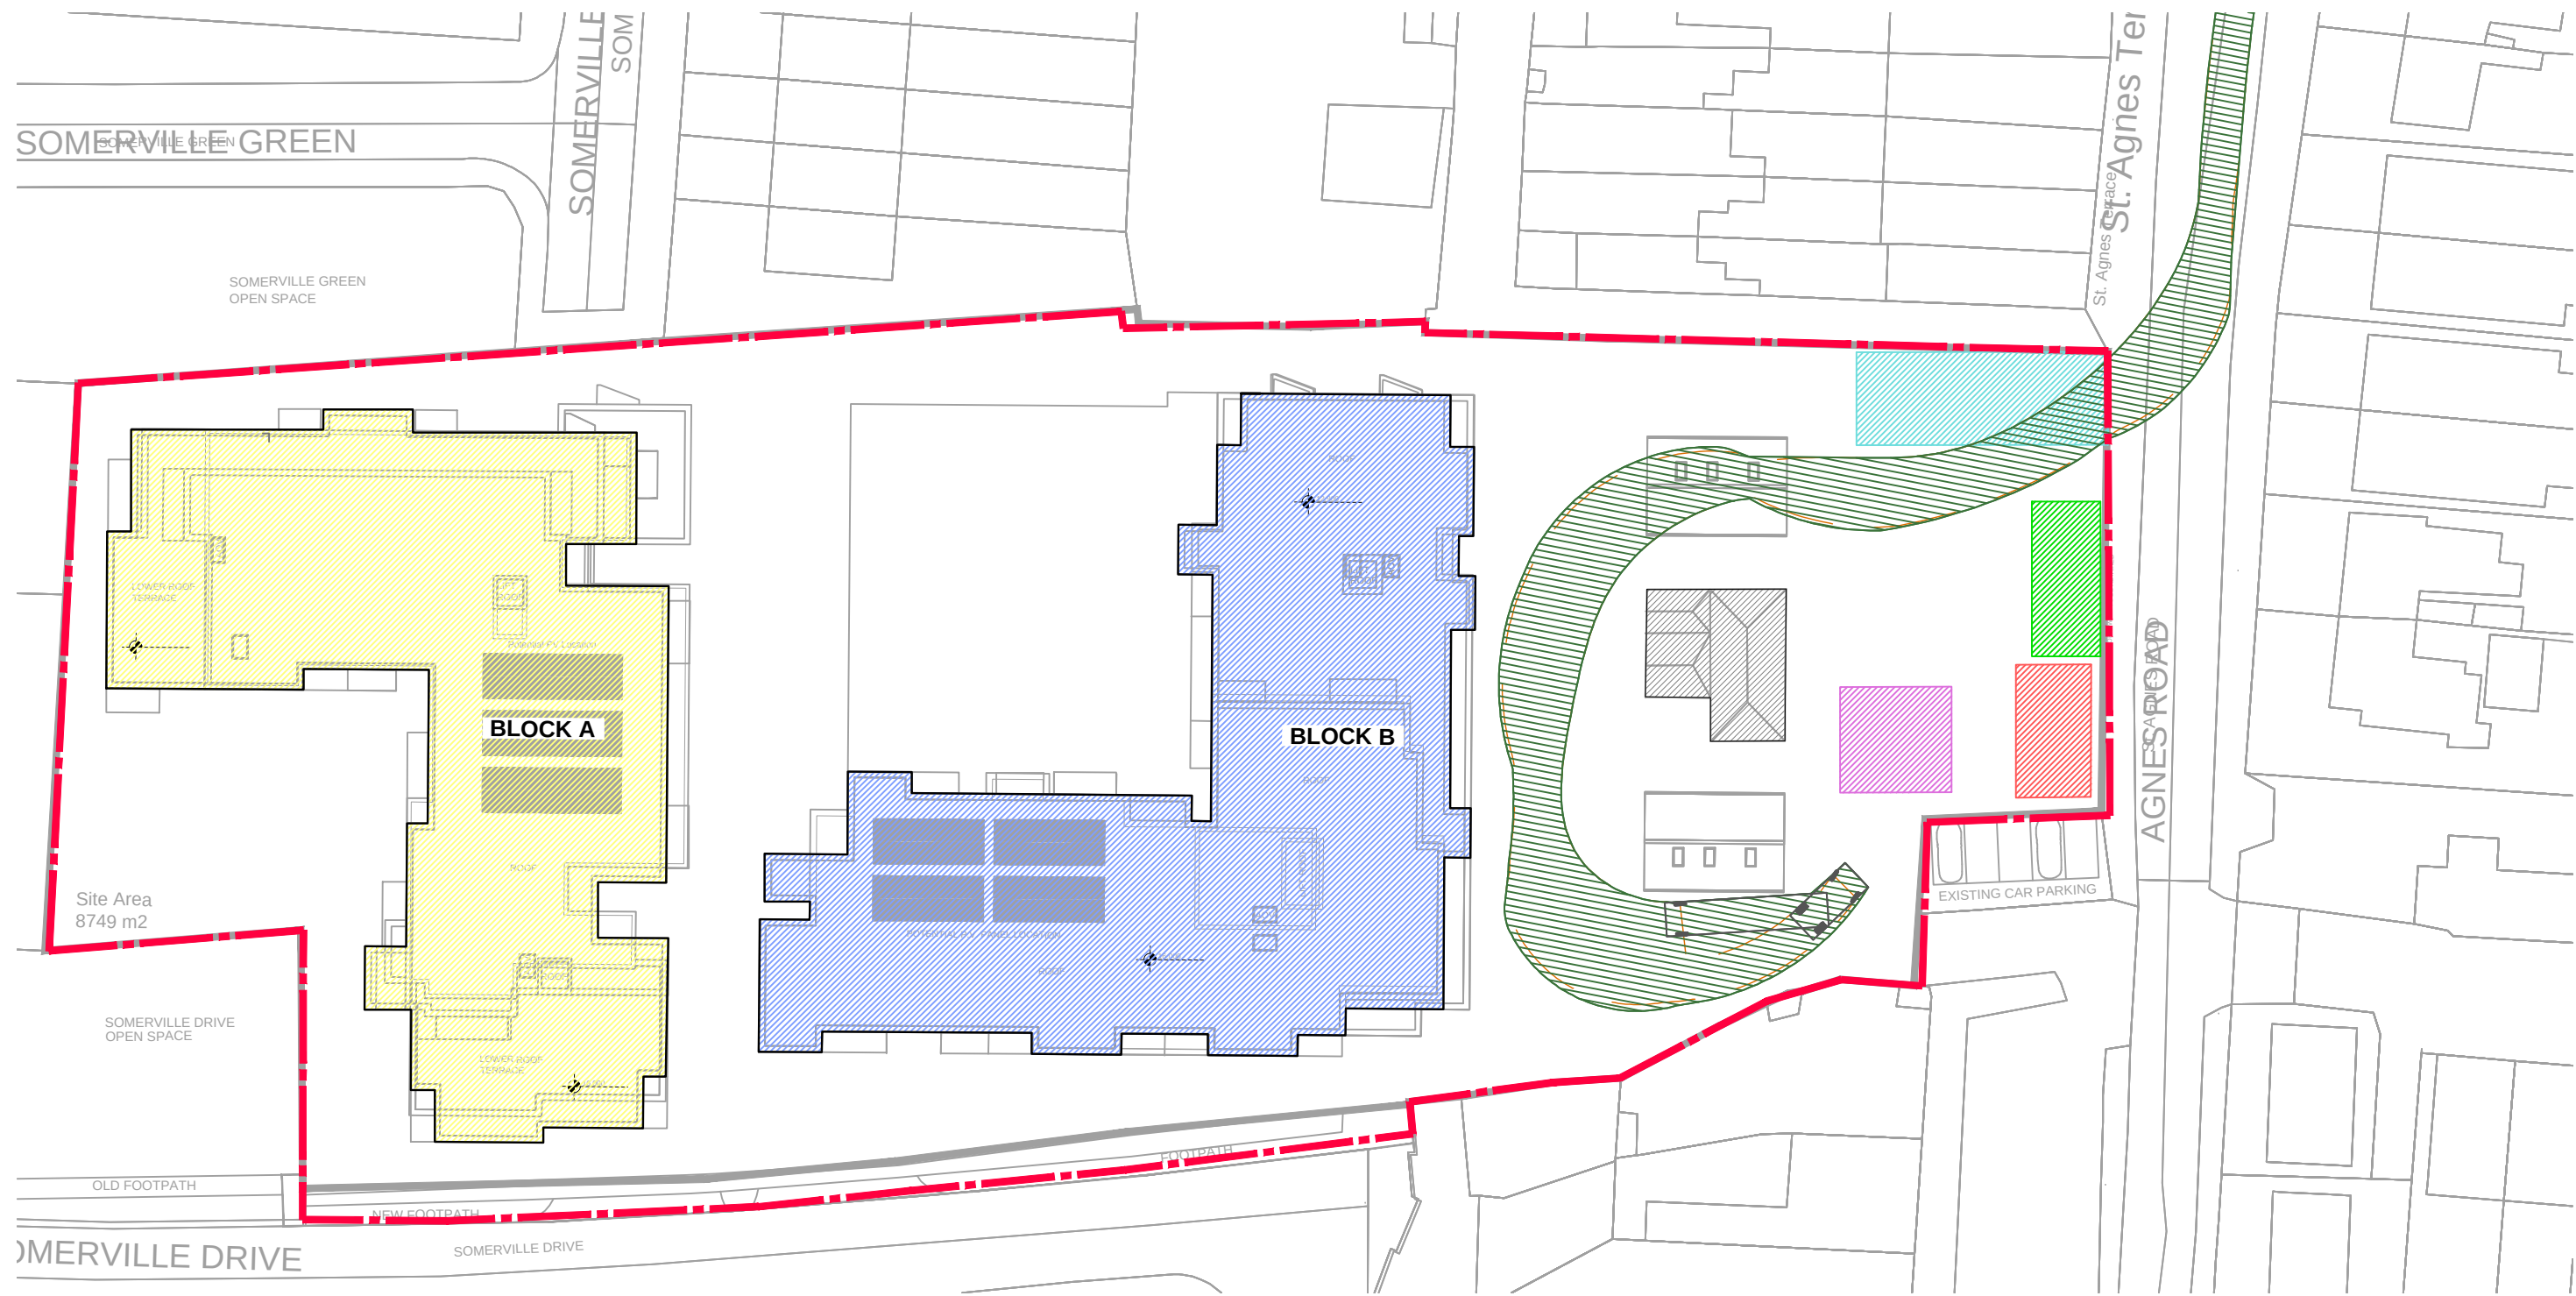

STAGE 4 - CONSTRUCTION VEHICLE ENTRY
SCALE 1:500

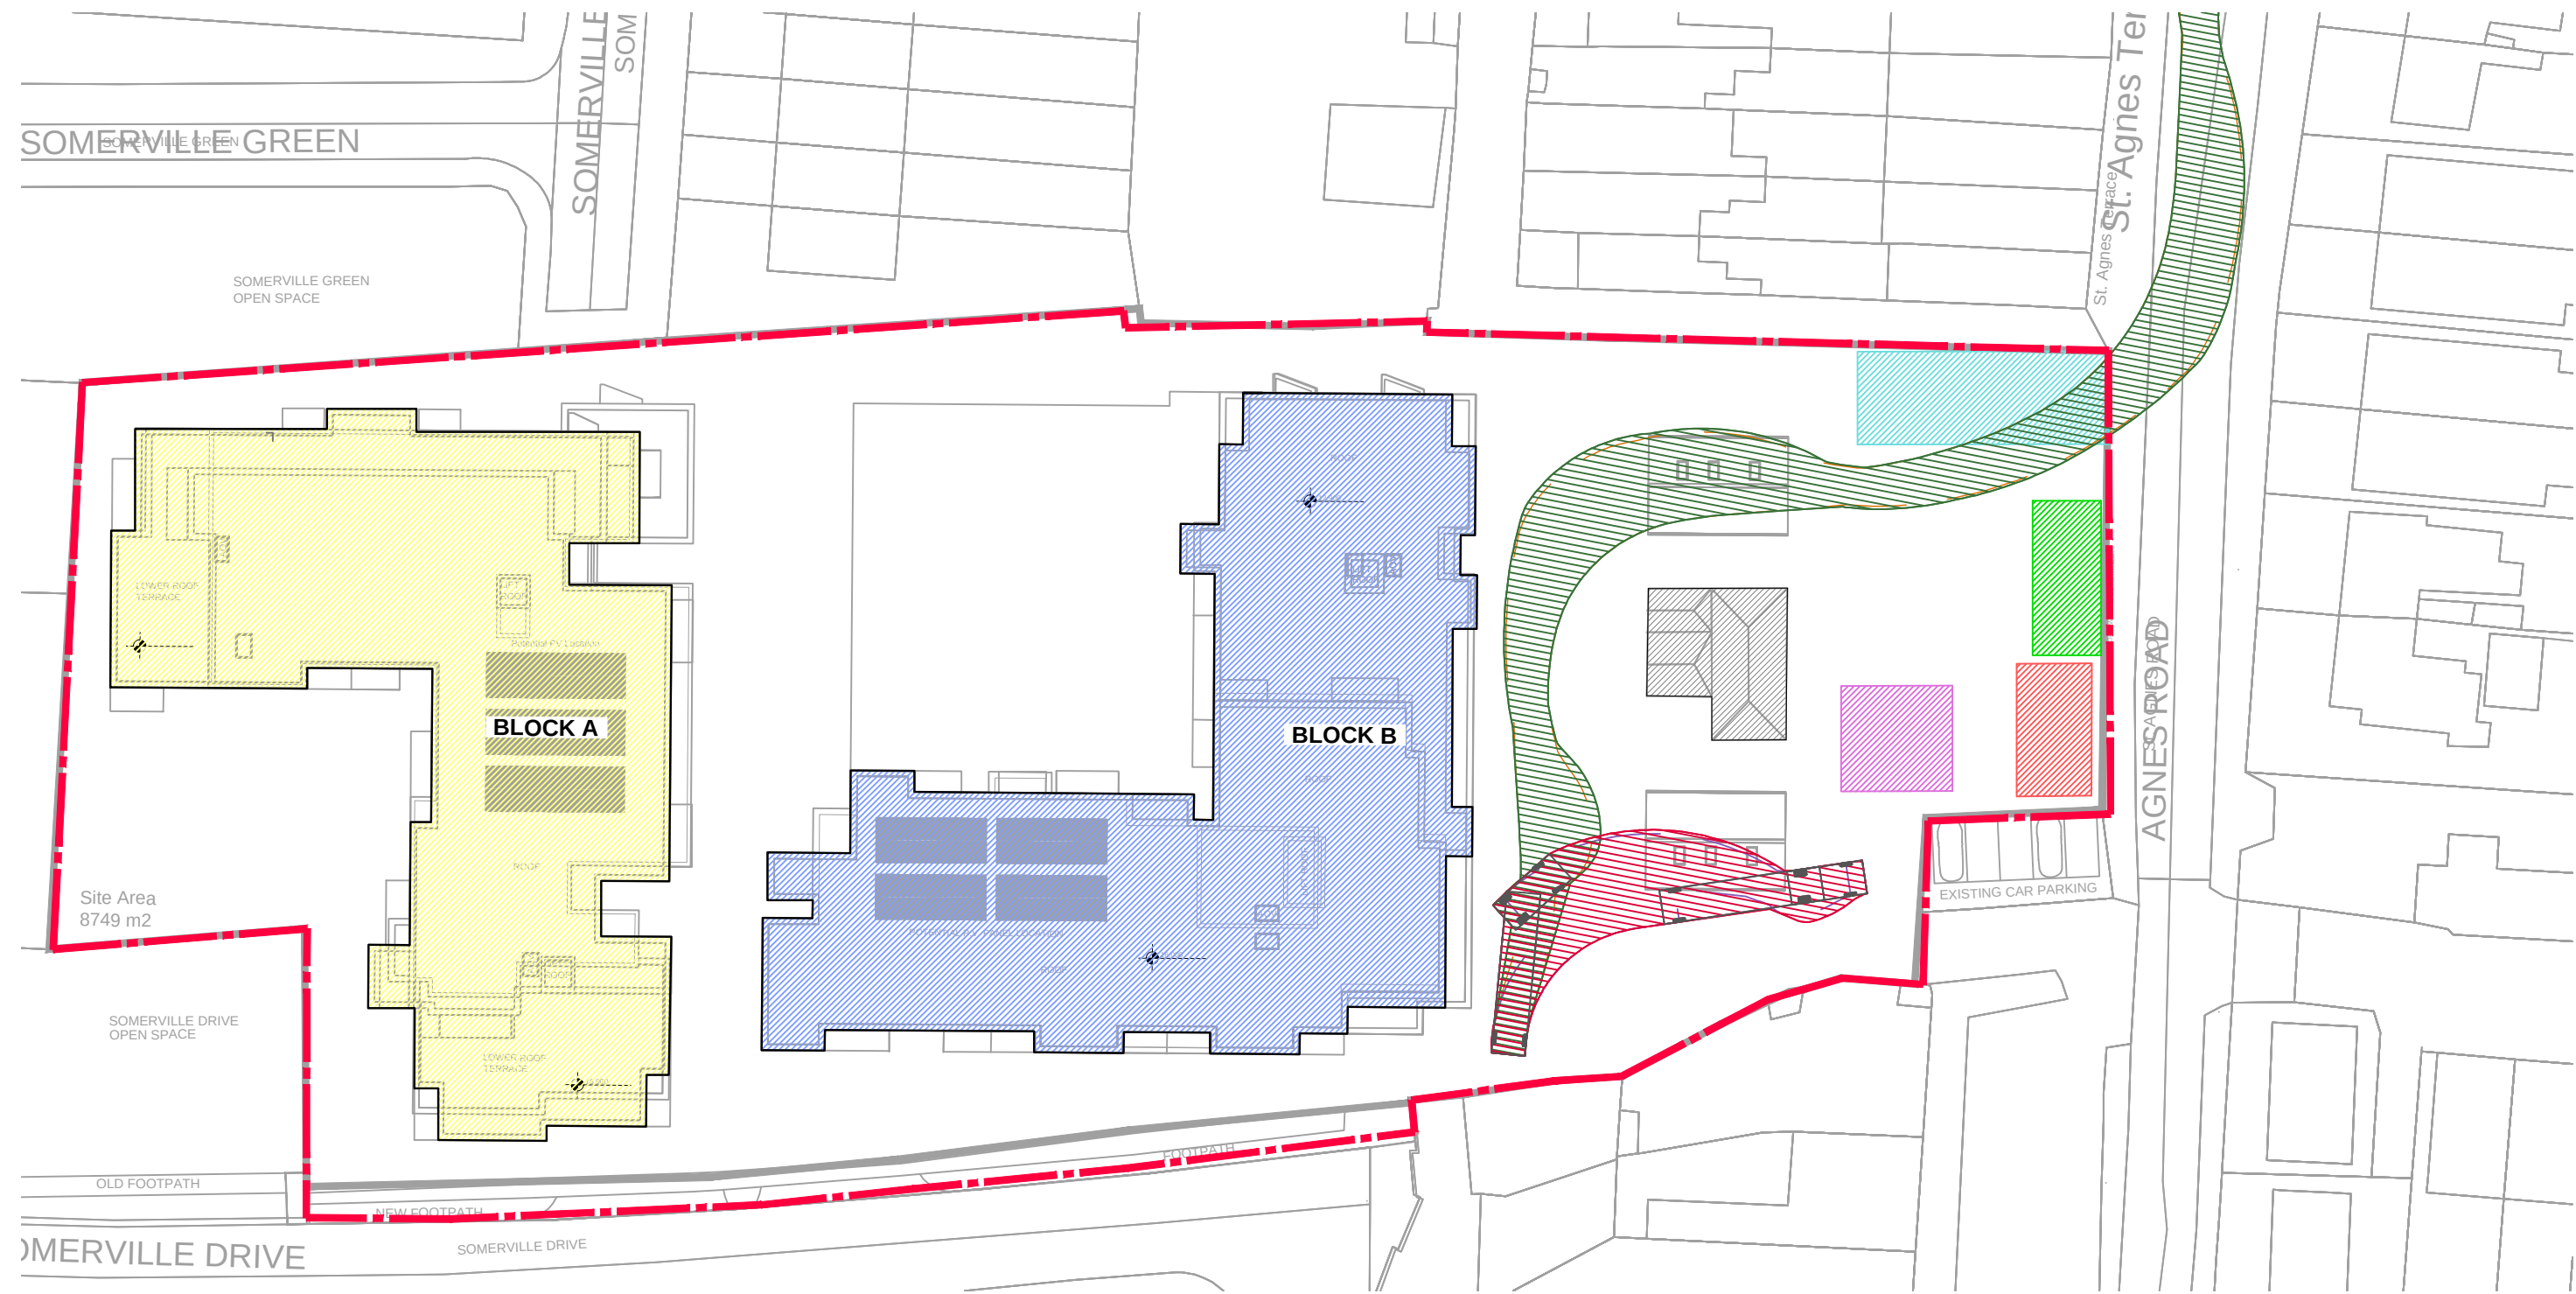

STAGE 4 - CONSTRUCTION VEHICLE EXIT
SCALE 1:500

Drawing Stage: PLANNING	Project Details:		Notes		Drawn by:	Checked by:	Approved by:	Date:	CORA CONSULTING ENGINEERS Behan House, 10 Lower Mount Street, Dublin 2, D02 HT71 Tel: +353 1 661 1100 e-mail: info@cora.ie Web: www.cora.ie						
	Site Address:	GLEBE HOUSE, St. AGNES ROAD, CRUMLIN, DUBLIN 12			TGB	AG	JP	11/12/2020							
	Client:	SEABREN DEVELOPMENTS LTD & CIRCLE VHA	Project Name:			Scale:	Project Number:								
	Architect:	REDDY ARCHITECTURE & URBANISM	GLEBE HOUSE			1:500 @ A1	1968								
	M&E Designer:	-	Drawing Title:			Project:	Originator:	Zone:	Level:	Type:	Discipline:	Drawing No:	Stage:	Revision:	
	Contractor:	-	VEHICLE ENTRY AND EXIT STAGE 2 & 4			-	CORA	-	-	DR	C	034	P	04	