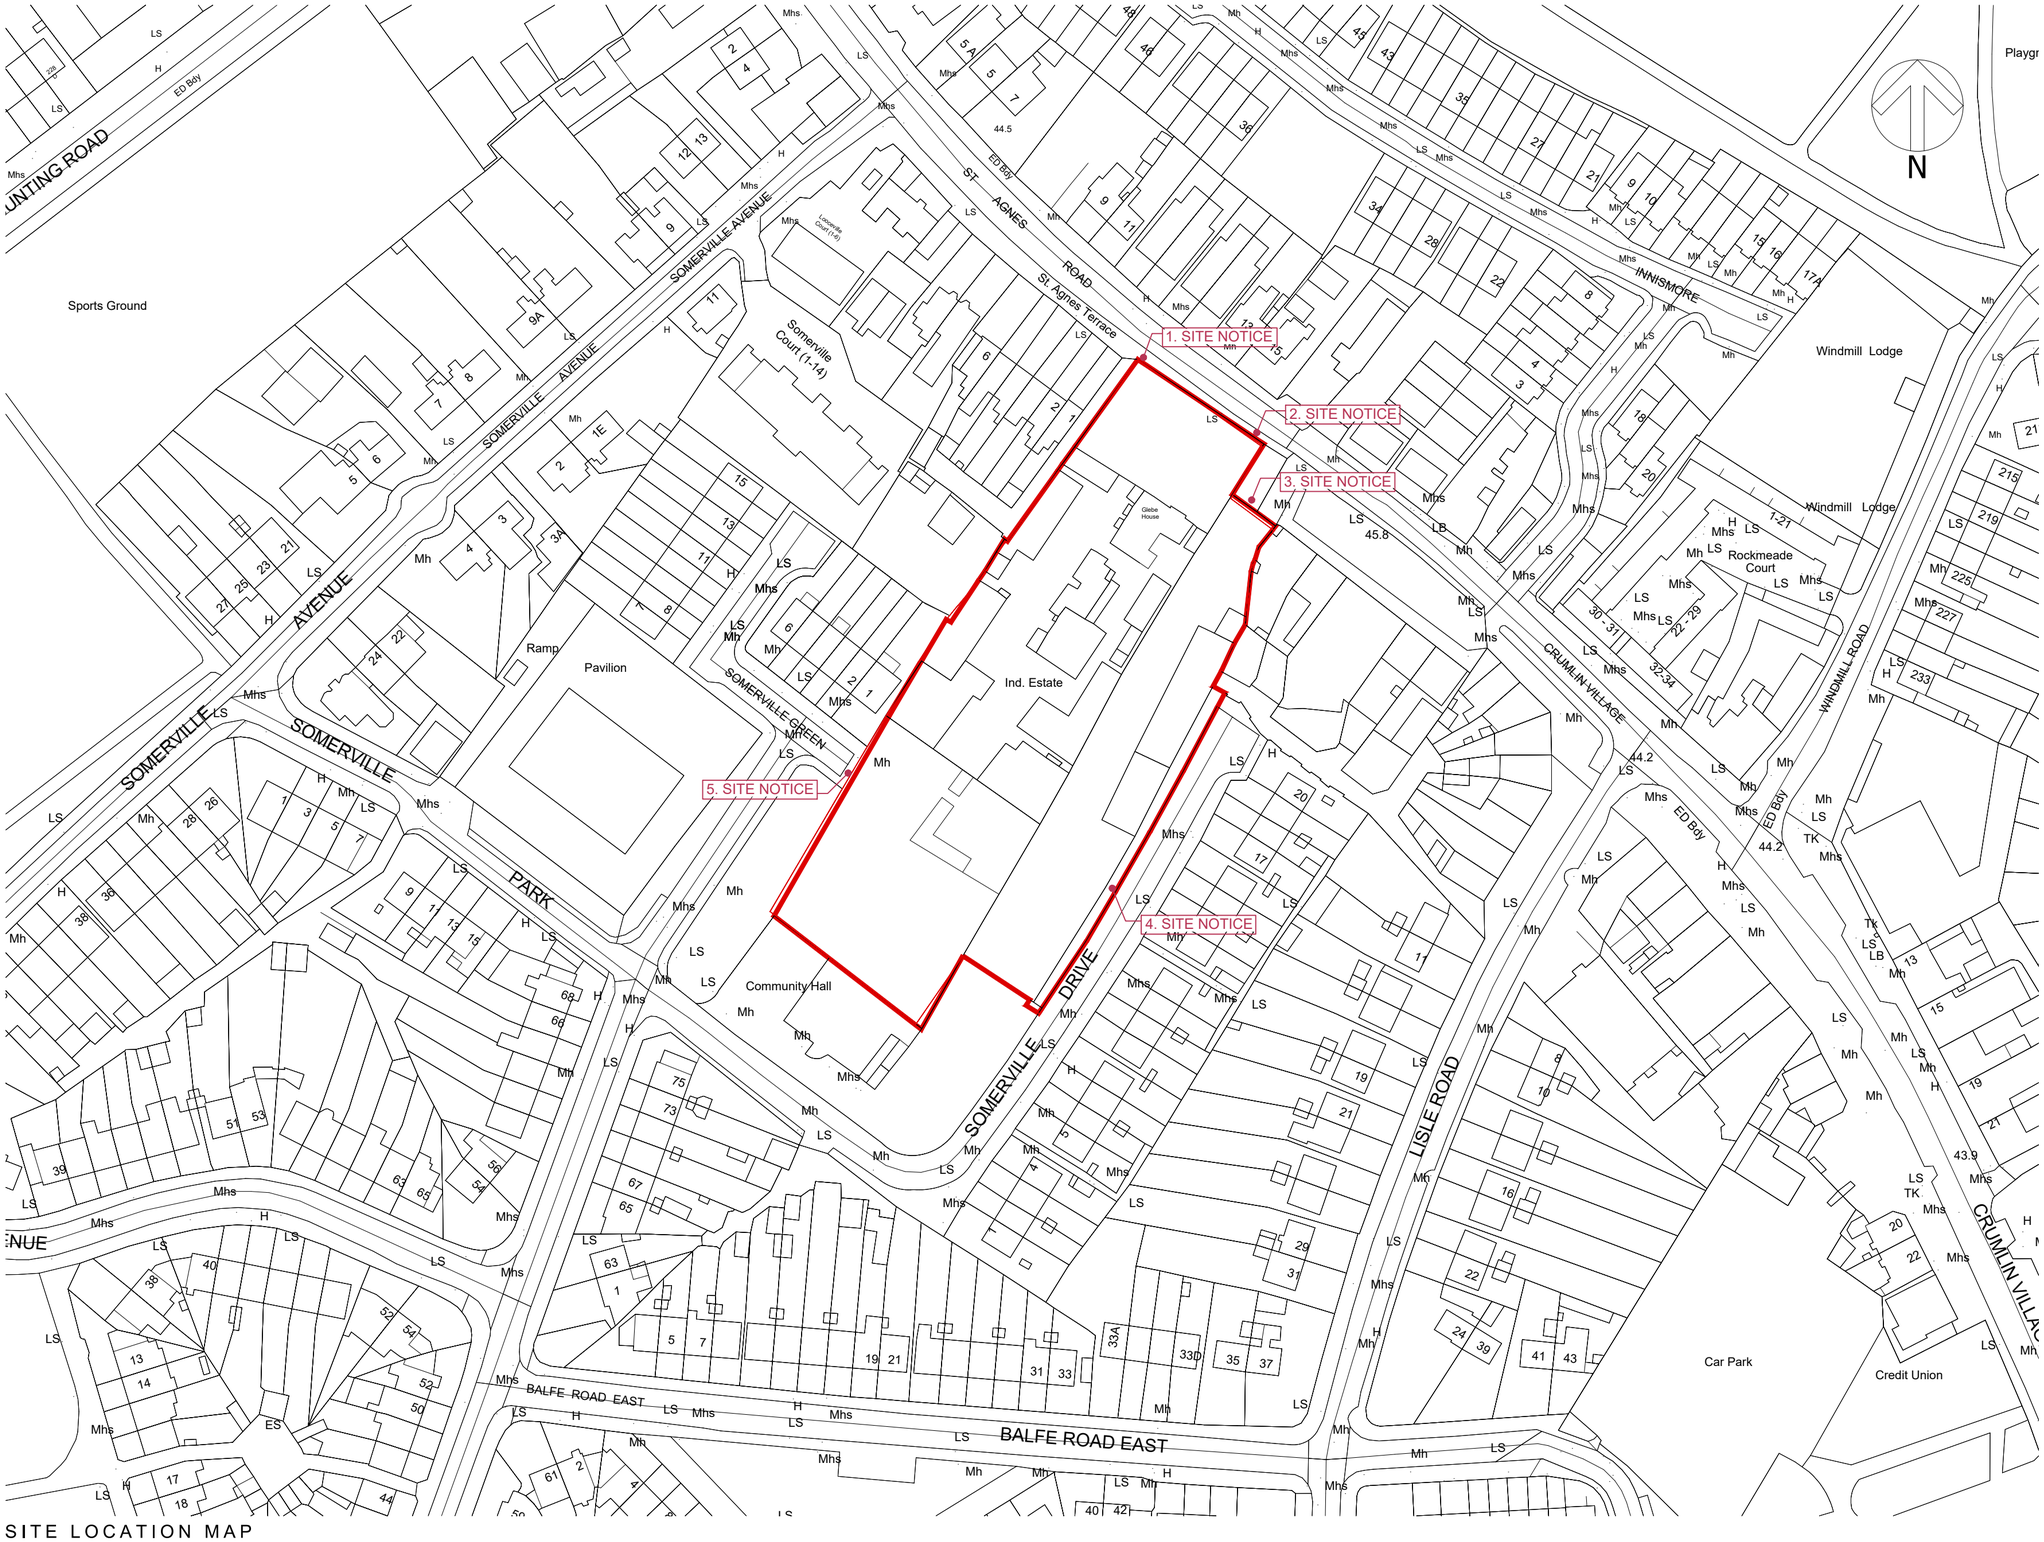


SITE LOCATION MAP

SCALE 1:1000

ORIGINAL SHEET SIZE = A2

DO NOT SCALE FROM THIS DRAWING. USE FIGURED DIMENSIONS IN ALL CASES. VERIFY DIMENSIONS ON SITE BEFORE COMMENCING ANY WORK OR SHOP DRAWINGS. THIS DRAWING IS TO BE READ IN CONJUNCTION WITH THE ARCHITECTS SPECIFICATION, FIRE CERTIFICATE, DAC, OTHER CONSULTANTS ISSUED DRAWINGS AND REPORTS. CONTRACTOR IS RESPONSIBLE FOR:
1. ALL DIMENSIONS, QUANTITIES AND PERFORMANCE REQUIREMENTS TO BE CONFIRMED ON SITE
2. ALL INFORMATION THAT PERTAINS SOLELY TO THE FABRICATION PROCESSES OR TO THE TECHNIQUES OF CONSTRUCTION
3. ALL COORDINATION OF THE WORK OF ALL TRADES
4. ASSURING CONSISTENCY WITH THE CONTRACT DOCUMENTS
© THIS DRAWING IS COPYRIGHT AND MAY ONLY BE REPRODUCED WITH THE ARCHITECTS PERMISSION.

O.S. Data from O.S Sheet Numbers 3263-07/3263-08
Ordnance Survey Ireland,
Licence No. AR-0052222 & CYAL50196301
Ordnance Survey Ireland, Government of Ireland

Description:
==========
Historic 6" Latest Edition

Publisher / Source:
==========
Ordnance Survey Ireland (OSi)

Data Source / Reference:
==========
DN017
Revision Date =
Survey Date = 31-Dec-1937
Levelled Date = 31-Dec-1940

DN018
Revision Date =
Survey Date = 31-Dec-1944
Levelled Date = 31-Dec-1953

DN021
Revision Date =
Survey Date = 31-Dec-1938
Levelled Date = 31-Dec-1941

DN022
Revision Date =
Survey Date = 31-Dec-1937
Levelled Date = 31-Dec-1940

File Format:
==========
Tagged Image File Format (TIFF)

File Name:
==========
R_50112634_1.tif

Clip Extent / Area of Interest (AOI):
==========
LLX,LLY= 708496.8074,728771.023
LRX,LRY= 715506.8074,728771.023
ULX,ULY= 708496.8074,733965.023
URX,URY= 715506.8074,733965.023

Projection / Spatial Reference:
==========
IRENET95_Irish_Transverse_Mercator

Centre Point Coordinates:
==========
X,Y = 712001.8074,731368.023

Data Extraction Date:
==========
11-Mar-2020

Product Version:
==========
1.3

License / Copyright:
==========
Ordnance Survey Ireland 'Terms of Use' apply. Please visit 'www.osi.ie/about/terms-conditions'.

© Ordnance Survey Ireland, 2020
Compiled and published by Ordnance Survey Ireland, Phoenix Park, Dublin 8, Ireland. Unauthorised reproduction infringes Ordnance Survey Ireland and Government of Ireland copyright.
All rights reserved. No part of this publication may be copied, reproduced or transmitted in any form or by any means without the prior written permission of the copyright owners.
The representation on this map of a road, track or footpath is not evidence of the existence of a right of way.
Ordnance Survey maps never show legal property boundaries, nor do they show ownership of physical features.

© Suirbhéireacht Ordanáis Éireann, 2020 Arna thiomsú agus arna fhoilsiú ag Suirbhéireacht Ordanáis Éireann, Páirc an Fhionnuisce, Baile Átha Cliath 8, Éire.
Sáraíonn atáirgeadh neamhúdaraithe cóipcheart Shuirbhéireacht Ordanáis Éireann agus Rialtas na hÉireann.
Gach cead ar cosnamh. Ní ceadmhach aon chuid den fhoilseachán seo a chóipeáil, a atáirgeadh nó a tharchur in aon fhoirm ná ar aon bhealach gan cead i scríbhinn roimh né ó úinéirí an chóipchirt.
Ní hionann bóthar, bealach nó cosán a bheith ar an léarscáil seo agus fianaise ar chead áit.
Ní thaispeánann léarscáil de chuid Ordanáis Shuirbhéireacht na hÉireann teorann phointí dleathúil
de mhaoin riamh, ná úinéireacht de ghnéithe fhisiciúla.

Key

	EXTENT OF SITE APPLICATION
Total Site Area (8749 sqm)	

REV	DTE	DRN	ISSUE
P1	June 2022	LG	PLANNING ISSUE

reddy architecture+urbanism
Reddy Architecture + Urbanism
Dublin Office,
Dartry Mills, Dartry Road, Dublin 6.
T: +353 (0)1 4987000
W: www.reddyarchitecture.com
E: info@reddyarchitecture.com

3.0 PLANNING

JOB
Glebe House Residential Development
St. Anges Road, Crumlin, Dublin.

CLIENT
Seabren Developments Ltd and
Circle VHA CLG

DRAWING
Site Location Map

DATE	June 2022	SCALE	1:1000@A2
DRN.	N. Britz	CHECKED	M. Freaney

JOB NO.	DWG NO.	REVISION
P19171D	001	P1