



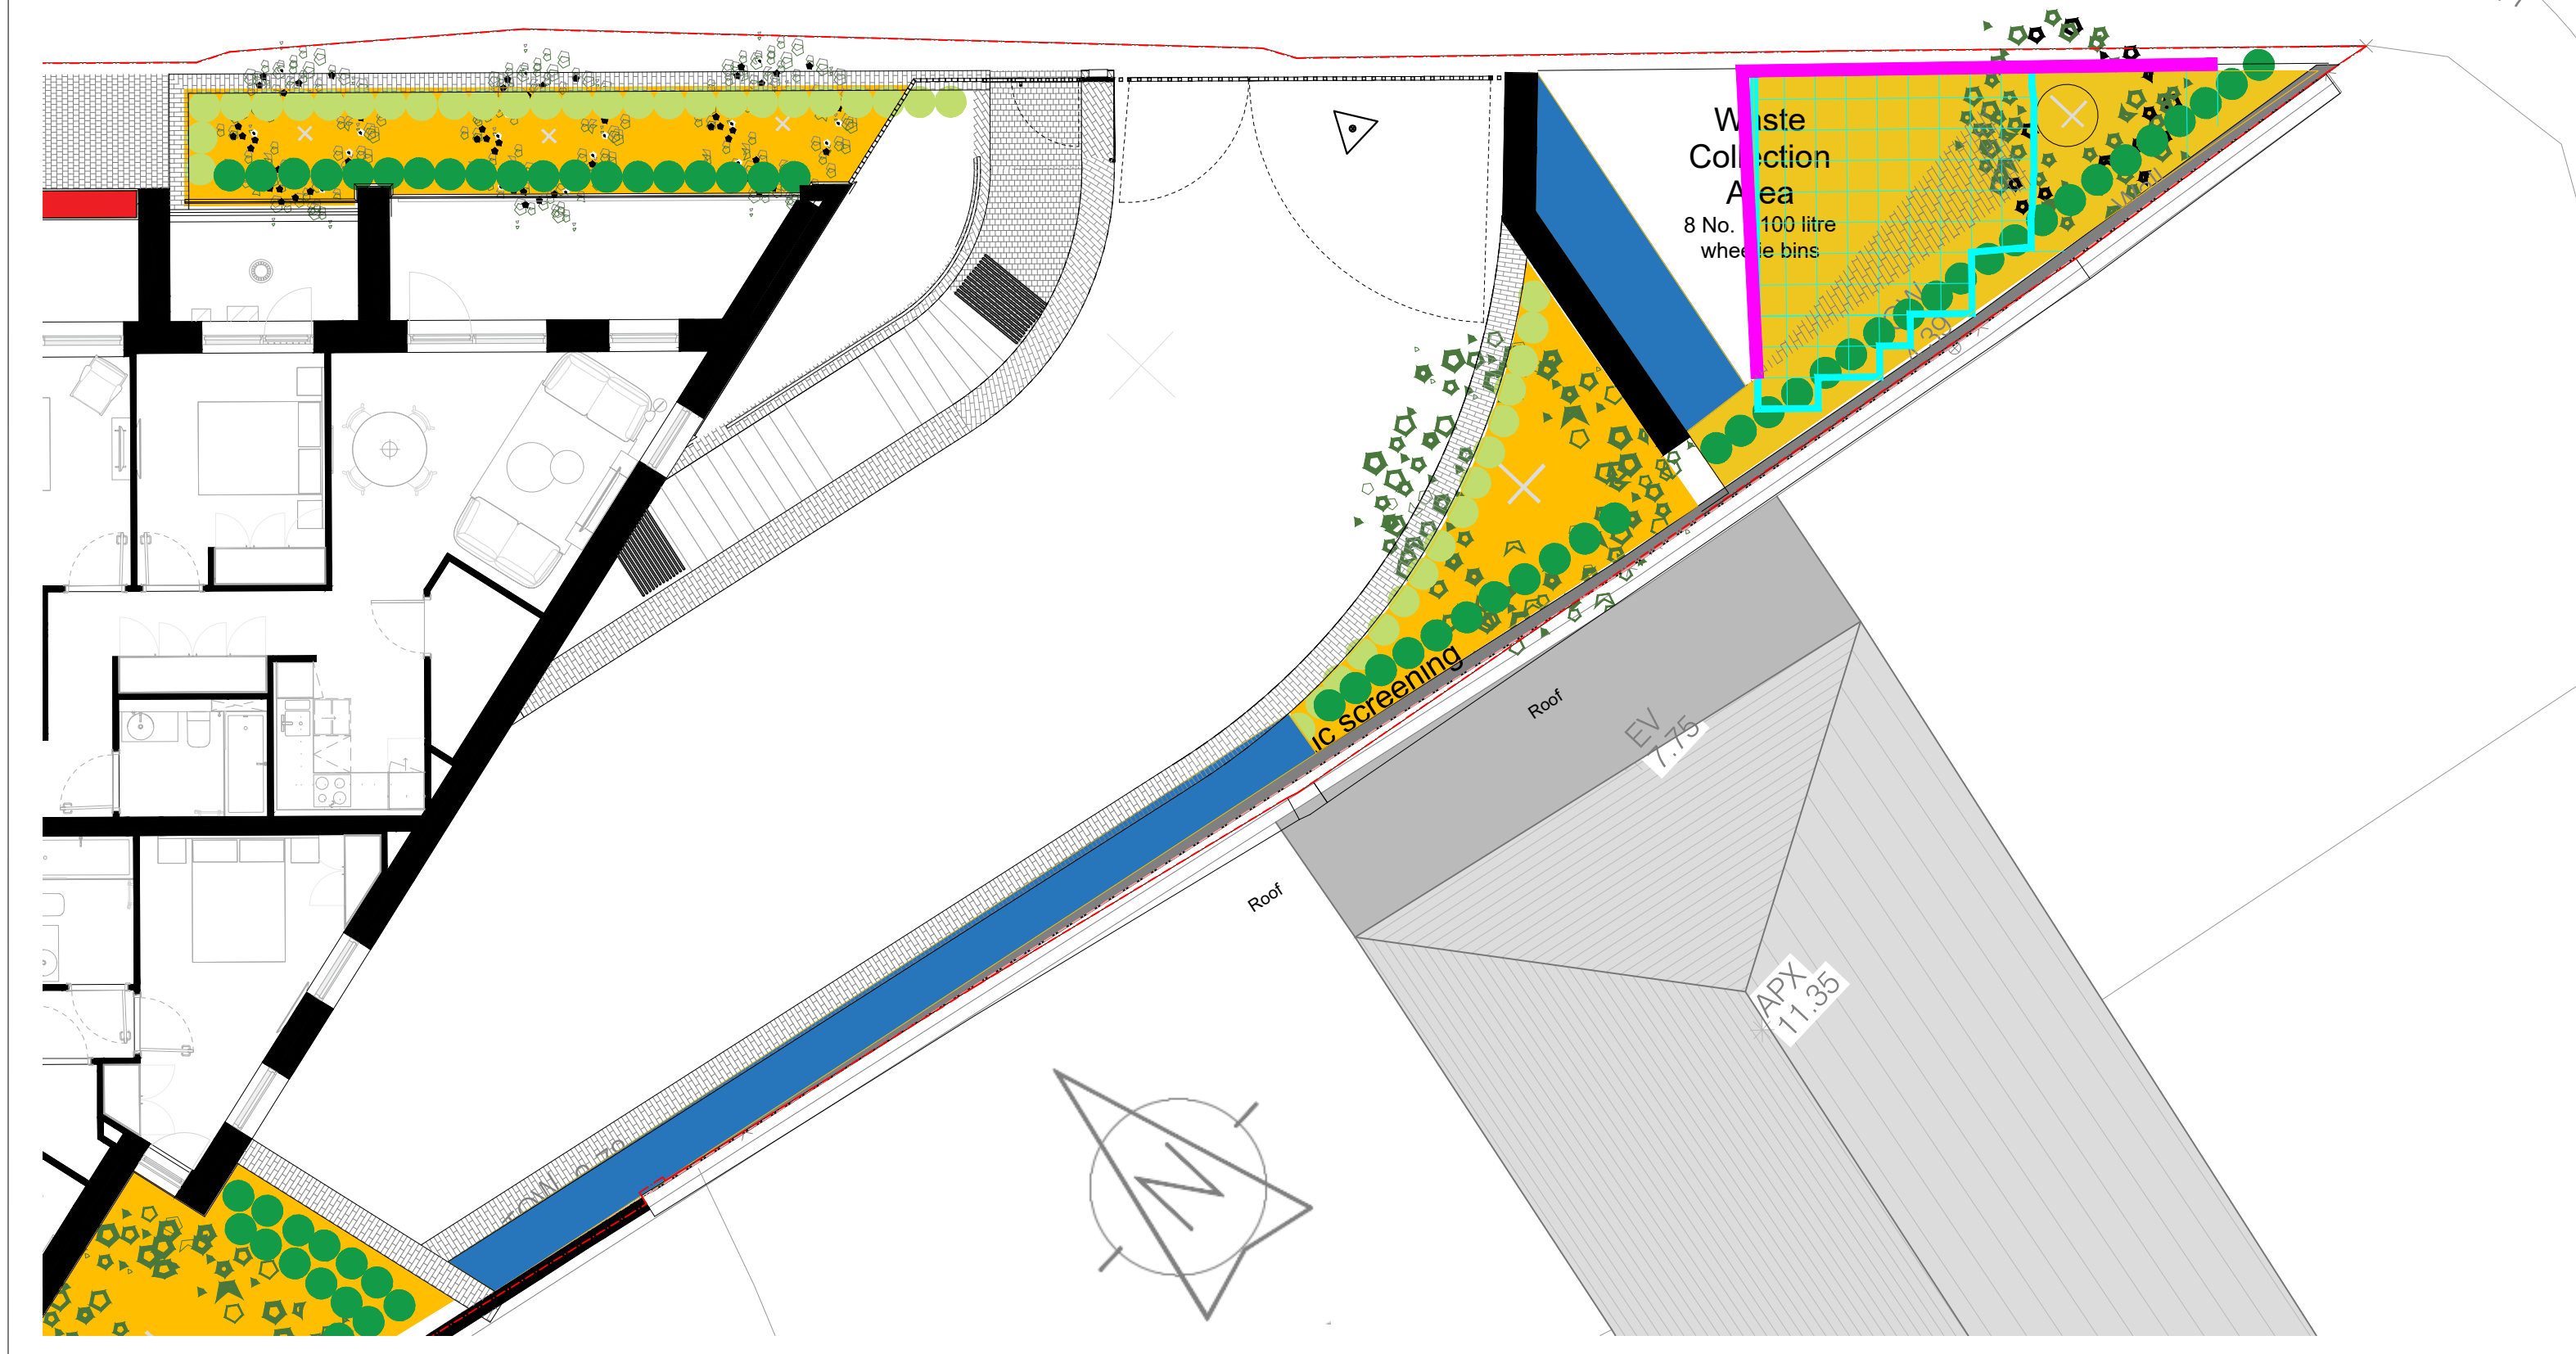

- Type 1+Type 2: 1.1m deep top soil as per specification. Top dressing mulch type 2 as per specification.
- Type 1+Type 2: 0.8m deep top soil as per specification. Top dressing mulch type 2 as per specification.
- Type 1: 0.45m deep top soil as per specification.
- Type 1+Type 2 : 0.65m deep topsoil as per specification. Top dressing mulch type 2 as per specification.
- Reroot 1000 by Greenblue or E/A.

NB this drawing is to be read in conjunction, planting schedule / planting specification, soil specification, landscape maintenance specification, tree pit details on drawing BRA-PLA-Z1-XX-DR-L-08001-S2 and tree support detail BRA-PLA-Z0-00-DR-L-02102

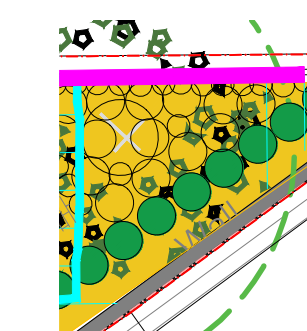

Rootspace cellular system by Greenblue 2no. cells deep refer to tree pit detail.

NOTES:

Copyright of this drawing is vested in the Architect and it must not be copied or reproduced without consent. Figured dimensions only are to be taken from this drawing. All contractors must visit site and be responsible for taking and checking all dimensions relative their work. PLUS Architecture are to be advised of any variation between drawings and site conditions
DO NOT SCALE OFF THIS DRAWING IF IN DOUBT ASK

NORTH POINT:



KEY PLAN:

PLUSARCHITECTURE

Chancery Lane, Dublin 8, D08 C8X, Ireland. W: www.plusarchitecture.ie T: 353 (0) 1 521 3378

PROJECT: Beach Road Apartments

DRAWN BY: RB

DATE: 06/12/2022

CLIENT: Royalty Developments Dublin 4 Ltd.

CHECKED BY: DT

REVISION NO.:

TITLE: "Permitted" Rootvolume, rootbarrier and extent of tree pit cells

PROJECT: 325

SCALE AT A0: 1:100

ISSUE TYPE: Planning Compliance

DRAWING NO.: BRA-PLA-Z0-00-DR-L-02101