

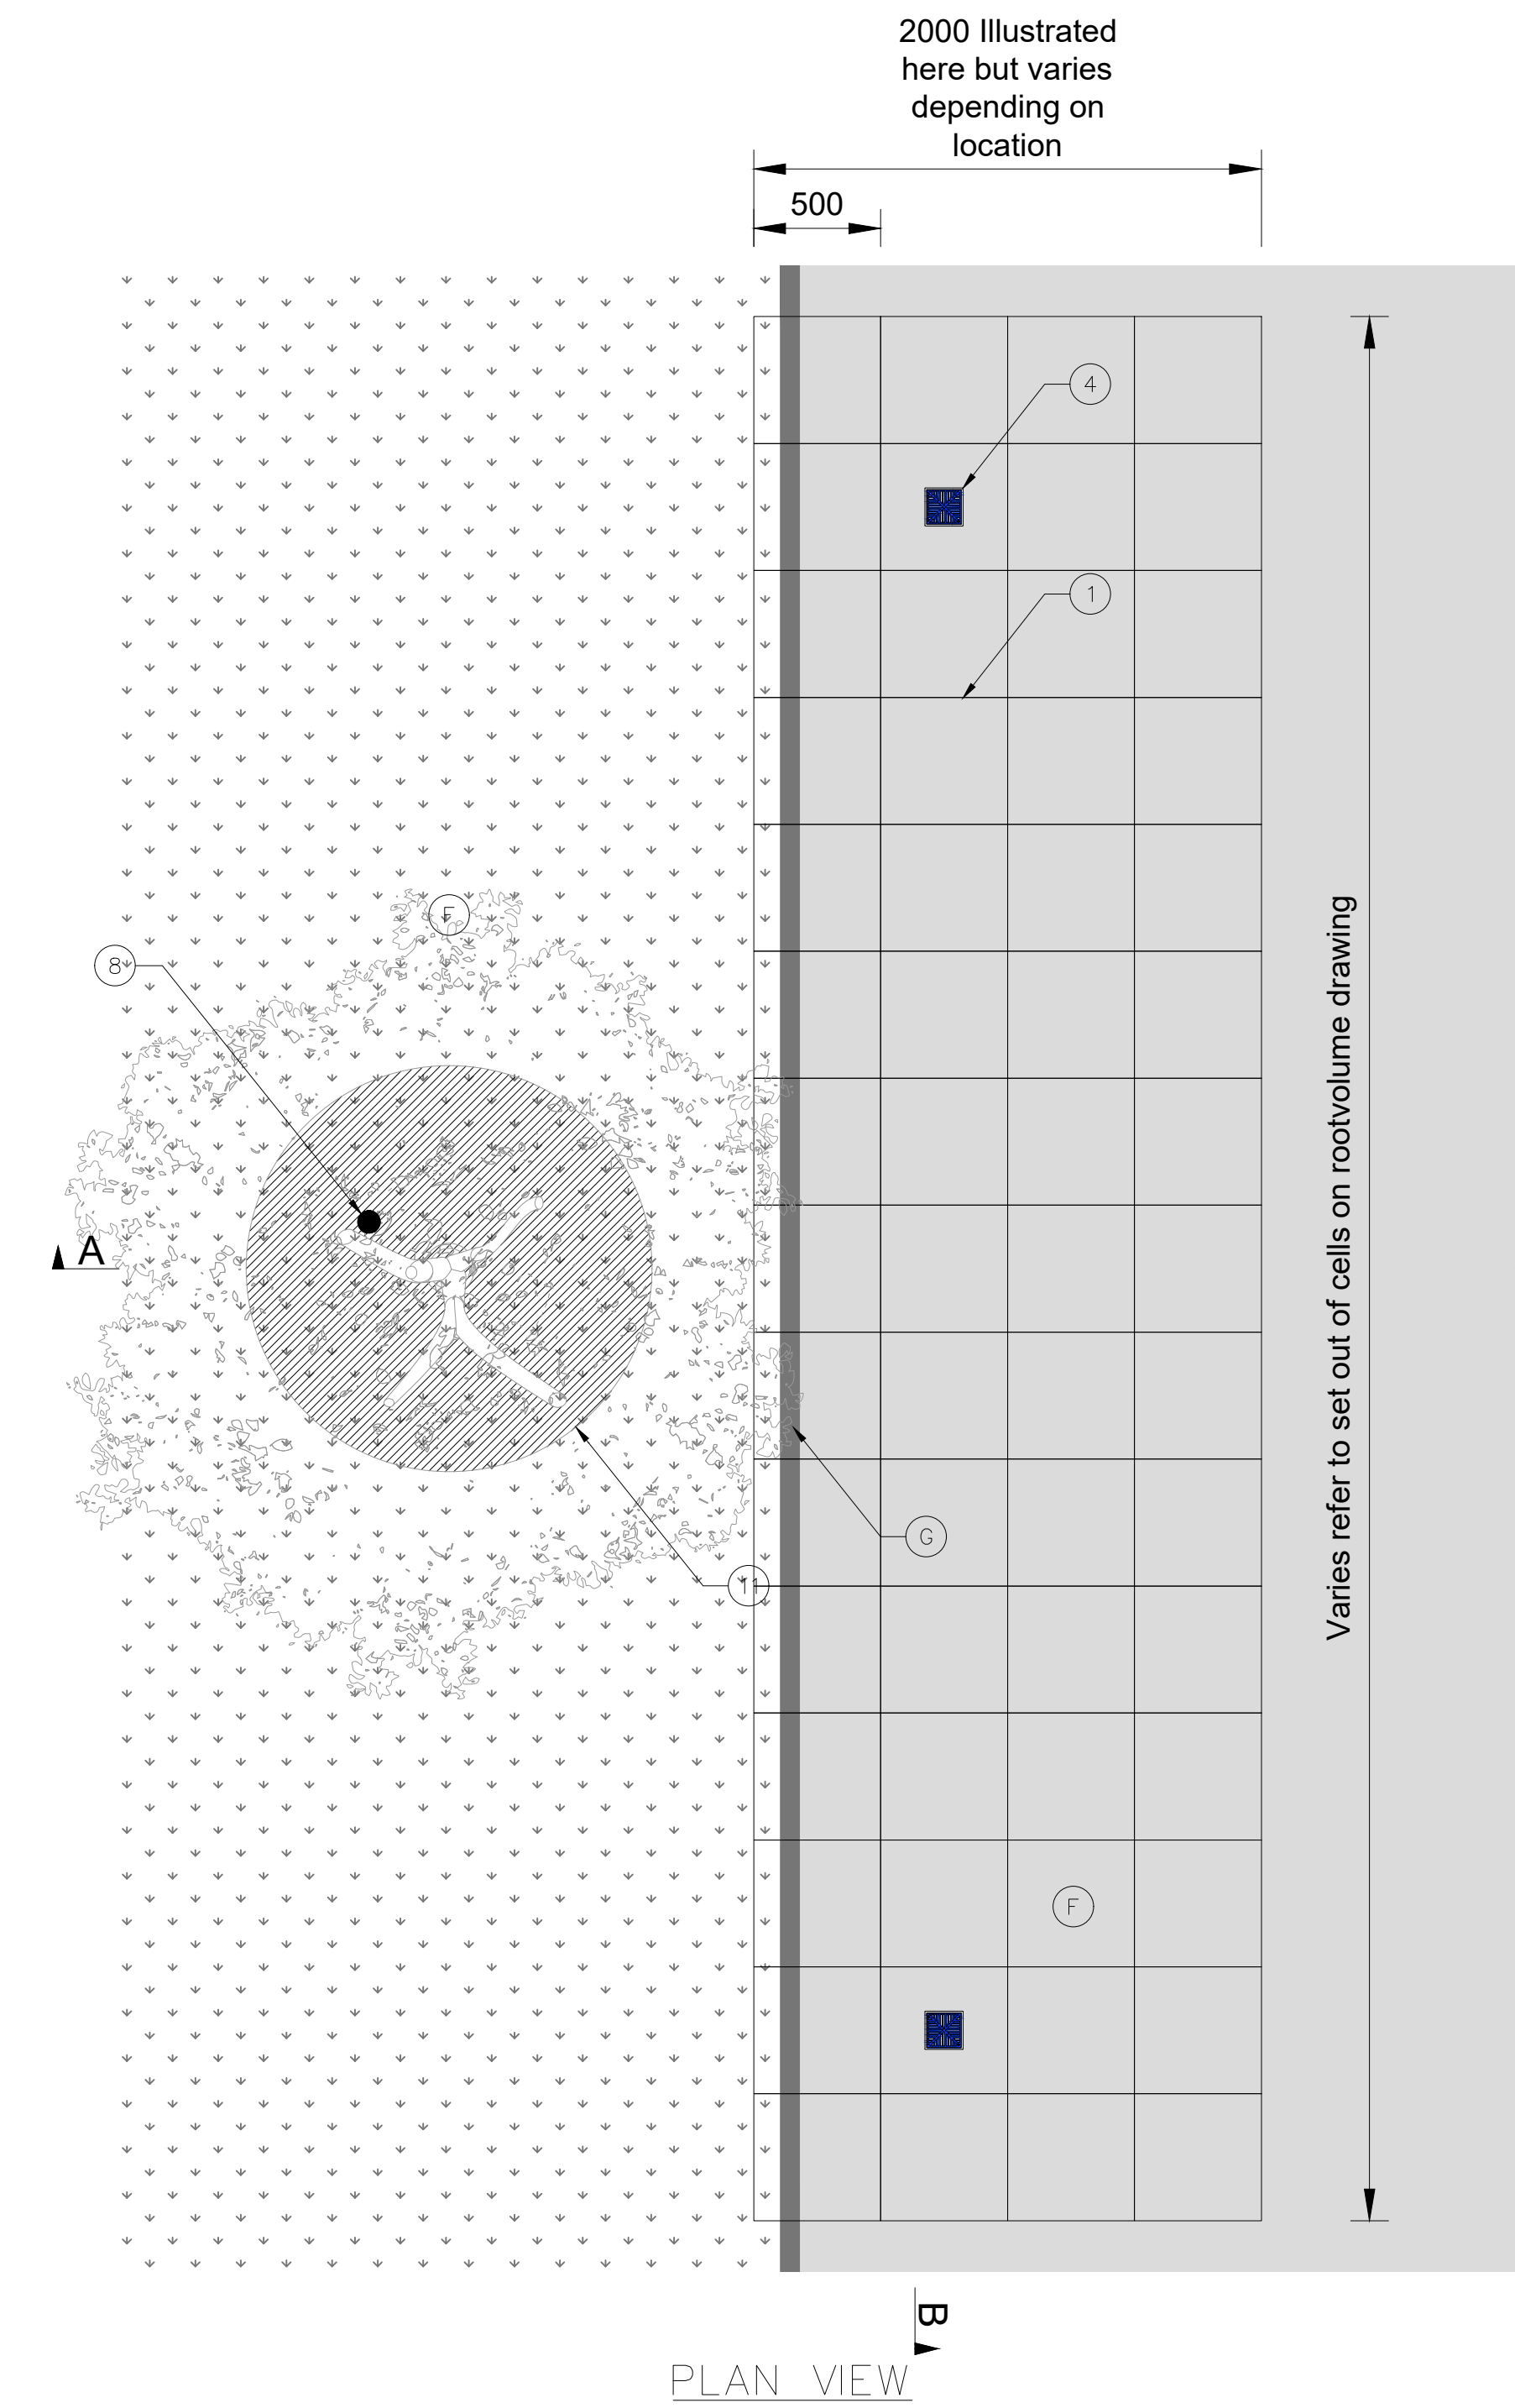


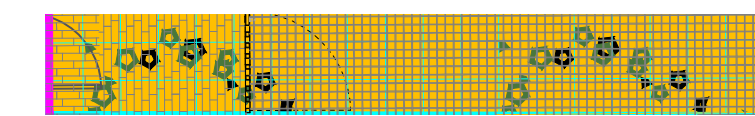

- PACKAGE INCLUDES THE FOLLOWING GREENBLUE URBAN PRODUCTS PER TREE:**
- 1 ROOTSPACE @ 600mm + 400MM DEPTH (2 UNIT DEEP) C/W TWIN WALLED GEONET & OPEN REINFORCING MESH - GBURS61A
 - 2 TOPSOIL FOR USE WITHIN TOP 600 & 400 OF SOIL PROFILE - REFER TO SPECIFICATION
 - 3 TREE IN NATURAL GROUND
 - 4 ROOTRAIN ARBORVENT CAST ALUMINUM TRAFFICABLE AERATION INLET WITH 150mm SQUARE TOP AND MANIFOLD - RRARBV150B
 - 5 TWIN WALLED STRUCTURAL GEONET (INCLUDED IN ITEM 1) SEE NOTE 1 - GLTWGNA
 - 6 20mm OPEN REINFORCING MESH (INCLUDED IN ITEM 1) SEE NOTE 1 - GRN20A
 - 7 ARBORGUY LARGE DRIVE IN COMPOSITE STRAPPED ANCHOR SYSTEM - SASLCB
 - 8 ROOTRAIN URBAN IRRIGATION SYSTEM - RRURB1A
 - 9 REROOT 600 ROOT BARRIER 600mm DEEP WITH ROOT DEFLECTING RIBS. USE RERJTA REROOT JOINTING TAPE FOR ANY OVERLAPS.
 - 10 10mm - 20mm CLEAN ANGULAR DRAINAGE AGGREGATE - GBUDRSA
 - 11 BARK MULCH refer to soil specification



- NOTES:**
- A ALLOW 20% ADDITIONAL FOR GEOTEXTILE AND REINFORCED GEOGRID FOR OVERLAP AND CUTTING REQUIREMENTS
 - B INSTALL ROOTSPACE SIDE PANELS TO INSTALLATION AS DIRECTED BY ENGINEER
 - C EXISTING GROUND
 - D EXISTING SUBSOIL
 - E PAVING DETAIL AS PER HARD LANDSCAPE SPECIFIATION
 - F SOFT LANDSCAPE AREA. REFER TO SOIL SPECIFICATION.
 - G KERB (AS PER HARD LANDSCAPE DETAIL)
 - H LOOSEN AND SHAPE BASE AS SHOWN TO AID ROOT PENETRATION AND PIT DRAINAGE
 - J TOPSOIL MATCH DEPTH AS PER SPECIFICATION.

- STRUCTURAL ENGINEER'S NOTE:**
- K ADDITIONAL TWINWALL GEONET (GLTWGNA) TO BE INSTALLED WHERE SUB-BASE IS INSTALLED BELOW 3% CBR - MINIMUM 2% CBR OF FORMATION LEVEL TO BE ASSESSED BY ENGINEER

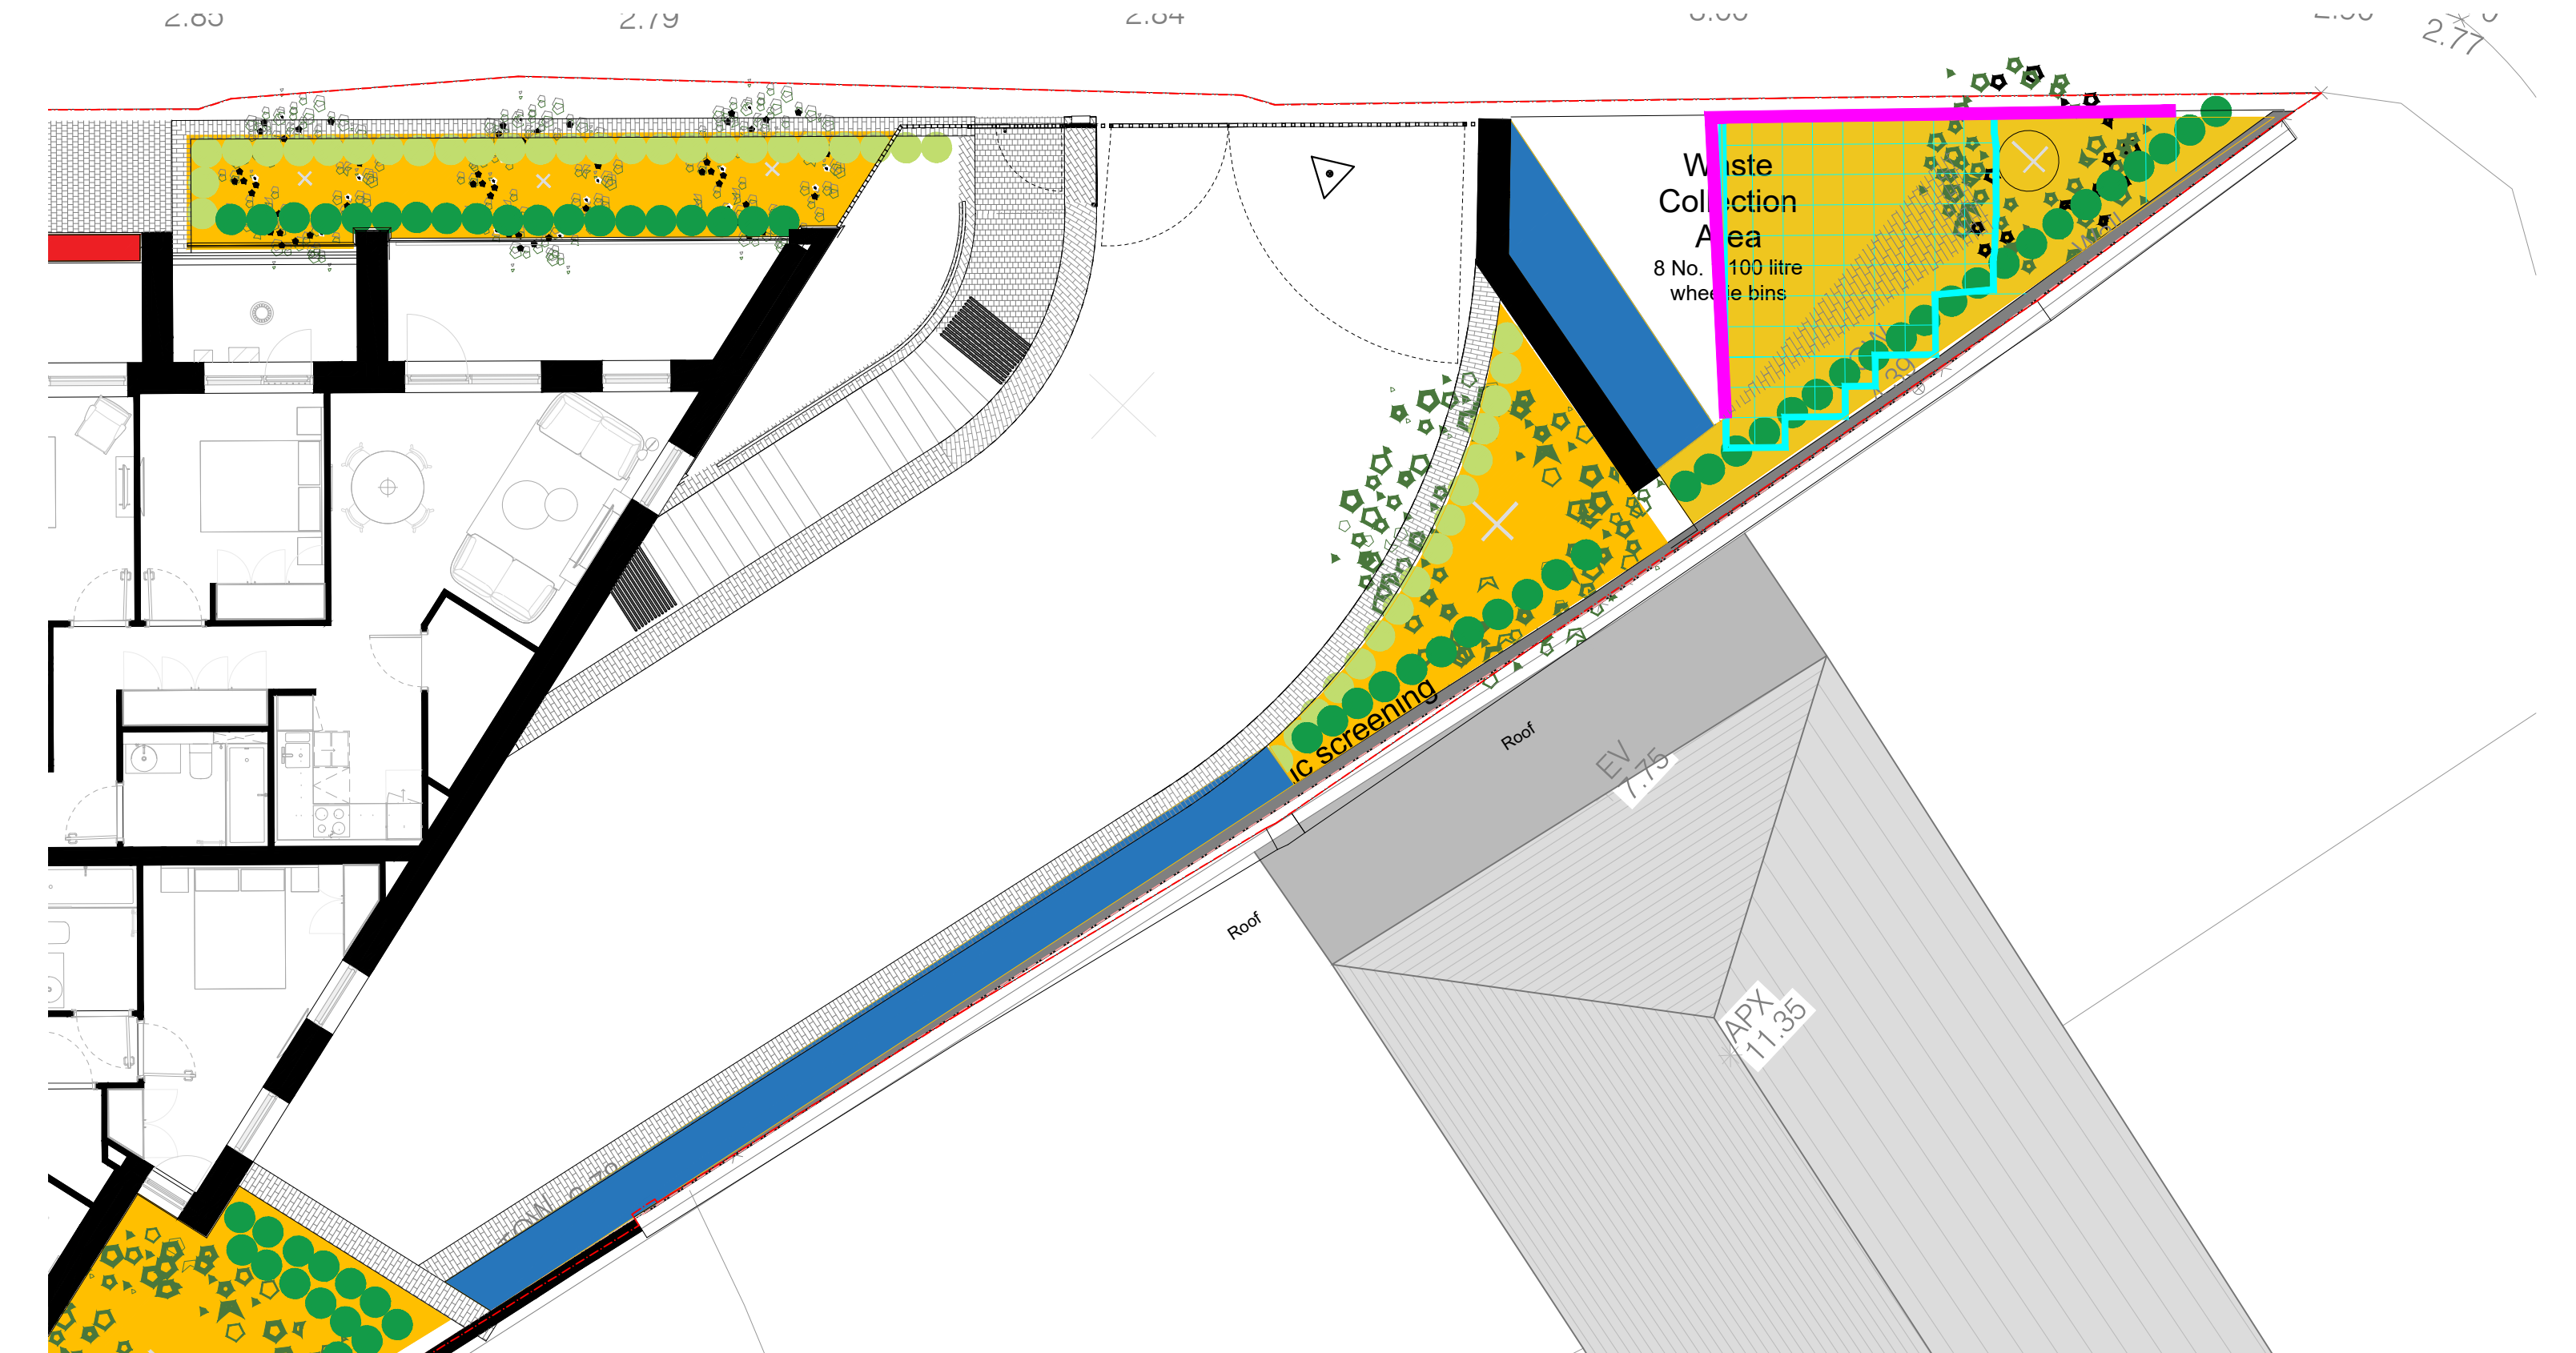

Rootspace cellular system by Greenblue 2no. cells deep refer to tree pit detail.

NB this drawing is to be read in conjunction, planting schedule / planting specification. soil specification, landscape maintenance specification, rootvolume drawing and tree support detail BRA-PLA-Z0-00-DR-L-02102

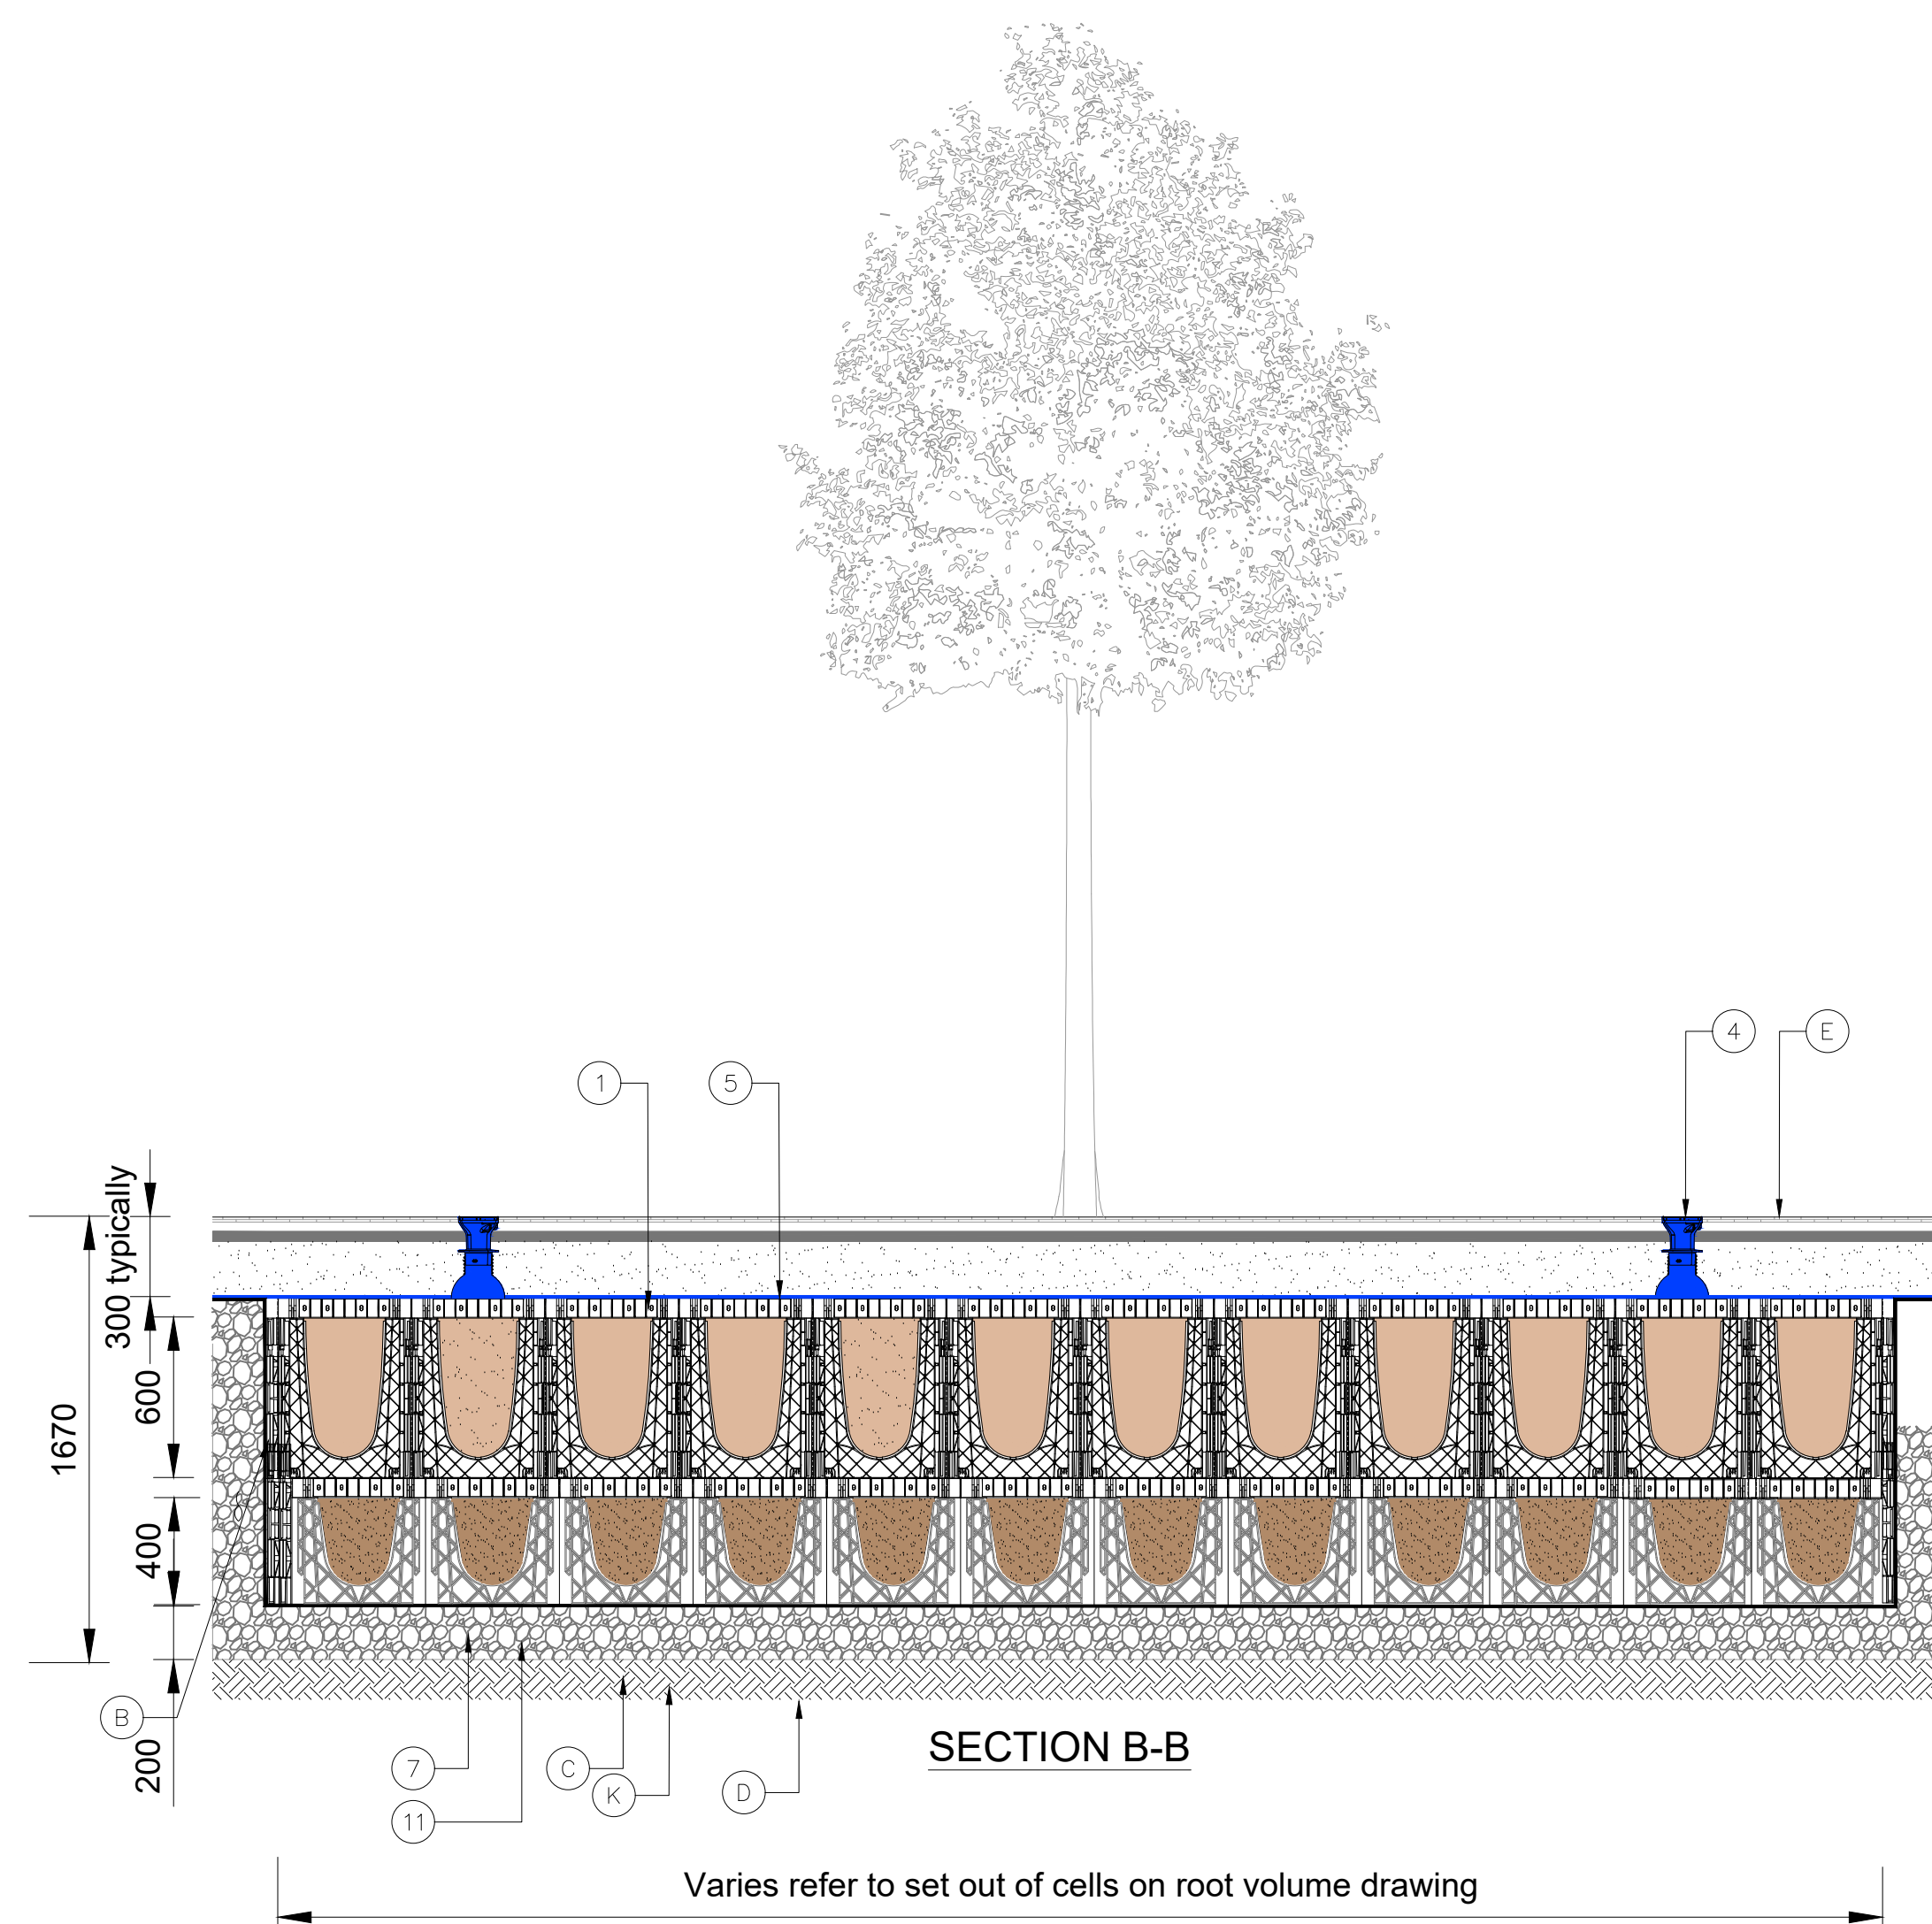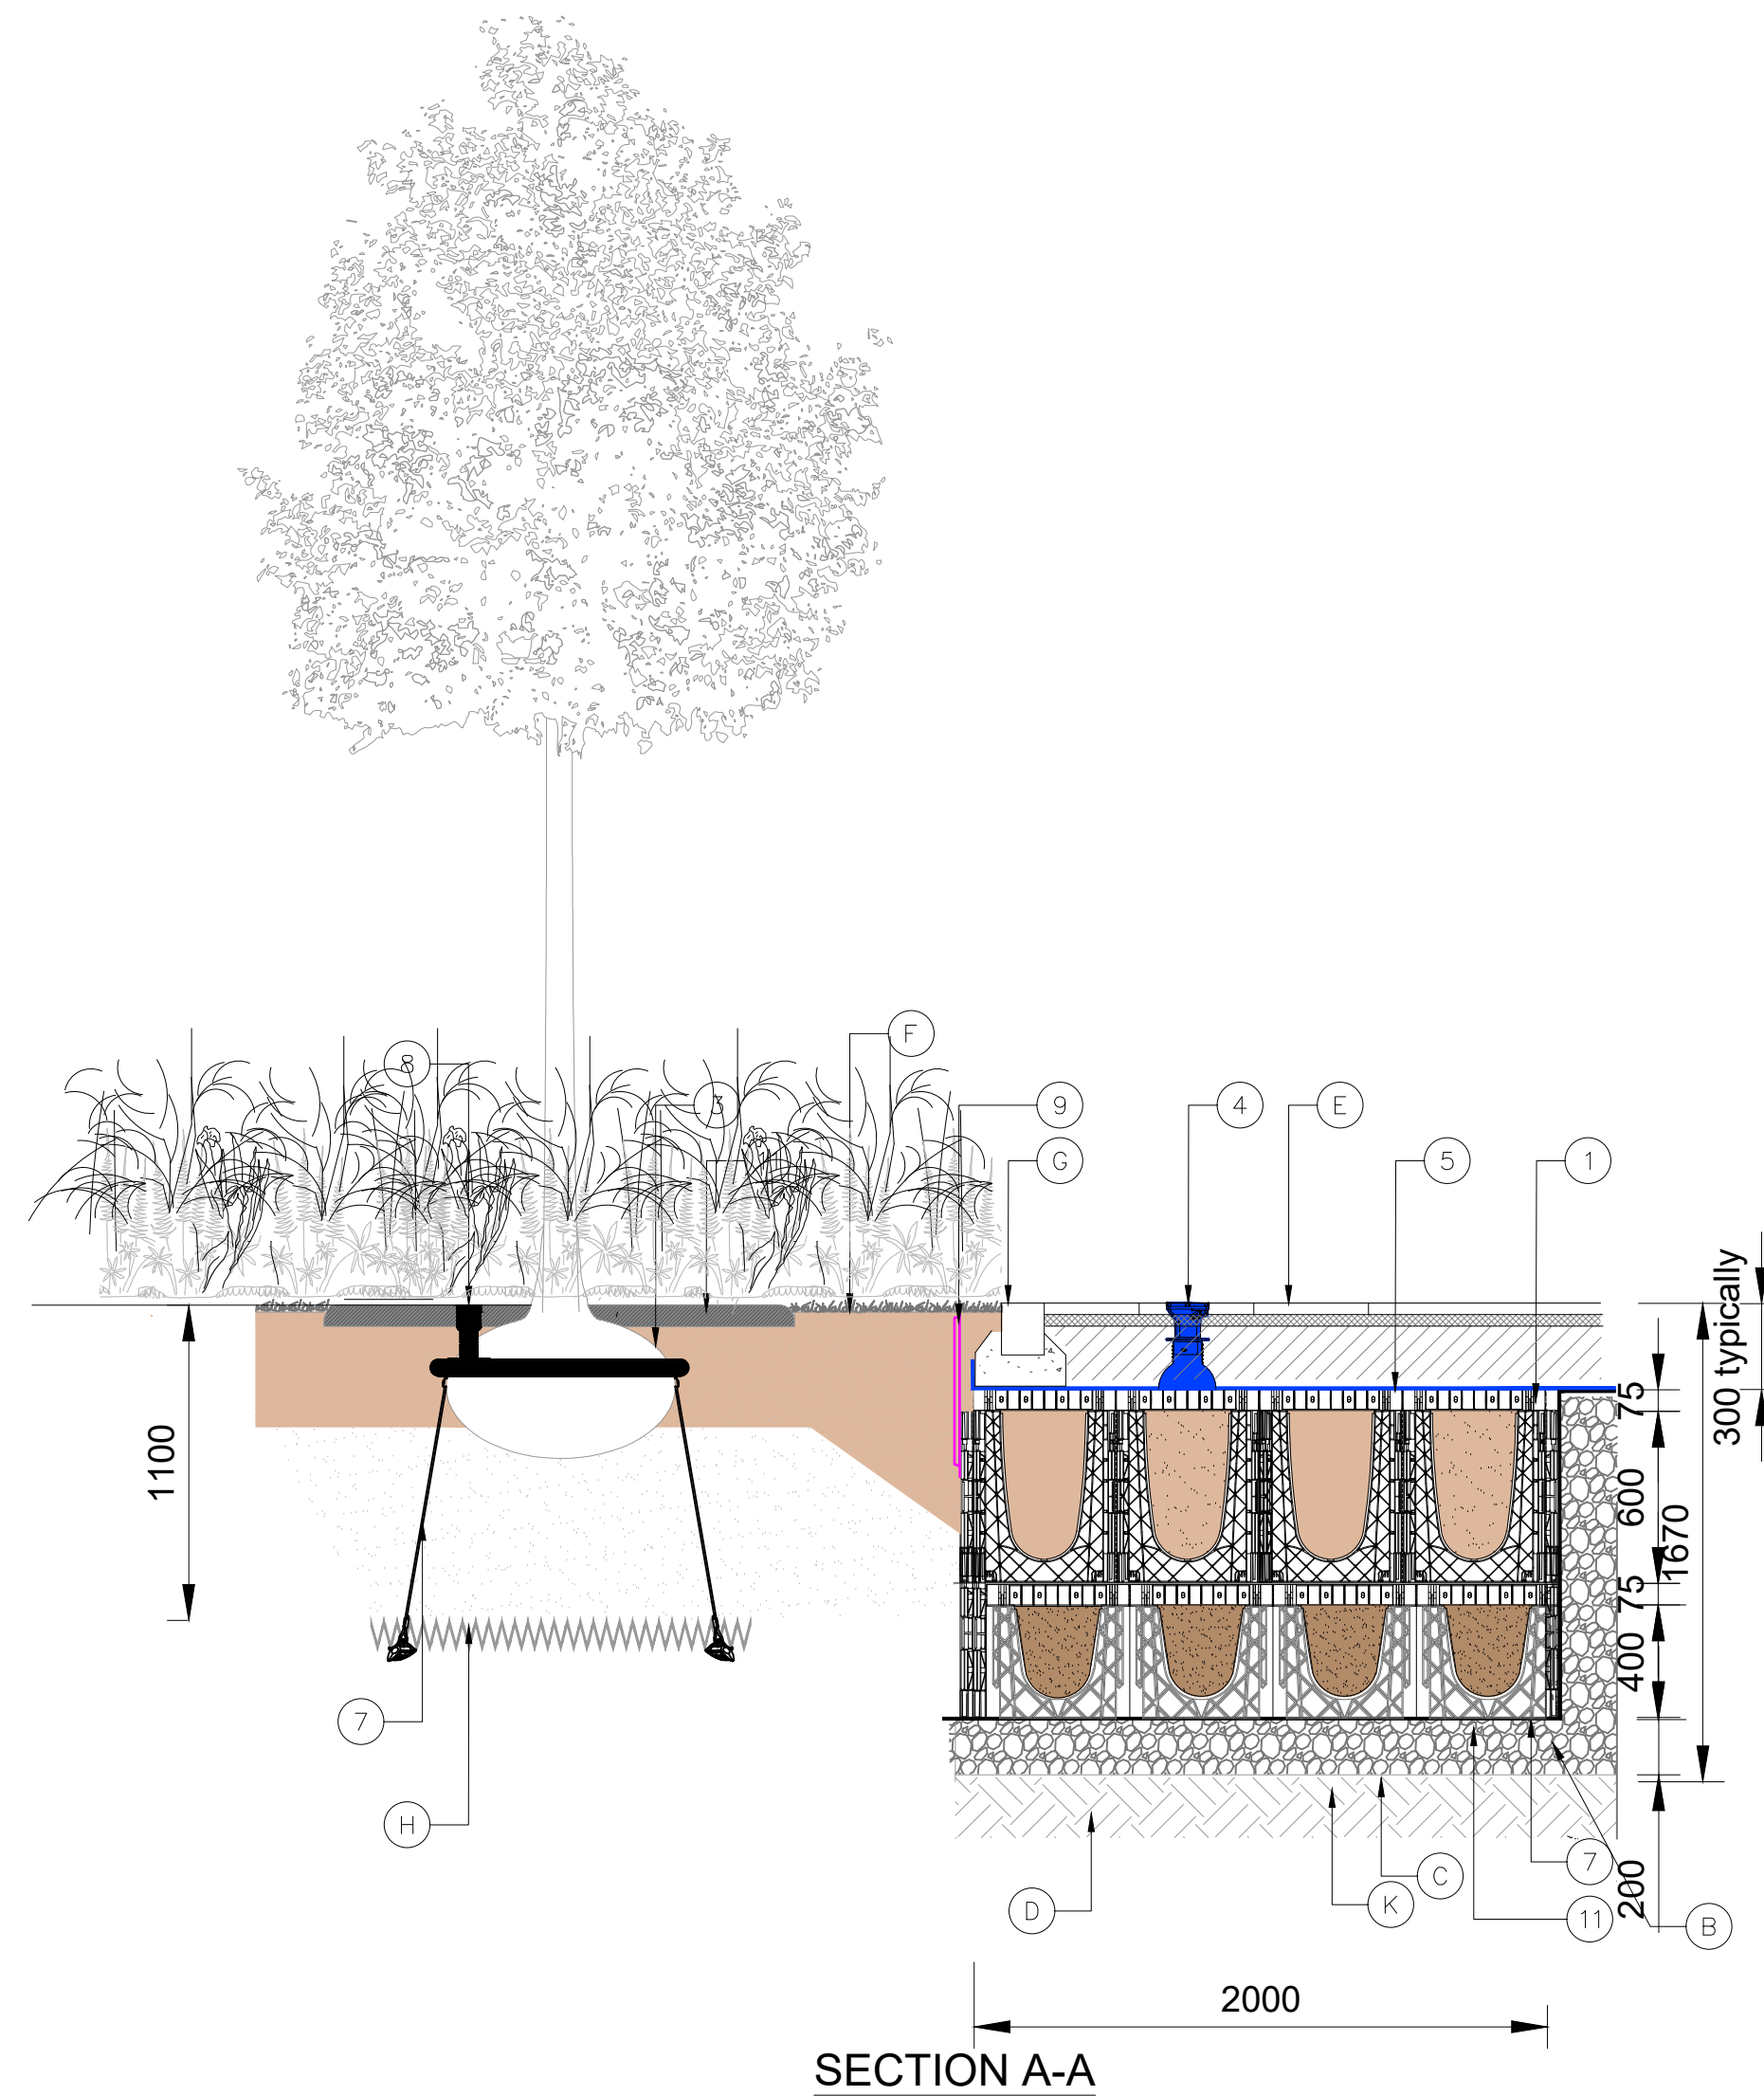

NOTES:

Copyright of this drawing is vested in the Architect and it must not be copied or reproduced without consent. Figured dimensions only are to be taken from this drawing . All contractors must visit site and be responsible for taking and checking all dimensions relative their work. PLUS Architecture are to be advised of any variation between drawings and site conditions
DO NOT SCALE OFF THIS DRAWING IF IN DOUBT ASK

NORTH POINT:		KEY PLAN:		PROJECT:		DRAWN BY:		DATE:	
				Beach Road Apartments		RB		25/11/2022	
				Royalton Developments Dublin 4 Ltd.		DT		REVISION NO.:	
				"Permitted" Soft bed tree pit with additional rootvolume to one side in cells		PROJECT:		SCALE AT AD.:	
				ISSUE TYPE:		325		1:100	
				Planning Compliance		DRAWING NO.:		BRA-PLA-ZI-XX-DR-L-GB001-S2	