


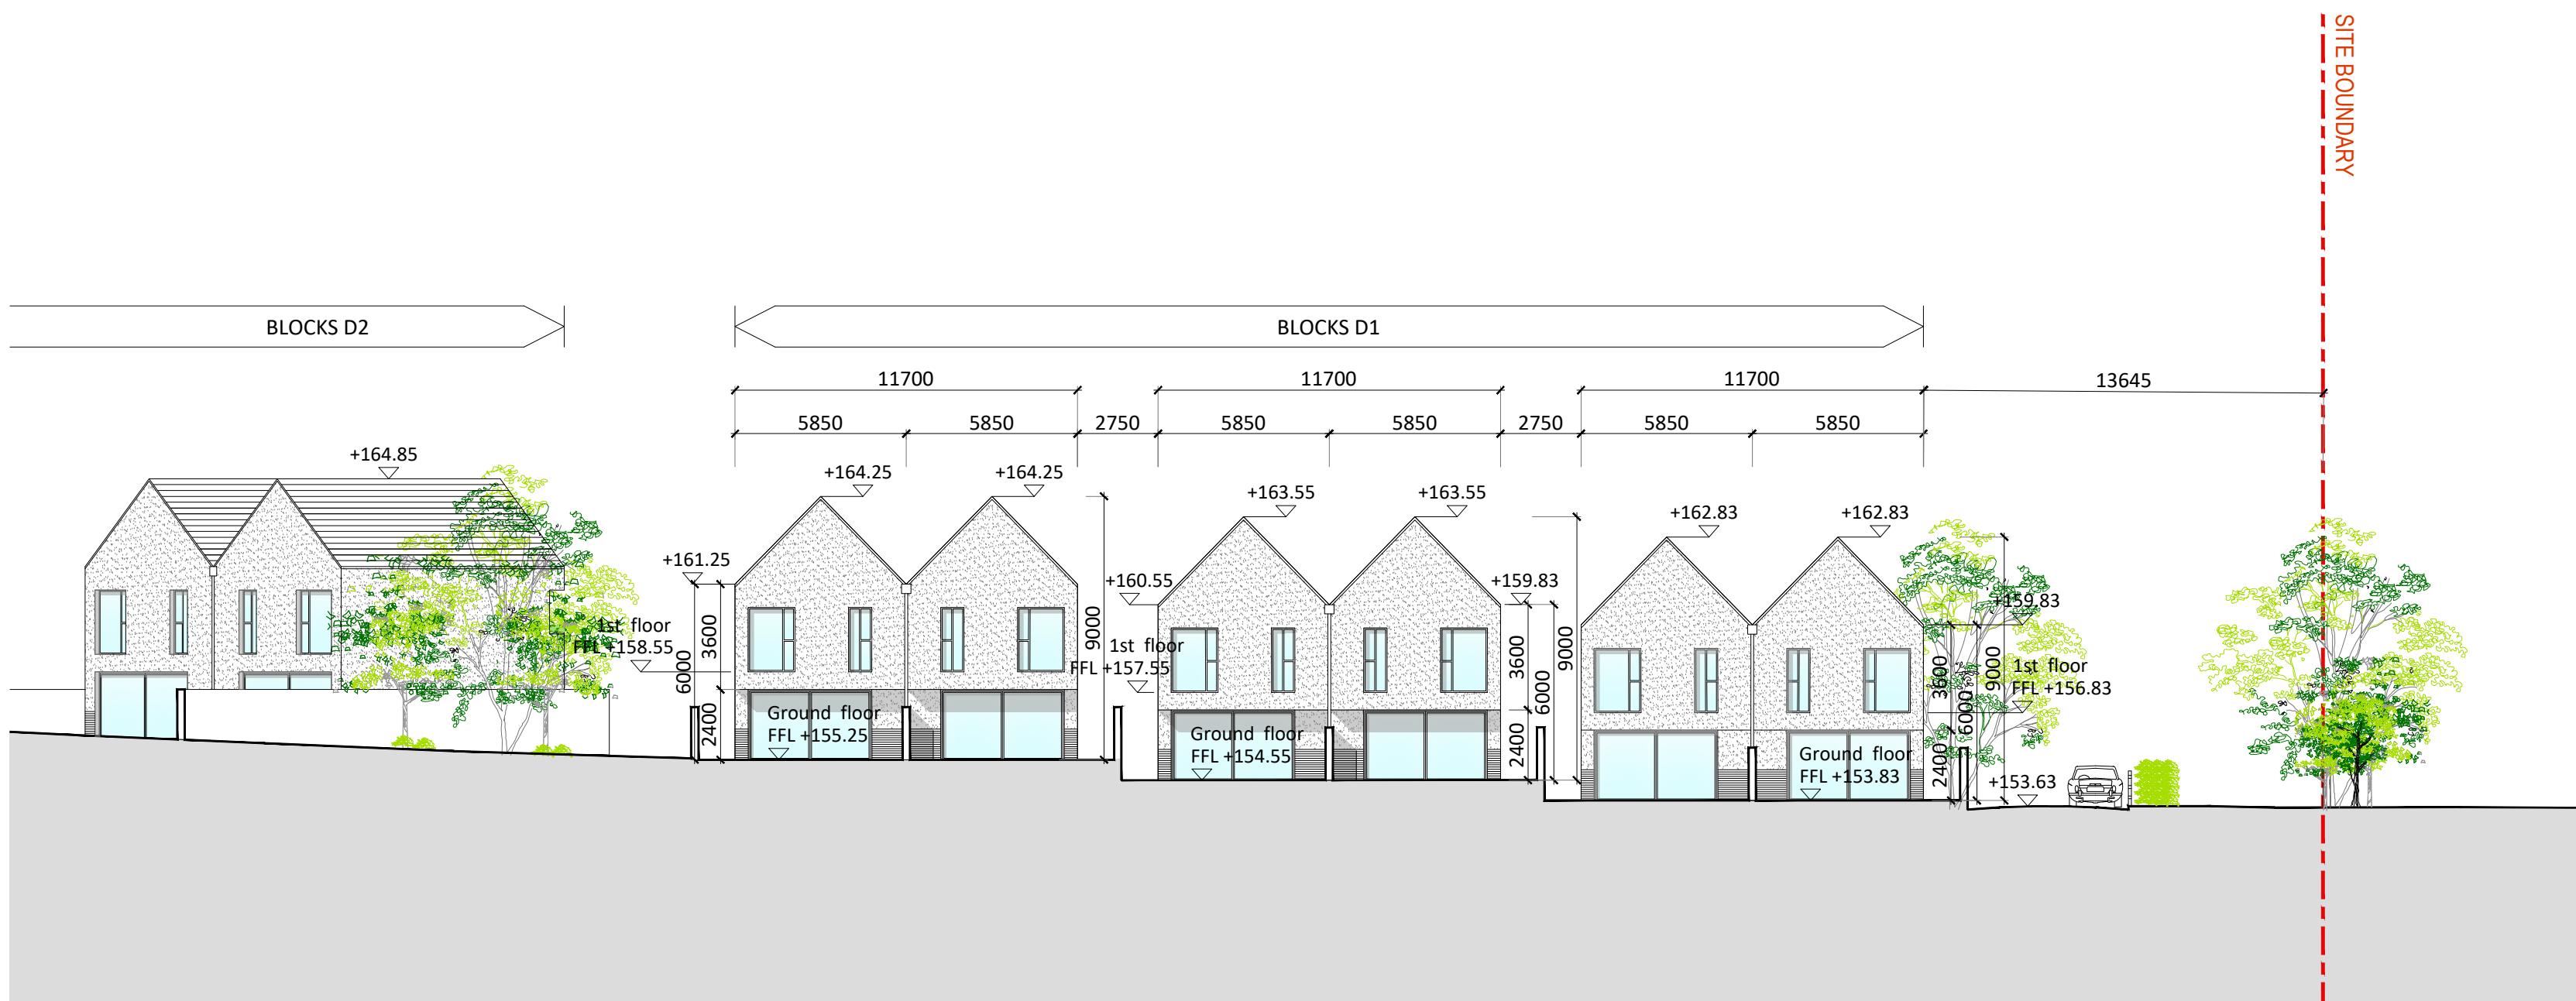


Contiguous site elevation EE. 1/200 @ A0



Contiguous site elevation FF. 1/200 @ A0

CONTIGUOUS SITE ELEVATIONS EE + FF\_1/200 @ A0

KEY PLAN

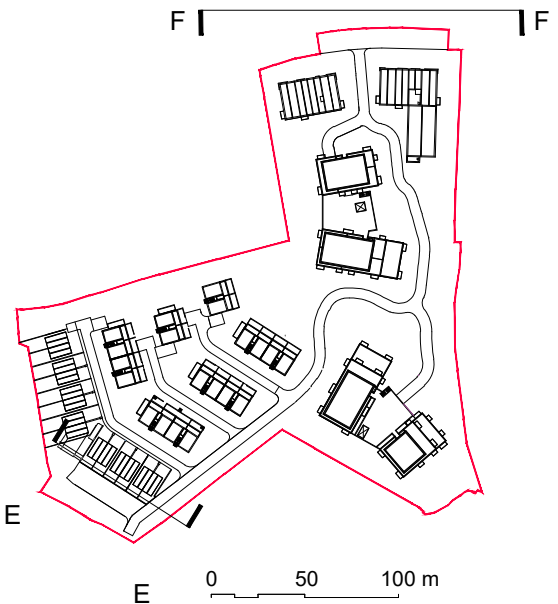

| Revision Description           | Date       | Rev. No. | Issued by |
|--------------------------------|------------|----------|-----------|
| Stage 3 - Planning Application | 13/12/2024 | 1B       | LB        |

|                             |                   |                  |
|-----------------------------|-------------------|------------------|
| architecture urban design   | Dublin            | Cork             |
| Email: info@omahonypike.com | The Chapel        | One South Mall   |
| Tel: +353 1 202 7400        | Mount St Anne's   | Cork City        |
| Fax: +353 1 283 0822        | Miltown, Dublin 6 | Co. Cork         |
| www.omahonypike.com         | D06 XN52 Ireland  | T12 CCN3 Ireland |

|                      |                          |
|----------------------|--------------------------|
| Project Code: 20006A | Scale @ A0: 1/200        |
| Project Lead: DM     | Date Printed: 13-12-2024 |

|                                         |               |
|-----------------------------------------|---------------|
| Drawn By: RO/CPI                        | Current Rev.: |
| Job No.: 20006A                         | Status:       |
| Purpose: STAGE 3 - PLANNING APPLICATION |               |

|           |                                      |
|-----------|--------------------------------------|
| Project:  | Blackglen Road                       |
| Location: | Blackglen Road, Sandyford, Dublin 18 |
| Client:   | Zolbury Ltd                          |

|                |                                 |
|----------------|---------------------------------|
| Drawing Title: | Contiguous site section EE + FF |
| Drawing No.:   | 20006A-OMP-00-ZZ-DR-A-3003      |

Source: File - 20006A-OMP-00-ZZ-DR-A-3003.dwg