



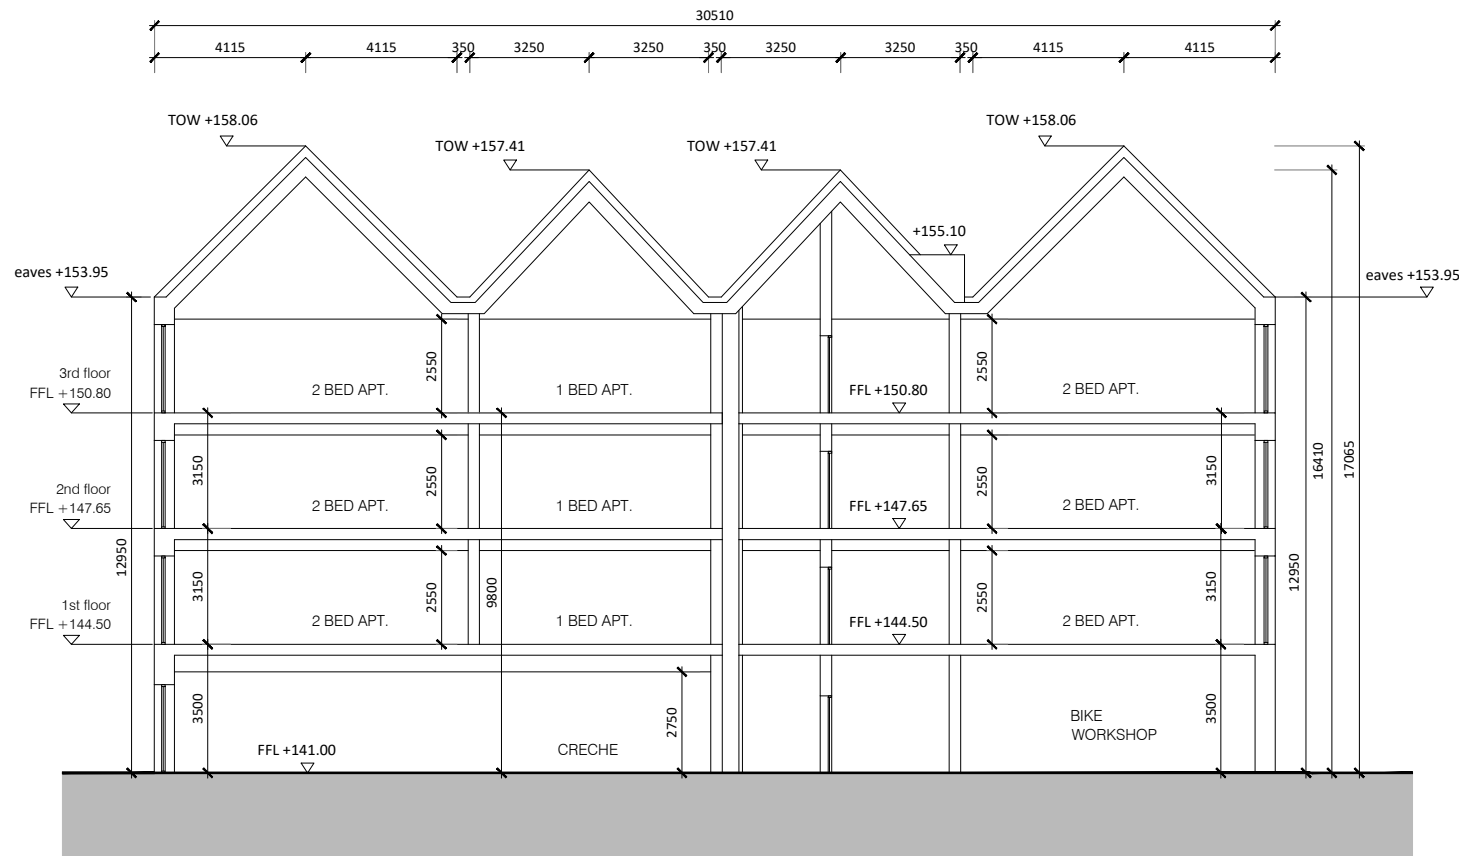


BLOCK A1 _ SECTION AA

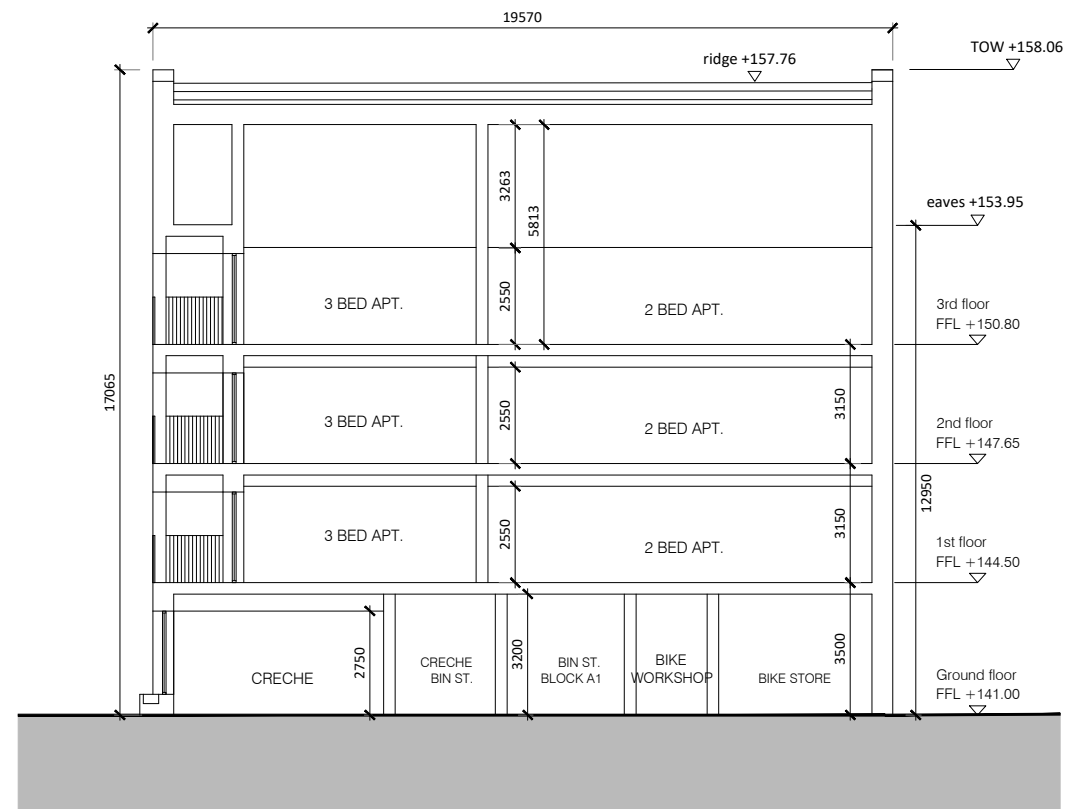

BLOCK A1 _ SECTION BB

Block A1 - Sections AA + BB _ 1/200 @ A3

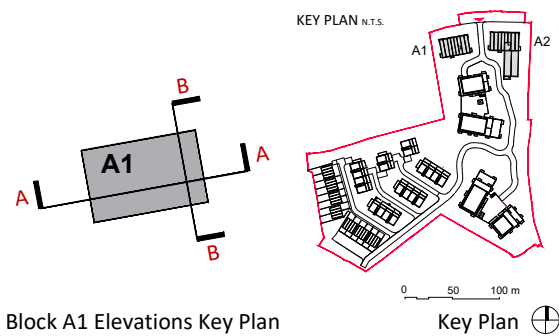

Revision Description	Date	Rev. No.	Issued by
Stage 3 Planning Application	13/12/2024	LB	
Any reference to fire safety design or performance is presented for coordination purposes only. Refer only to the granted Fire Safety Certificate, and fire consultant's information for fire safety design, specification and performance.			
Figured dimensions only to be used. This drawing is copyright of O'Mahony Pike Architects Ltd. All information is shared as per approved use in accordance with BS1192(2007) + A2(2016), Table 5; Standard Codes for Suitability of Models and Documents.			
If 'Information Approval Check' is empty, this information has been shared at 50 - WIP.			

architecture urban design		Dublin	Cork
email: info@omahonypike.com		The Chapel	One South Mall
tel: +353 1 202 7400		Mount St. Anne's	Cork City
fax: +353 1 283 0822		Milltown, Dublin 6	Co. Cork
www.omahonypike.com		D06 XN52 Ireland	T12 CCN3 Ireland
Project:	Blackglen Road	Project No.:	20006A
Location:	Blackglen Road, Sandyford, Dublin 18	Project Lead:	DM
Client:	Zolbury Ltd	Drawn By:	FON/RO
		Model No.:	20006A-OMP-A1A2-ZZ-DR-A-3000
		Purpose:	STAGE 3 - PLANNING APPLICATION
Drawing Title:	Block A1 - Sections AA + BB	Suitability - Checked By - Date	
Drawing No.:	20006A-OMP-A1-ZZ-DR-A-3000		