



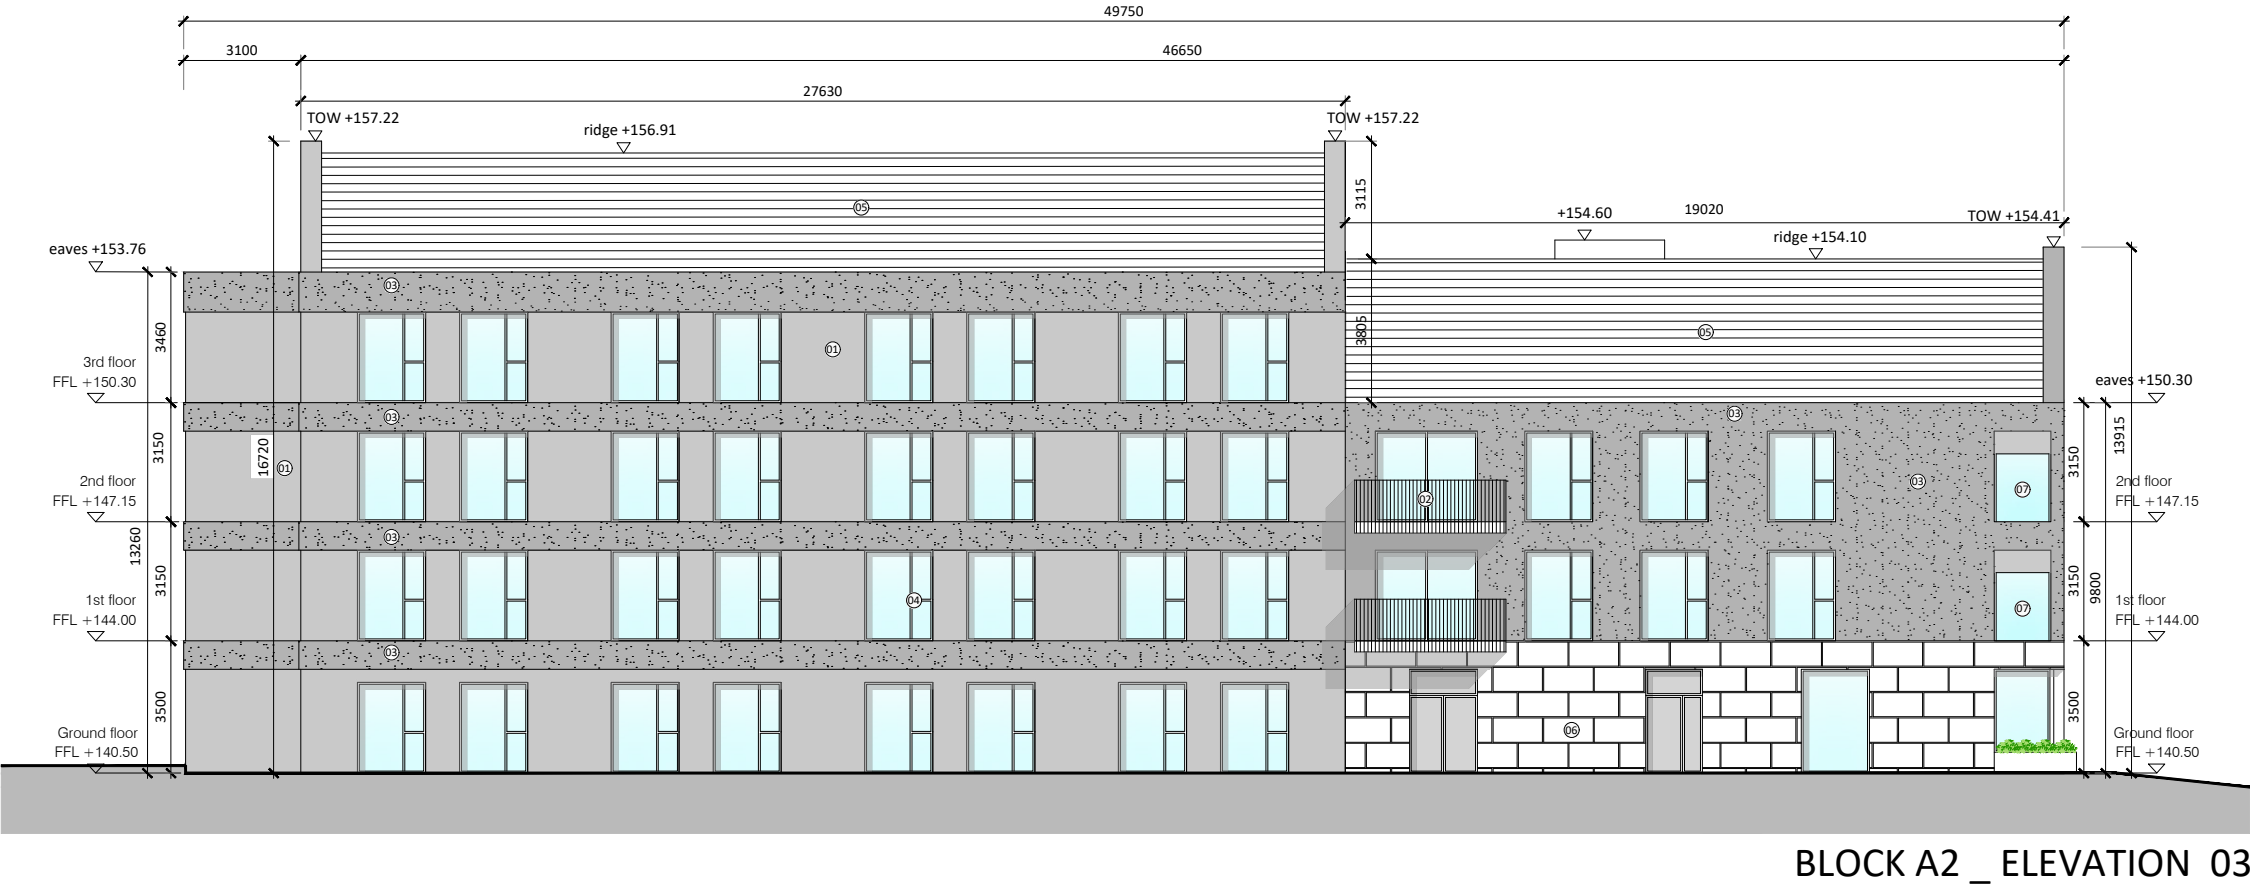

Block A2 - Elevations 03 + 04 _ 1/200 @ A3

Materials legend:

- 1. Smooth cast concrete render
- 2. Anodised aluminium in a brushed bronze finish - balcony railings
- 3. Roughcast concrete render
- 4. PPC aluminium in a RAL 7038 finish - window frames
- 5. Slate roof tiles
- 6. Stone cladding
- 7. Translucent glass privacy screen

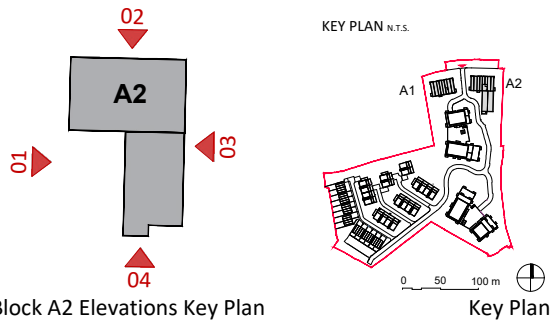

Revision Description	Date	Rev. No.	Issued by
Stage 3 Planning Application	13/12/2024		LB
Any reference to fire safety design or performance is presented for coordination purposes only. Refer only to the granted Fire Safety Certificate, and fire consultant's information for fire safety design, specification and performance.			
Figured dimensions only to be used. This drawing is copyright of O'Mahony Pike Architects Ltd. All information is shared as per approved use in accordance with BS1192(2007) + A2(2016), Table 5; Standard Codes for Suitability of Models and Documents. If 'Information Approval Check' is empty, this information has been shared at 50 - WIP.			

architecture | urban design

email: info@omahonypike.com

tel: +353 1 202 7400

fax: +353 1 283 0822

www.omahonypike.com

Dublin

The Chapel

Mount St. Anne's

Milltown, Dublin 6

Co. Cork

D06 XN52 Ireland

Cork

One South Mall

Cork City

Co. Cork

T12 CCN3 Ireland

Project No.: 20006A

Project Lead: DM

Drawn By: FON/CPI

Model No.: 20006A-OMP-A1A2-ZZ-DR-A-2000

Purpose: STAGE 3 - PLANNING APPLICATION

Scale @ A3: 1:200

Date Printed: 13/12/24

Current Rev.:

Project: Blackglen Road

Location: Blackglen Road, Sandyford, Dublin 18

Client: Zolbury Ltd

Drawing Title: Block A2 - Elevations 03 + 04

Drawing No.: 20006A-OMP-A2-ZZ-DR-A-2001

Suitability - Checked By - Date