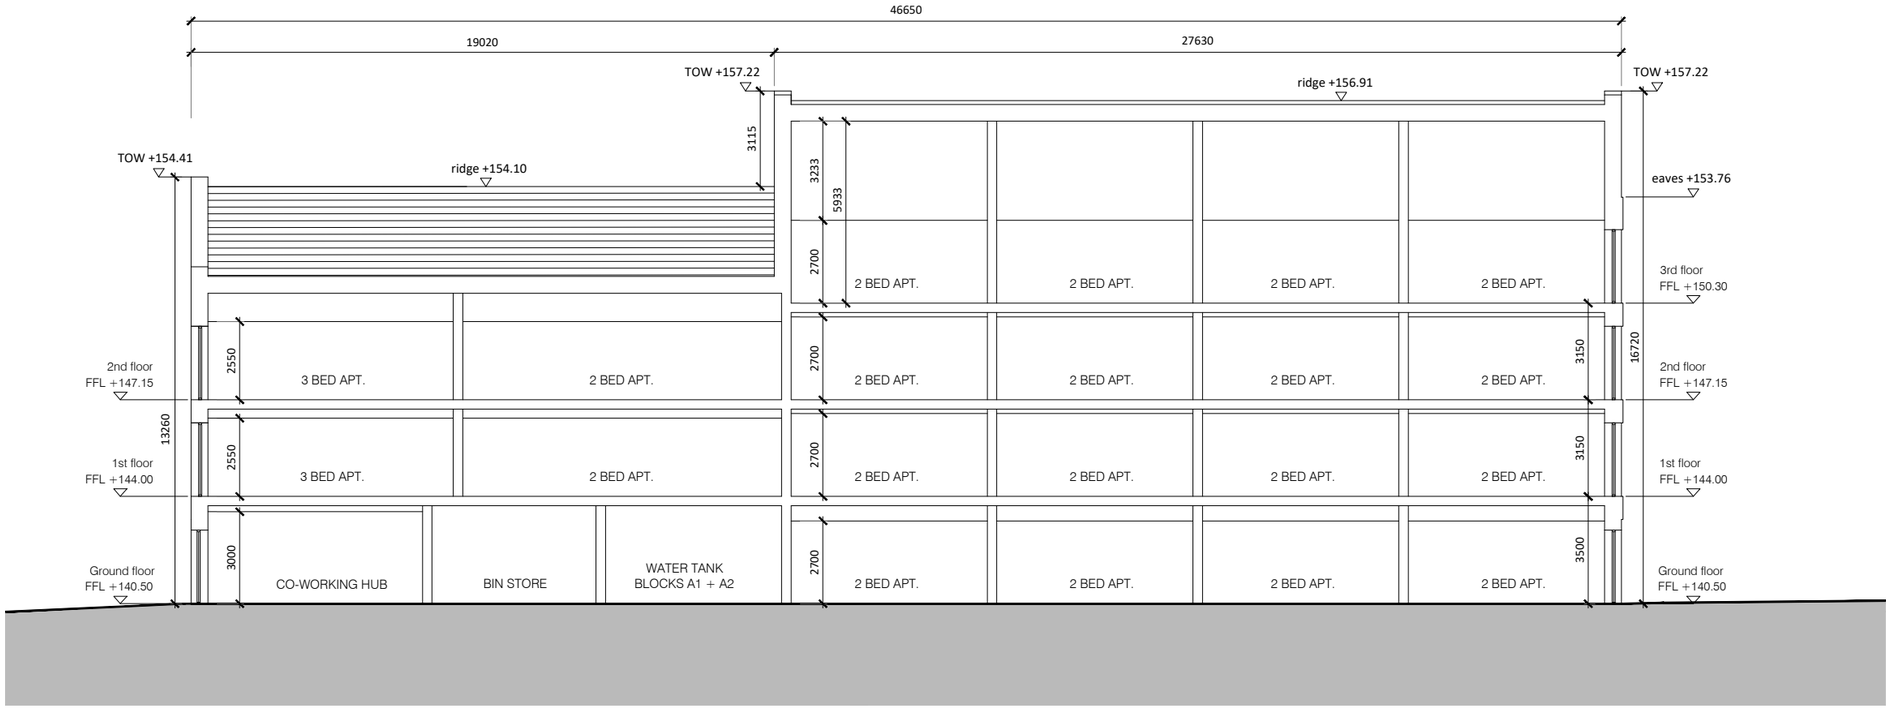

BLOCK A2 _ SECTION CC

Block A2 - Section CC _ 1/200 @ A3

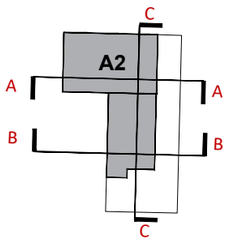

Block A2 Elevations Key Plan

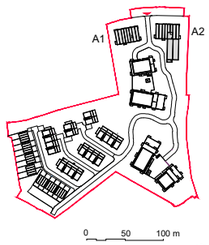

Key Plan

Revision Description	Date	Rev. No.	Issued by
Stage 3_Planning Application	13/12/2024		LB

Any reference to fire safety design or performance is presented for coordination purposes only. Refer only to the granted Fire Safety Certificate, and fire consultant's information for fire safety design, specification and performance.

Figured dimensions only to be used. This drawing is copyright of O'Mahony Pike Architects Ltd. All information is shared as per approved use in accordance with BS1192(2007) + A2(2016), Table 5; Standard Codes for Suitability of Models and Documents.
If 'Information Approval Check' is empty, this information has been shared at S0 - WIP.

o'mahony pike
architecture|urban design
email: info@omahonypike.com
tel: +353 1 202 7400
fax: +353 1 283 0822
www.omahonypike.com

Dublin
The Chapel
Mount St. Anne's
Milltown, Dublin 6
D06 XN52 Ireland

Cork
One South Mall
Cork City
Co. Cork
T12 CCN3 Ireland

Project No.: 20006A
Scale @ A3: 1:200
Project Lead: DM
Date Printed: 13/12/24
Drawn By: FON/RO
Current Rev.:
Model No.: 20006A-OMP-A1A2-ZZ-DR-A-3000
Purpose: STAGE 3 - PLANNING APPLICATION

Project: Blackglen Road
Location: Blackglen Road, Sandyford, Dublin 18
Client: Zolbury Ltd

Drawing Title: Block A2 -Section CC
Drawing No.: 20006A-OMP-A2-ZZ-DR-A-3001

Suitability - Checked By - Date