



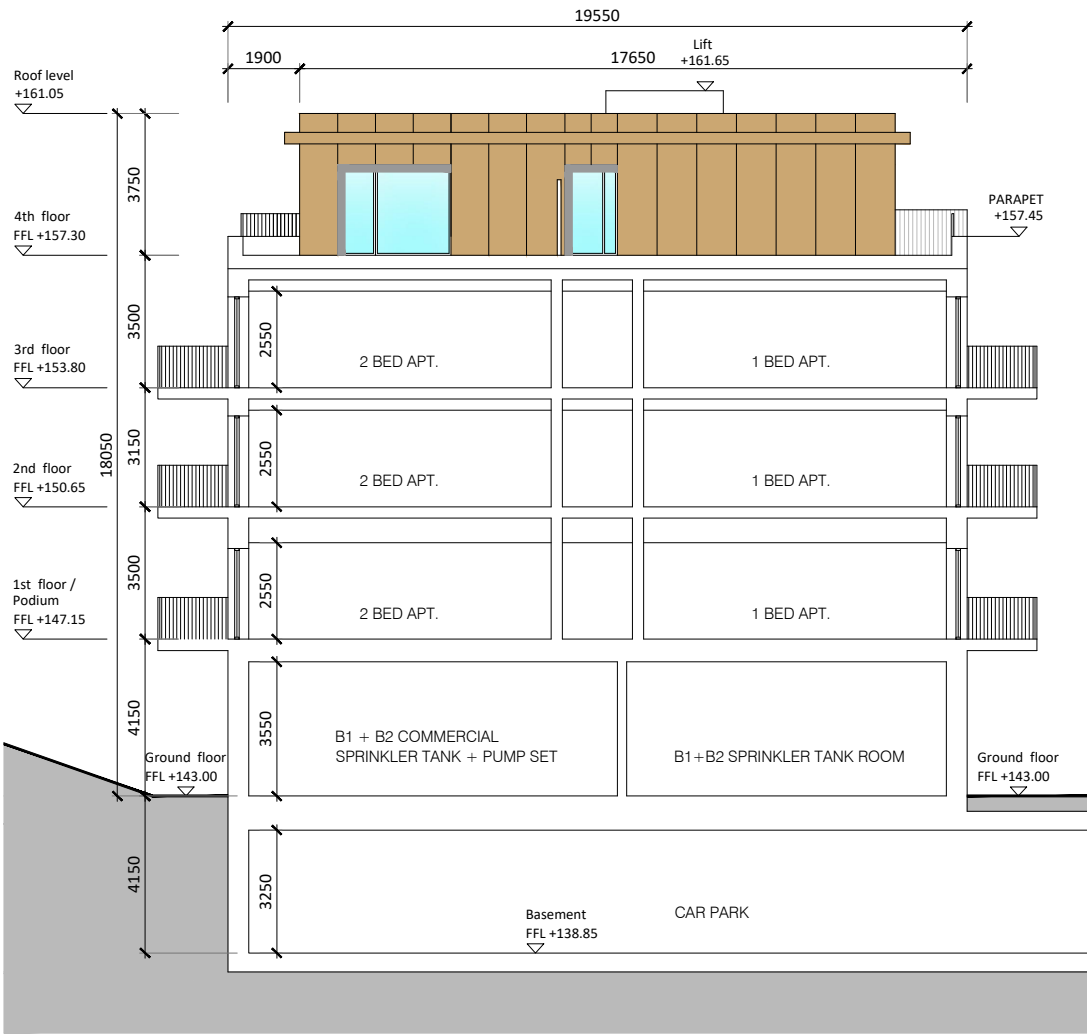


BLOCK B2 _ SECTION CC

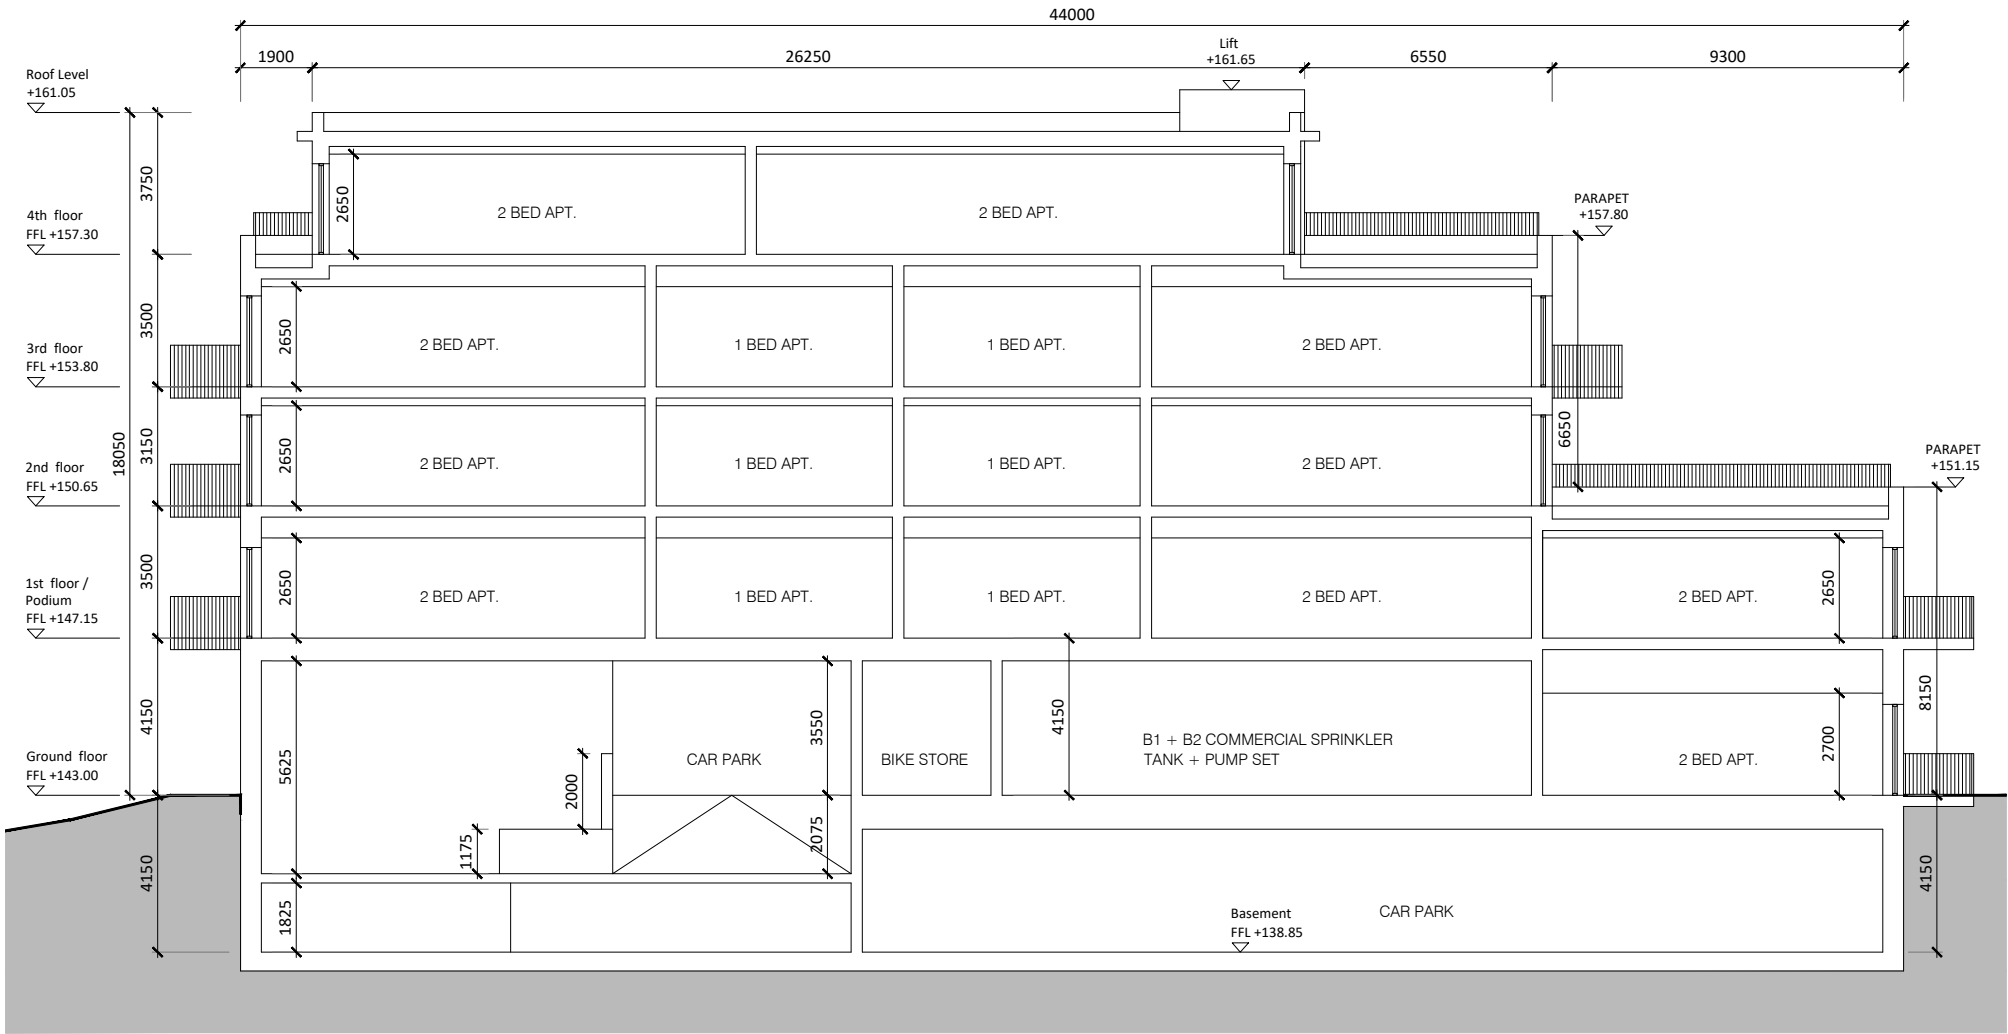

BLOCK B2 _ SECTION DD

Block B2 - Sections CC + DD

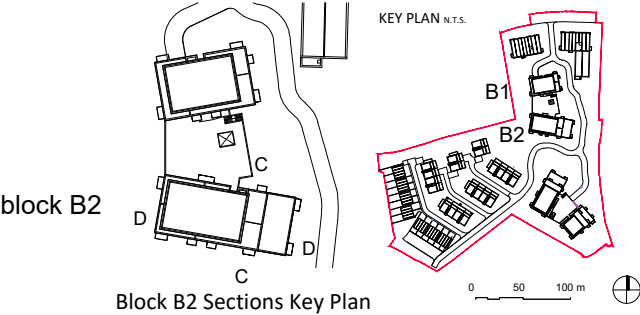

Revision Description	Date	Rev. No.	Issued by
Stage 3 LRD Application	18/12/2024		LB
Any reference to fire safety design or performance is presented for coordination purposes only. Refer only to the granted Fire Safety Certificate, and fire consultant's information for fire safety design, specification and performance.			
Figured dimensions only to be used. This drawing is copyright of O'Mahony Pike Architects Ltd. All information is shared as per approved use in accordance with ISO19650-2:2018, Table 5; Standard Codes for Suitability of Models and Documents and the BEP. If the 'Status' field is empty, this information has been shared at 50 - WIP.			

architecture urban design email: info@omahonypike.com tel: +353 1 202 7400 fax: +353 1 283 0822 www.omahonypike.com		Dublin The Chapel Mount St. Anne's Miltown, Dublin 6 Co. Cork D06 XN52 Ireland	Cork One South Mall Cork City Co. Cork T12 CCN3 Ireland	Project Code: 20006A Project Lead: DM Drawn By: CPI Job No.: 20006A Purpose: PLANNING	Scale @ A3: 1/200 Date Printed: 18-12-2024 Current Rev.: Status:
Project: Blackglen Road					
Location: Blackglen Road, Sandyford, Dublin 18					
Client: Zolbury Ltd					
Drawing Title: Block B2 - Sections CC + DD					
Drawing No.: 20006A-OMP-B2-ZZ-DR-A-3000					