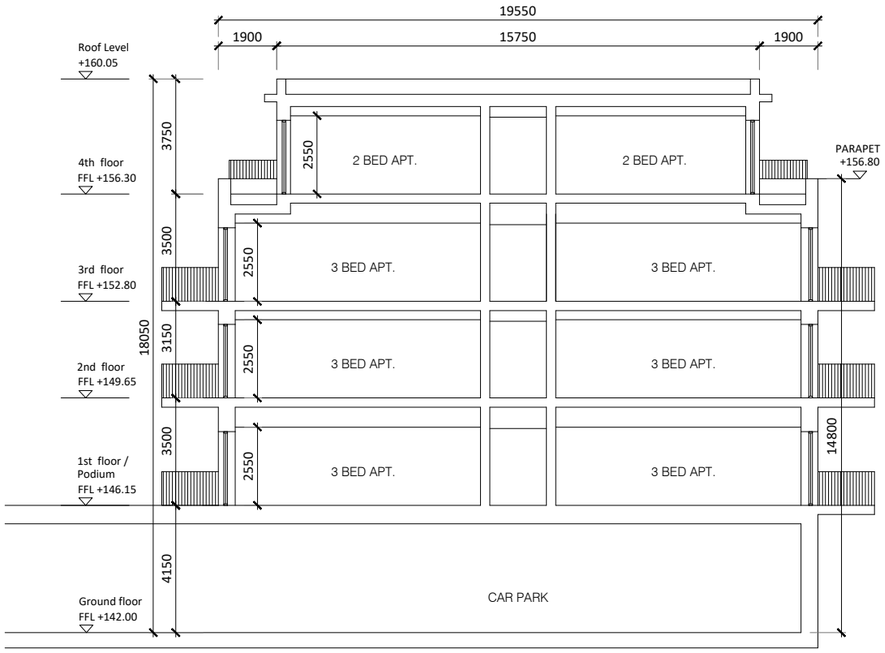

BLOCK B3 _ SECTION AA

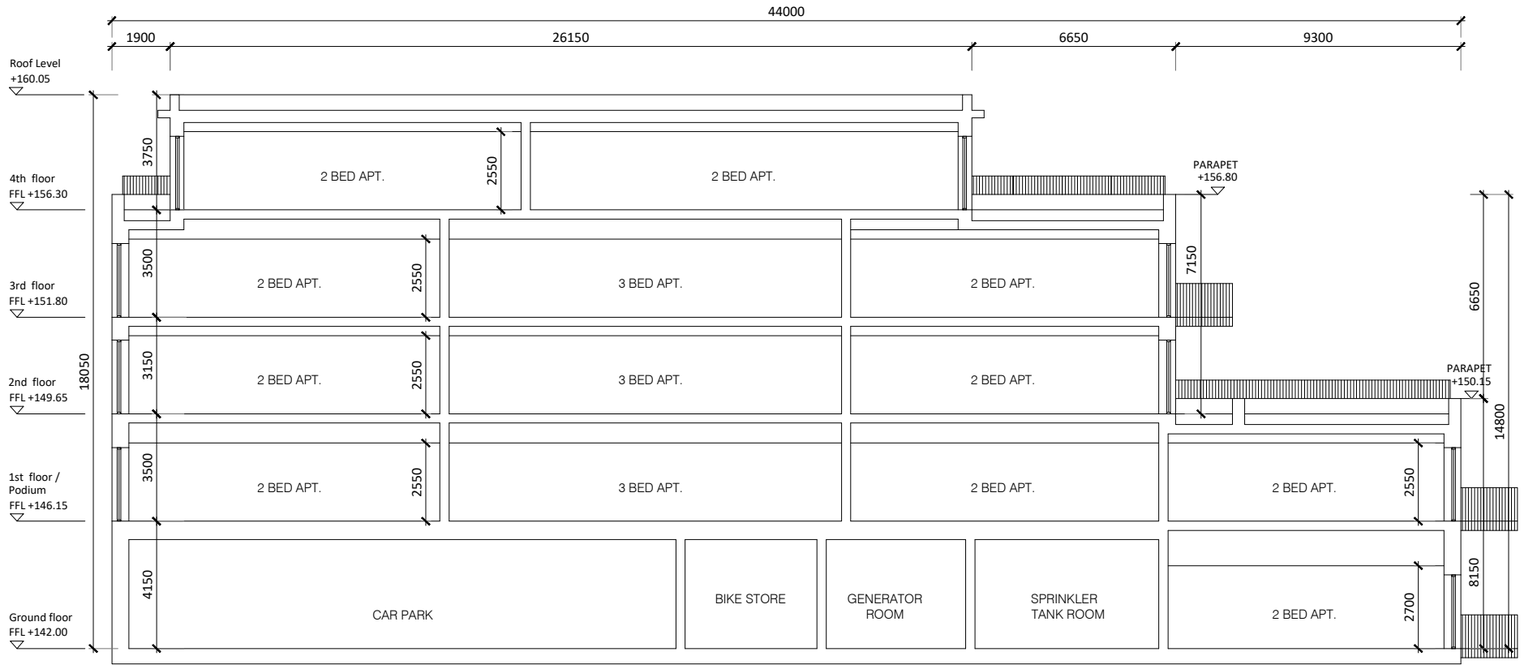

BLOCK B3 _ SECTION BB

Block B3 - Sections AA + BB

block B3

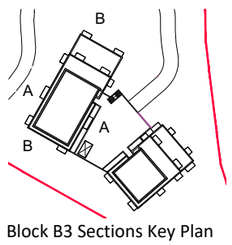

Block B3 Sections Key Plan

KEY PLAN N.T.S.

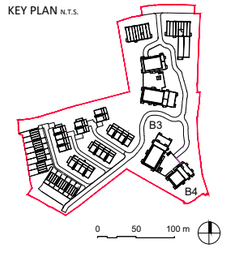

Revision Description	Date	Rev. No.	Issued by
Stage 3 LRD Application	18/12/2024		LB

Any reference to fire safety design or performance is presented for coordination purposes only. Refer only to the granted Fire Safety Certificate, and fire consultant's information for fire safety design, specification and performance.

Figured dimensions only to be used. This drawing is copyright of O'Mahony Pike Architects Ltd. All information is shared as per approved use in accordance with ISO19650-2:2018, Table 5; Standard Codes for Suitability of Models and Documents and the BEP.
If the 'Status' field is empty, this information has been shared at S0 - WIP.

o'mahony pike
architecture|urban design
email: info@omahonypike.com
tel: +353 1 202 7400
fax: +353 1 283 0822
www.omahonypike.com

Dublin
The Chapel
Mount St. Anne's
Milltown, Dublin 6
D06 XN52 Ireland

Cork
One South Mall
Cork City
Co. Cork
T12 CCN3 Ireland

Project Code: 20006A
Project Lead: DM
Drawn By: CPI
Job No.: 20006A
Purpose: PLANNING

Scale @ A3: 1/200
Date Printed: 18-12-2024
Current Rev.:
Status:

Project: Blackglen Road
Location: Blackglen Road, Sandyford, Dublin 18
Client: Zolbury Ltd

Drawing Title: Block B3 - Sections AA + BB
Drawing No.: 20006A-OMP-B3-ZZ-DR-A-3000

Source File: 20006A-OMP-B3B4-ZZ-DR-A-3000.DWG