




BLOCKS B3 + B4 _ PLAN LEVEL 04 _ PENTHOUSE LEVEL

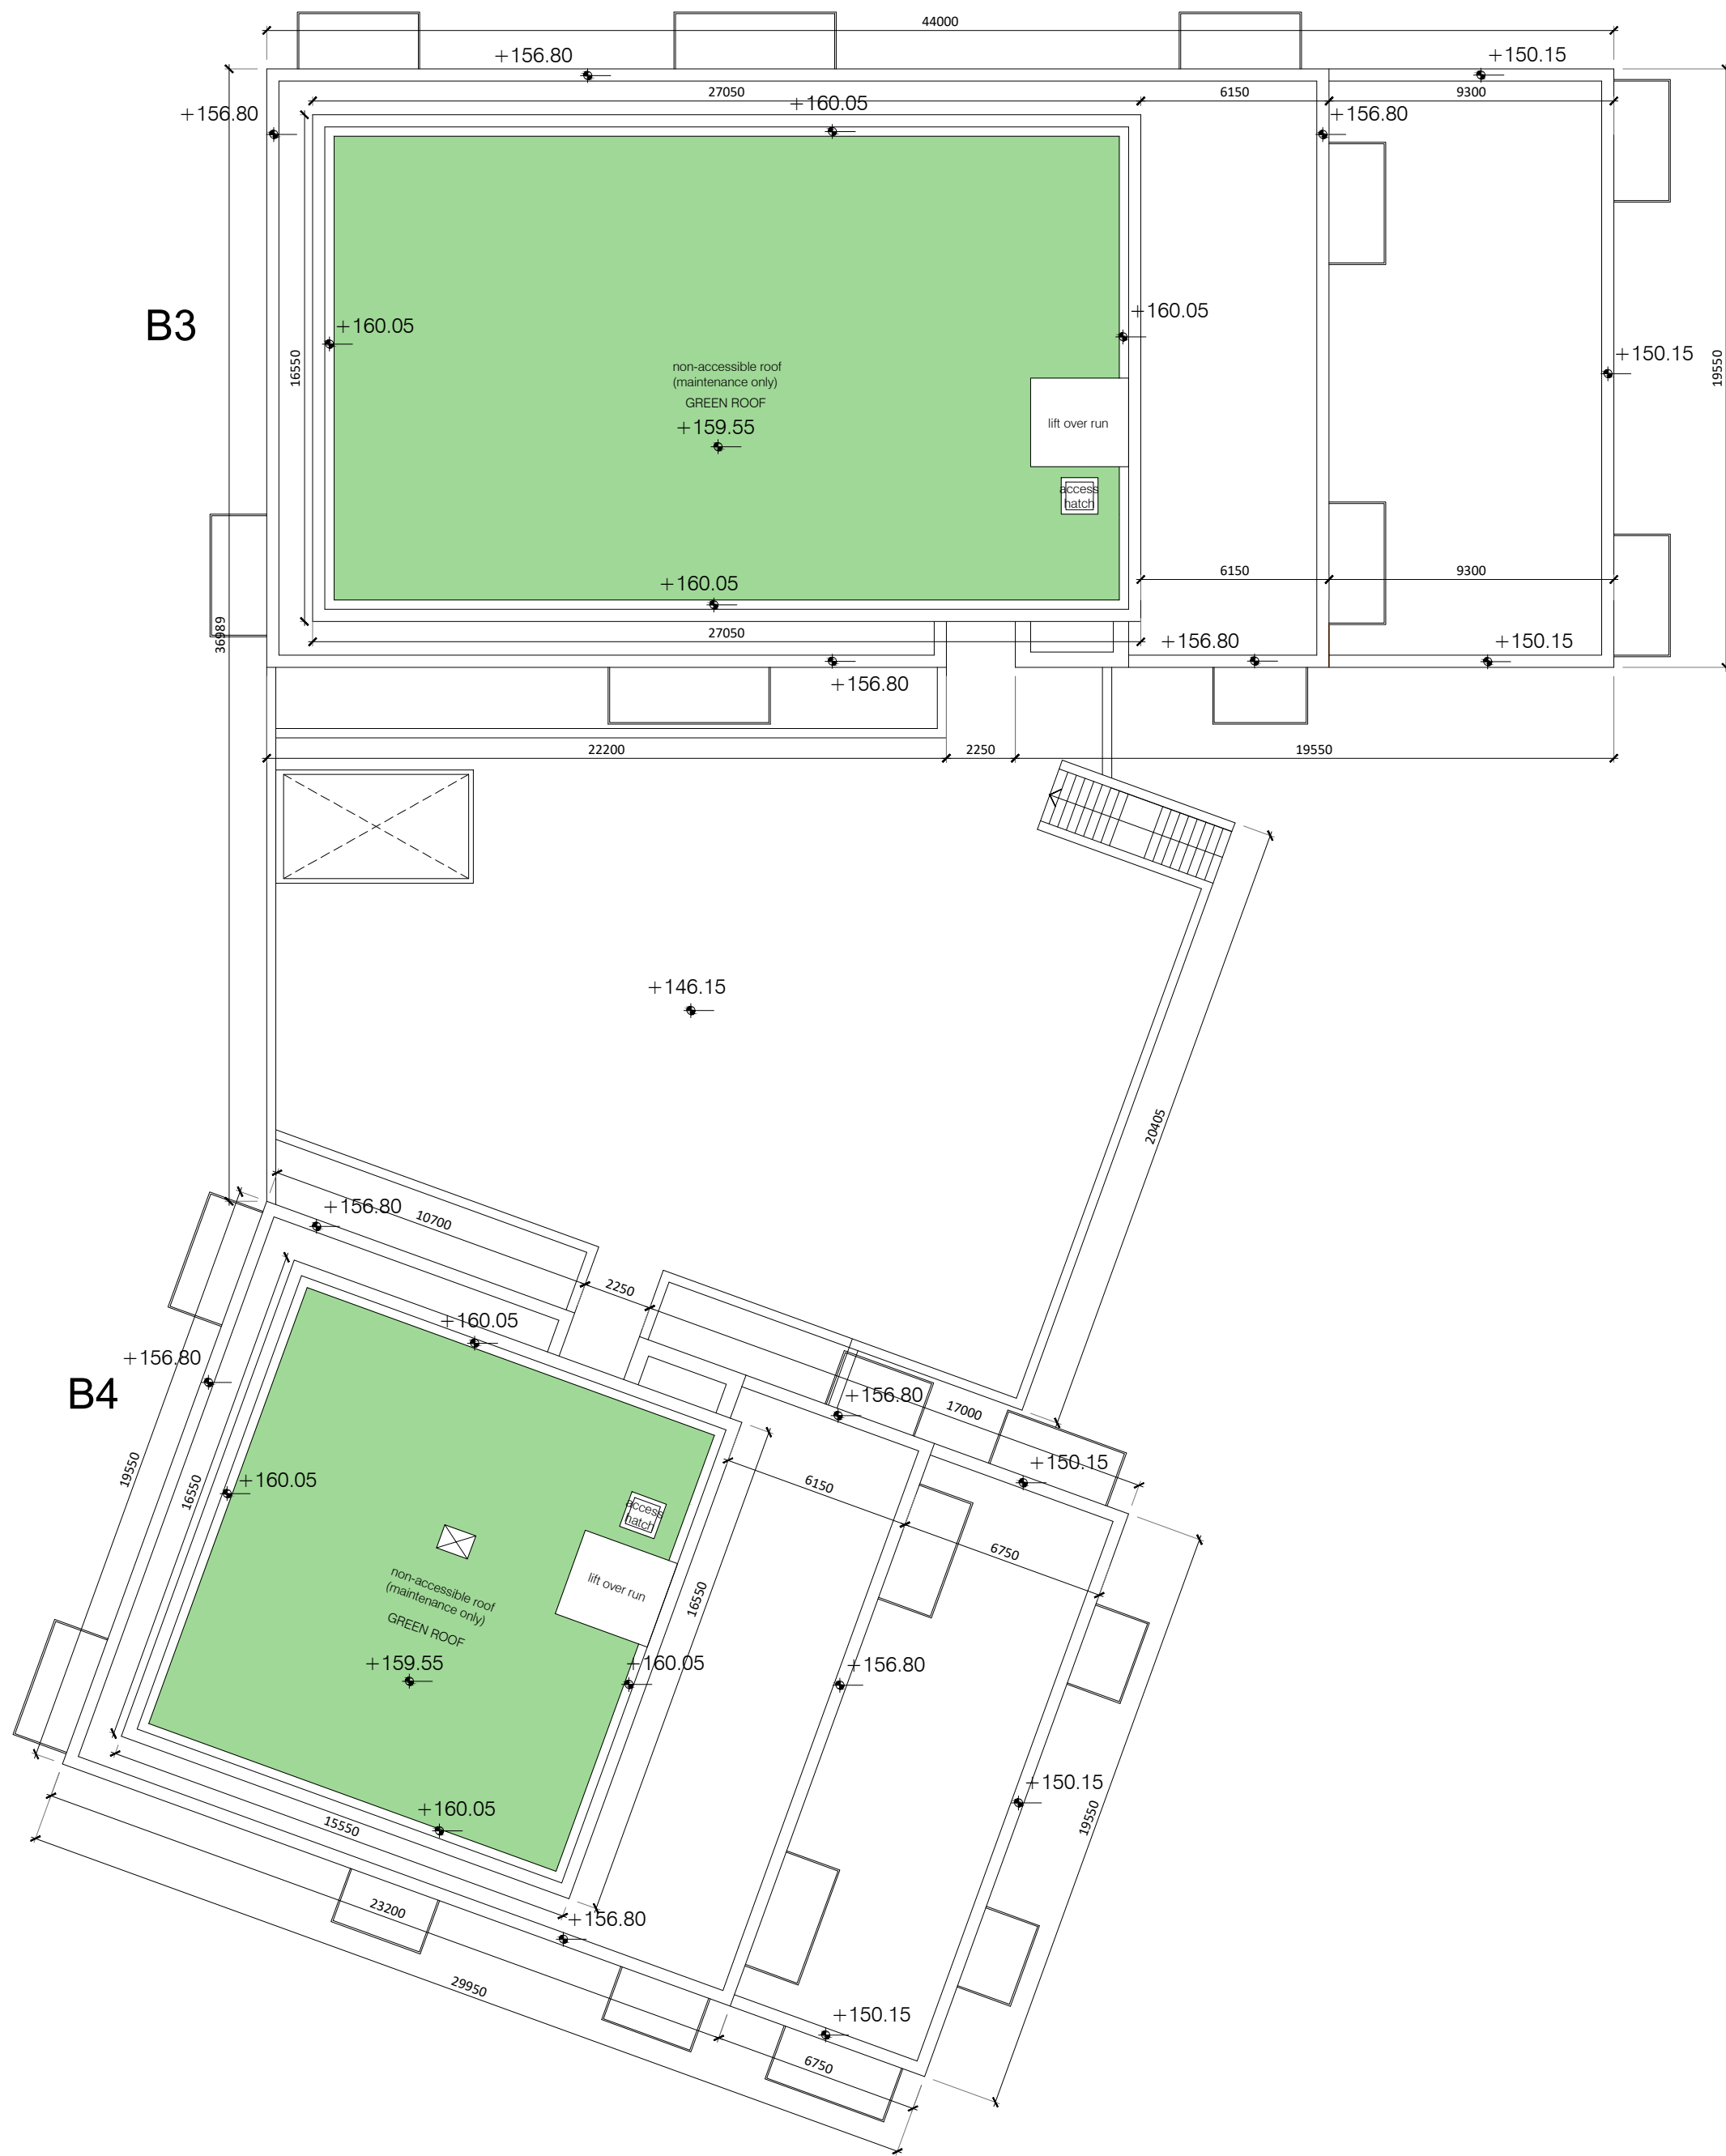


BLOCKS B3 + B4 _ PLAN LEVEL 05 _ ROOF LEVEL

Blocks B3 + B4 - Plans - Levels 04 + 05

- Legend
- 1 Bed Apartment
 - 2 Bed Apartment
 - 3 Bed Apartment

KEY PLAN N.T.S.

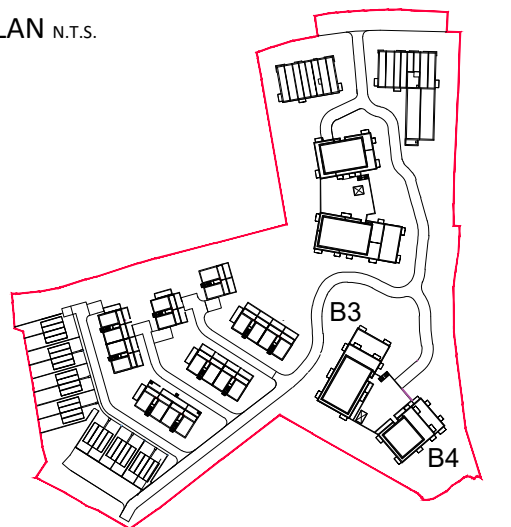

Revision Description	Date	Rev. No.	Issued by
Stage 3 LRD Application	18/12/2024		LB
Any reference to fire safety design or performance is presented for coordination purposes only. Refer only to the granted Fire Safety Certificate, and fire consultant's information for fire safety design, specification and performance.			
Figured dimensions only to be used. This drawing is copyright of O'Mahony Pike Architects Ltd. All information is shared as per approved use in accordance with ISO19650-2:2018, Table 5; Standard Codes for Suitability of Models and Documents and the BEP. If the 'Status' field is empty, this information has been shared at S0 - WIP.			

architecture urban design Dublin email: info@omahonypike.com tel: +353 1 202 7400 fax: +353 1 283 0822 www.omahonypike.com		The Chapel Mount St. Anne's Milltown, Dublin 6 D06 XN52 Ireland		Cork One South Mall Cork City Co. Cork T12 CN3 Ireland	
Project: Blackglen Road		Location: Blackglen Road, Sandyford, Dublin 18		Client: Zolbury Ltd	
Drawing Title: GA PLANS - Blocks B3 + B4 - Levels 04 + 05		Drawing No.: 20006A-OMP-B3B4-ZZ-DR-A-1002		Project Code: 20006A	
				Project Lead: DM	
				Drawn By:	
				Job No.: 20006A	
				Purpose: PLANNING	
				Scale @ A1: 1/200	
				Date Printed: 18-12-2024	
				Current Rev.:	
				Status:	

Source File: 20006A-OMP-B3B4-ZZ-DR-A-1002.DWG