



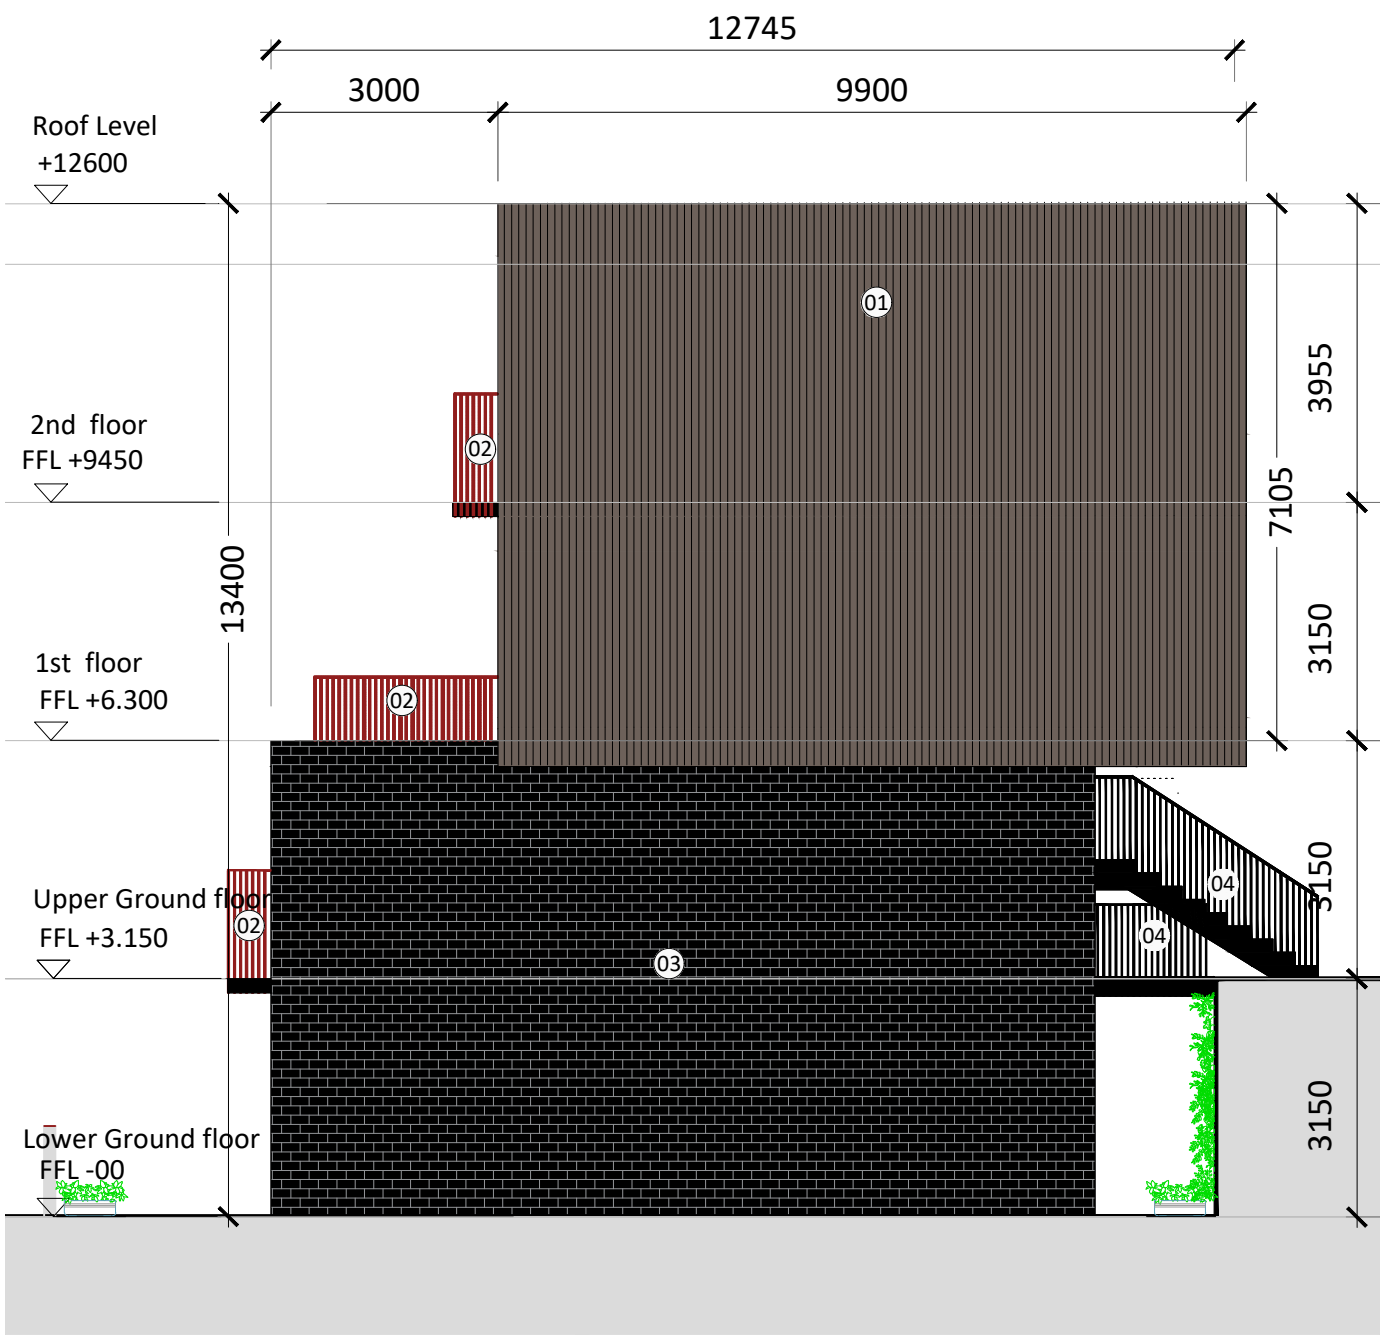

03 Block C1 - Elevation 03

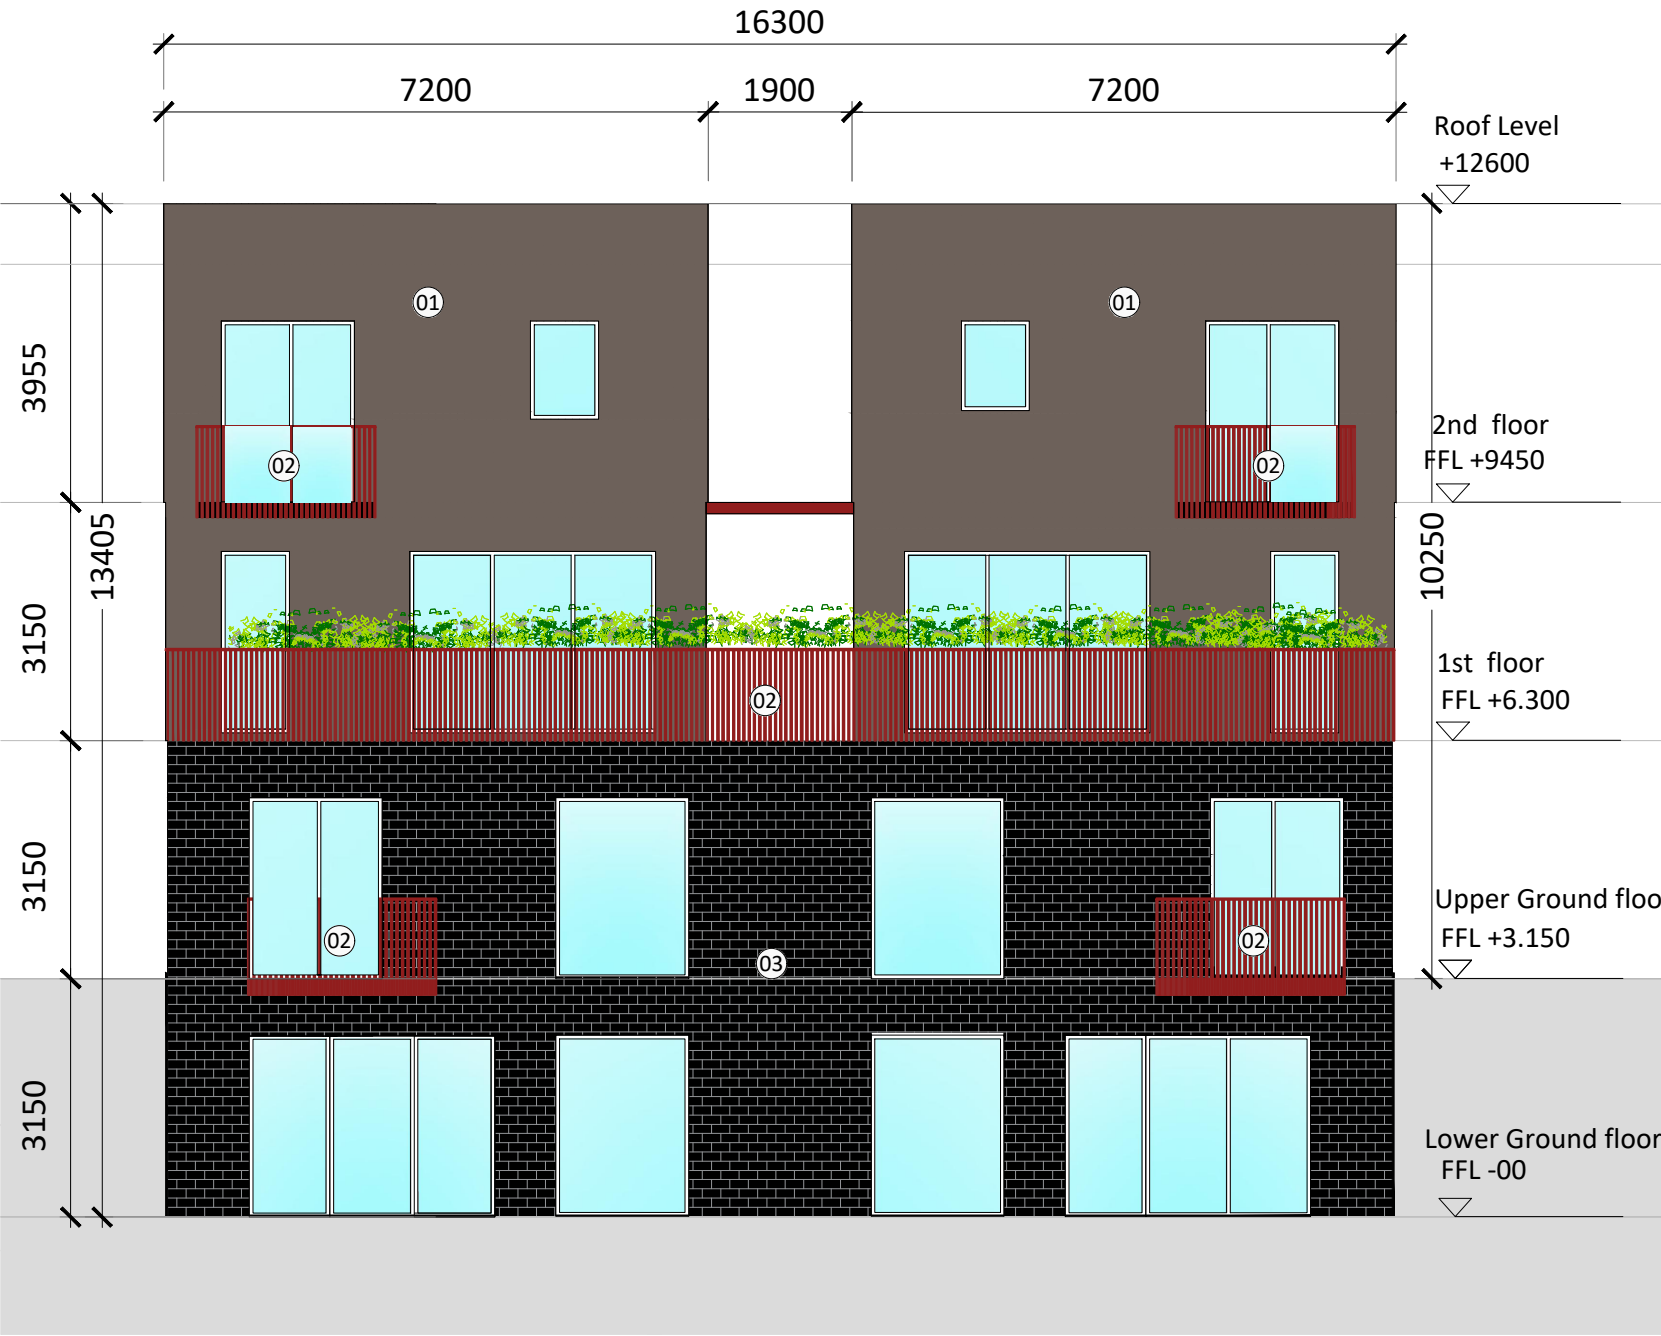


04 Block C1 - Elevation 04

Block C1 - Elevations 03 + 04

Materials legend:

- Timber Black Cladding
- PPC aluminium in a RAL 3032
- Finnish Brickwork with - Engels Mystique laid in stretcher bond with flush mortar joints.
- PPC aluminium in a RAL 7038 finish is used on railings to compliment the brickwork.

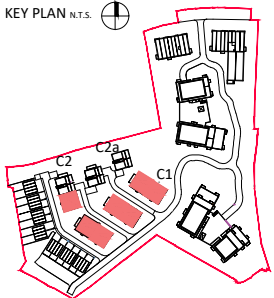

Revision Description	Date	Rev. No.	Issued by
Stage 3 LRD Application	09/12/2024		LB
Any reference to fire safety design or performance is presented for coordination purposes only. Refer only to the granted Fire Safety Certificate, and fire consultant's information for fire safety design, specification and performance.			
Figured dimensions only to be used. This drawing is copyright of O'Mahony Pike Architects Ltd. All information is shared as per approved use in accordance with ISO19650-2:2018, Table 5; Standard Codes for Suitability of Models and Documents and the BEP. If the 'Status' field is empty, this information has been shared at S0 - WIP.			

architecture | urban design
email: info@omahonypike.com
tel: +353 1 202 7400
fax: +353 1 283 0822
www.omahonypike.com

Dublin
The Chapel
Mount St. Anne's
Milltown, Dublin 6
D06 XN52 Ireland

Cork
One South Mall
Cork City
Co. Cork
T12 CCN3 Ireland

Project Code: 20006A
Project Lead: DM
Drawn By: RO
Job No.: 20006A
Purpose: PLANNING

Project: Blackglen Road
Location: Blackglen Road, Sandyford, Dublin 18
Client: Zolbury Ltd

Drawing Title: Block C1 - Elevations - 03+04
Drawing No.: 20006A-OMP-C1-DR-2001

Scale @ A3: 1:100
Date Printed: 09/12/24
Current Rev.:

Suitability - Checked By - Date

Source Ref: 20006A-OMP-C1-DR-04-2000-0000