



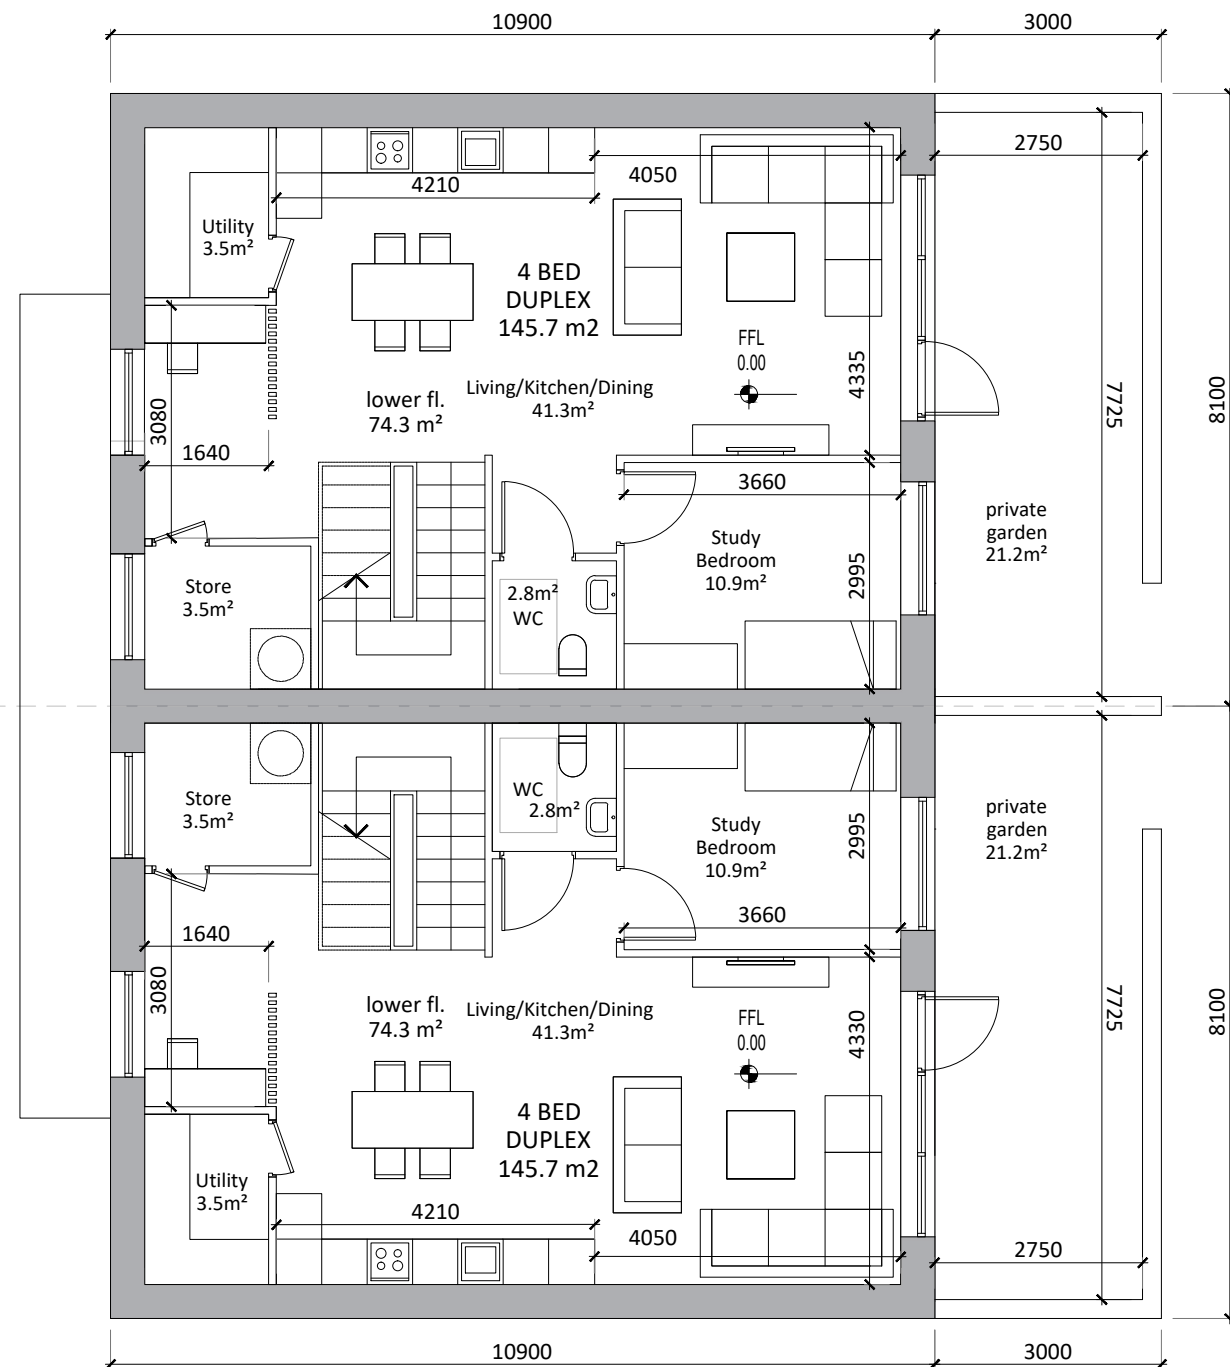


BLOCKS C1 (DUPLEXES) _ PLAN LEVEL 00

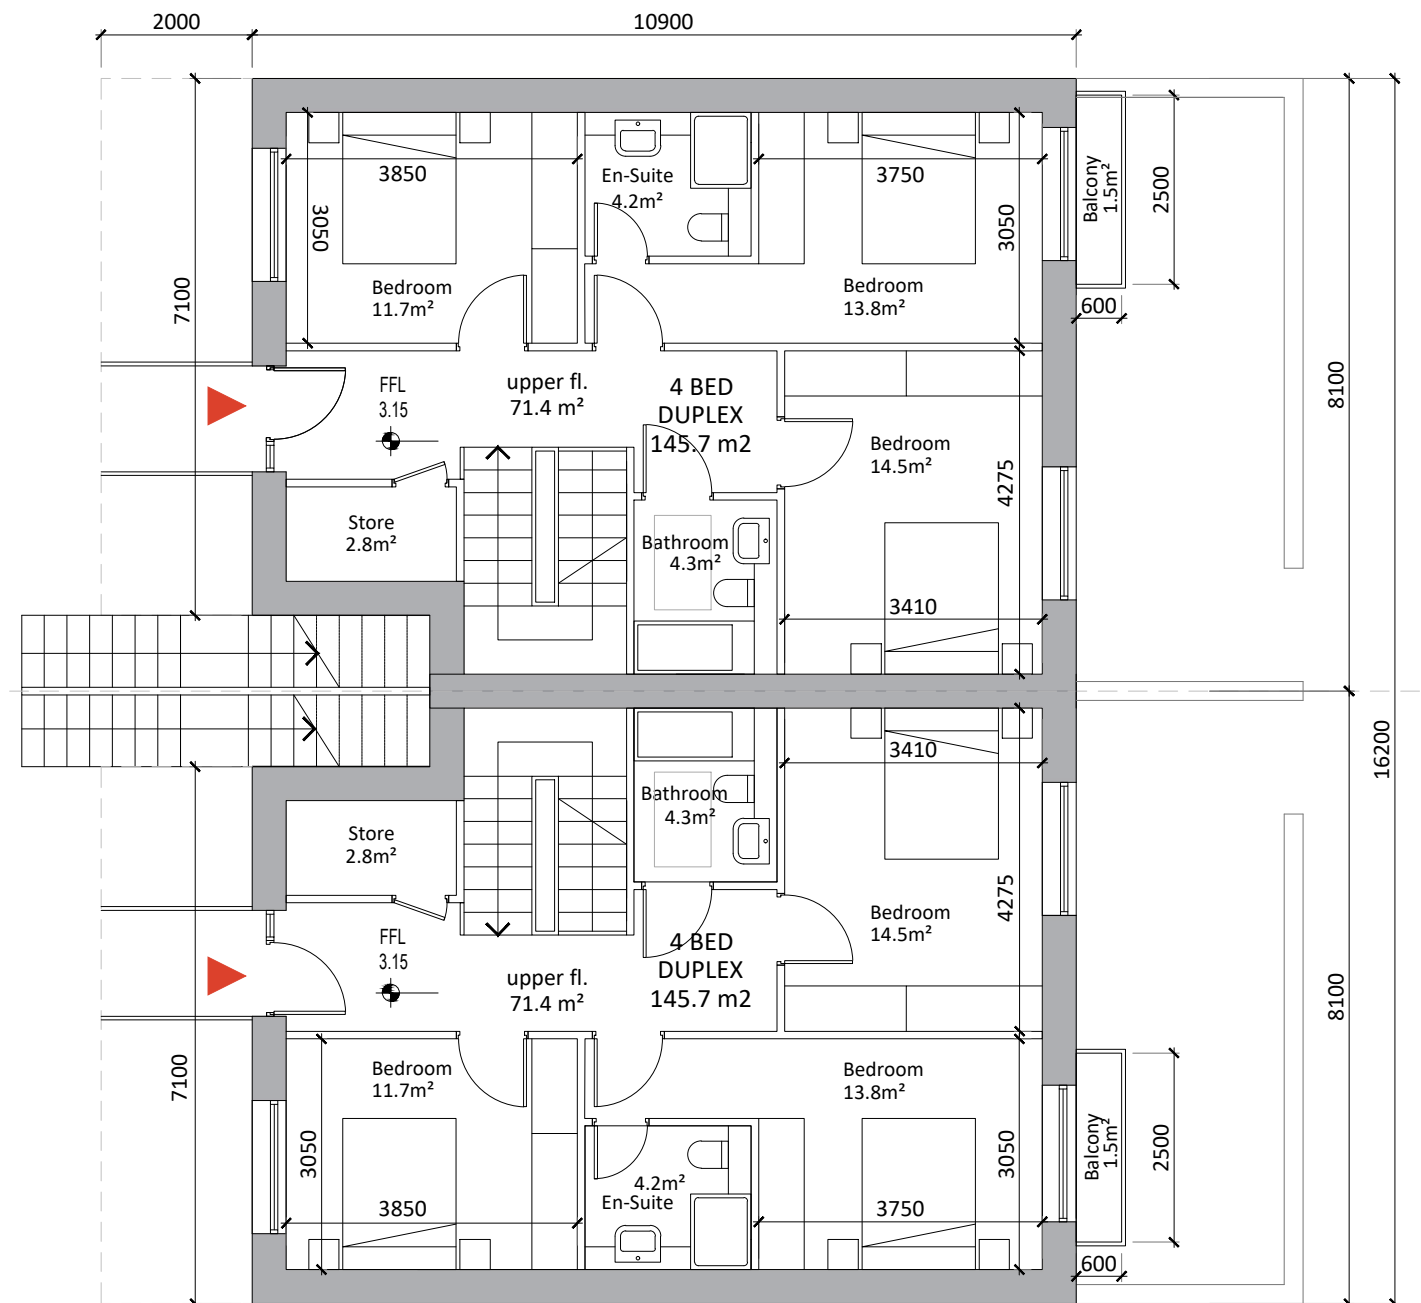

BLOCKS C1 (DUPLEXES) _ PLAN LEVEL 01

Blocks C1 (Duplexes) - Plans - Levels 00 + 01 (Lower Duplex)

KEY PLAN N.T.S.

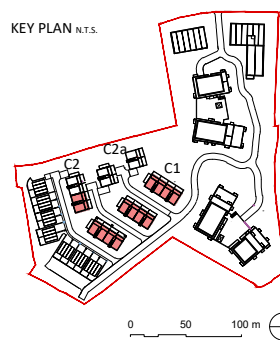

Revision Description	Date	Rev. No.	Issued by
Stage 3 LRD Application	09/12/2024		LB

Any reference to fire safety design or performance is presented for coordination purposes only. Refer only to the granted Fire Safety Certificate, and fire consultant's information for fire safety design, specification and performance.
 Figured dimensions only to be used. This drawing is copyright of O'Mahony Pike Architects Ltd. All information is shared as per approved use in accordance with BS1192(2007) + A2(2016), Table 5; Standard Codes for Suitability of Models and Documents.
 If 'Information Approval Check' is empty, this information has been shared at S0 - WIP.

		Project No.: 20006A		Scale @ A3: 1:100	
		Project Lead: DM		Date Printed: 09/12/24	
architecture urban design email: info@omahonypike.com tel: +353 1 202 7400 fax: +353 1 283 0822 www.omahonypike.com		Dublin The Chapel Mount St. Anne's Milltown, Dublin 6 D06 NX52 Ireland		Cork One South Mall Cork City Co. Cork T12 CCN3 Ireland	
		Drawn By: RO		Current Rev.:	
		Model No.: 20006A-OMP-C1-ZZ-DR-A-1000			
		Purpose: PLANNING			
Project:		Blackglen Road			
Location:		Blackglen Road, Sandyford, Dublin 18			
Client:		Zolbury Ltd			
Drawing Title:		GA PLANS - Blocks C1 (Duplexes) - Levels 00 + 01			Suitability - Checked By - Date
Drawing No.:		20006A-OMP-C1-ZZ-DR-A-1000			