




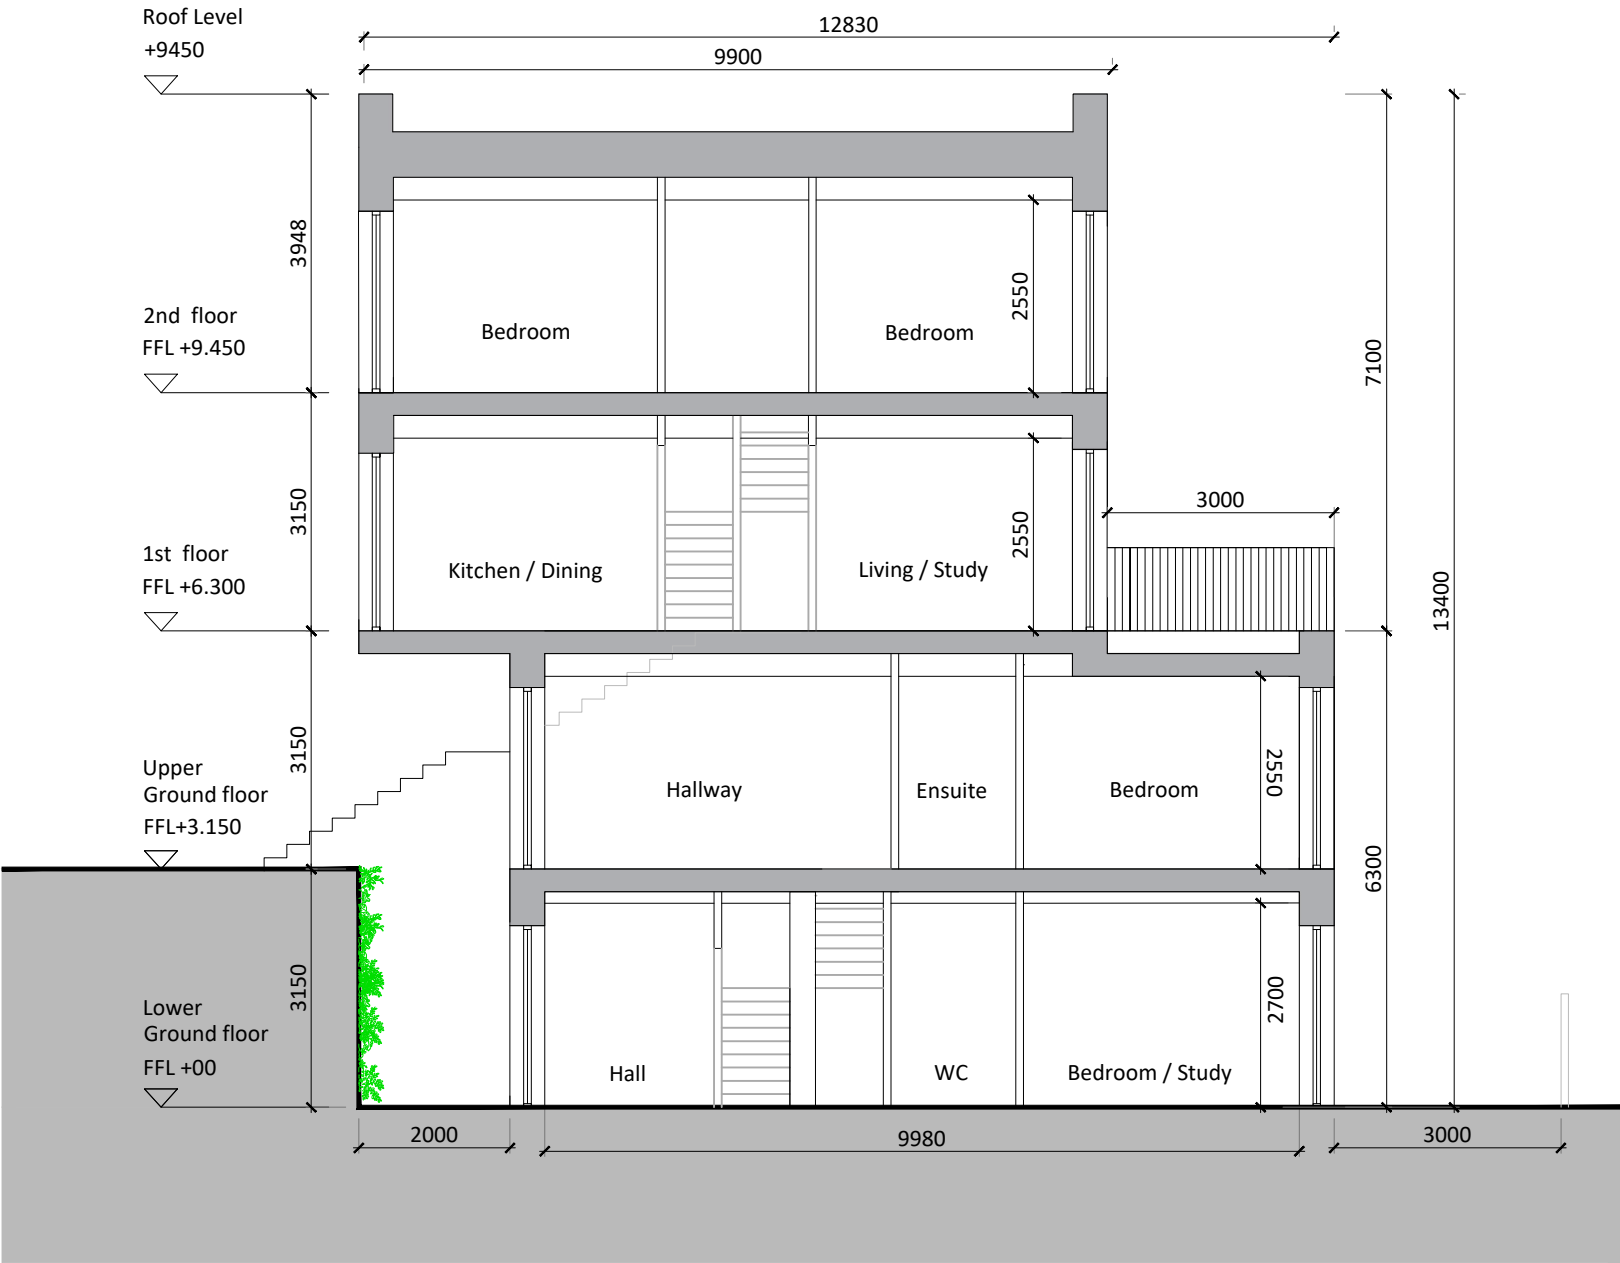

Block C1 - Section AA

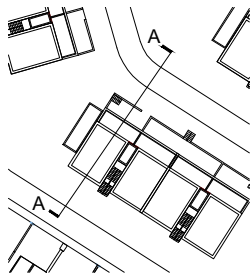

Block C1 Sections Key Plan

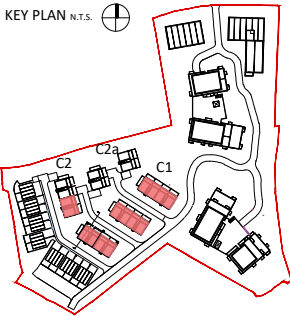

Revision Description	Date	Rev. No.	Issued by
Stage 3 LRD Application	09/12/2024		LB
Any reference to fire safety design or performance is presented for coordination purposes only. Refer only to the granted Fire Safety Certificate, and fire consultant's information for fire safety design, specification and performance.			
Figured dimensions only to be used. This drawing is copyright of O'Mahony Pike Architects Ltd. All information is shared as per approved use in accordance with BS1192(2007) + A2(2016), Table 5; Standard Codes for Suitability of Models and Documents. If 'Information Approval Check' is empty, this information has been shared at S0 - WIP.			

architecture urban design		Dublin	Cork
email: info@omahonypike.com		The Chapel	One South Mall
tel: +353 1 202 7400		Mount St, Anne's	Cork City
fax: +353 1 283 0822		Milltown, Dublin 6	Co. Cork
www.omahonypike.com		D06 XN52 Ireland	T12 CCN3 Ireland
Project:	Blackglen Road		
Location:	Blackglen Road, Sandyford, Dublin 18		
Client:	Zolbury Ltd		
Project No.:	20006A	Scale @ A3:	1:100
Project Lead:	DM	Date Printed:	09/12/24
Drawn By:	RO	Current Rev.:	
Model No.:	20006A		
Purpose:	PLANNING		
Drawing Title:	Block C1- Section AA		
Drawing No.:	20006A-OMP-C1-ZZ-DR-A-3000		
		Suitability - Checked By - Date	