
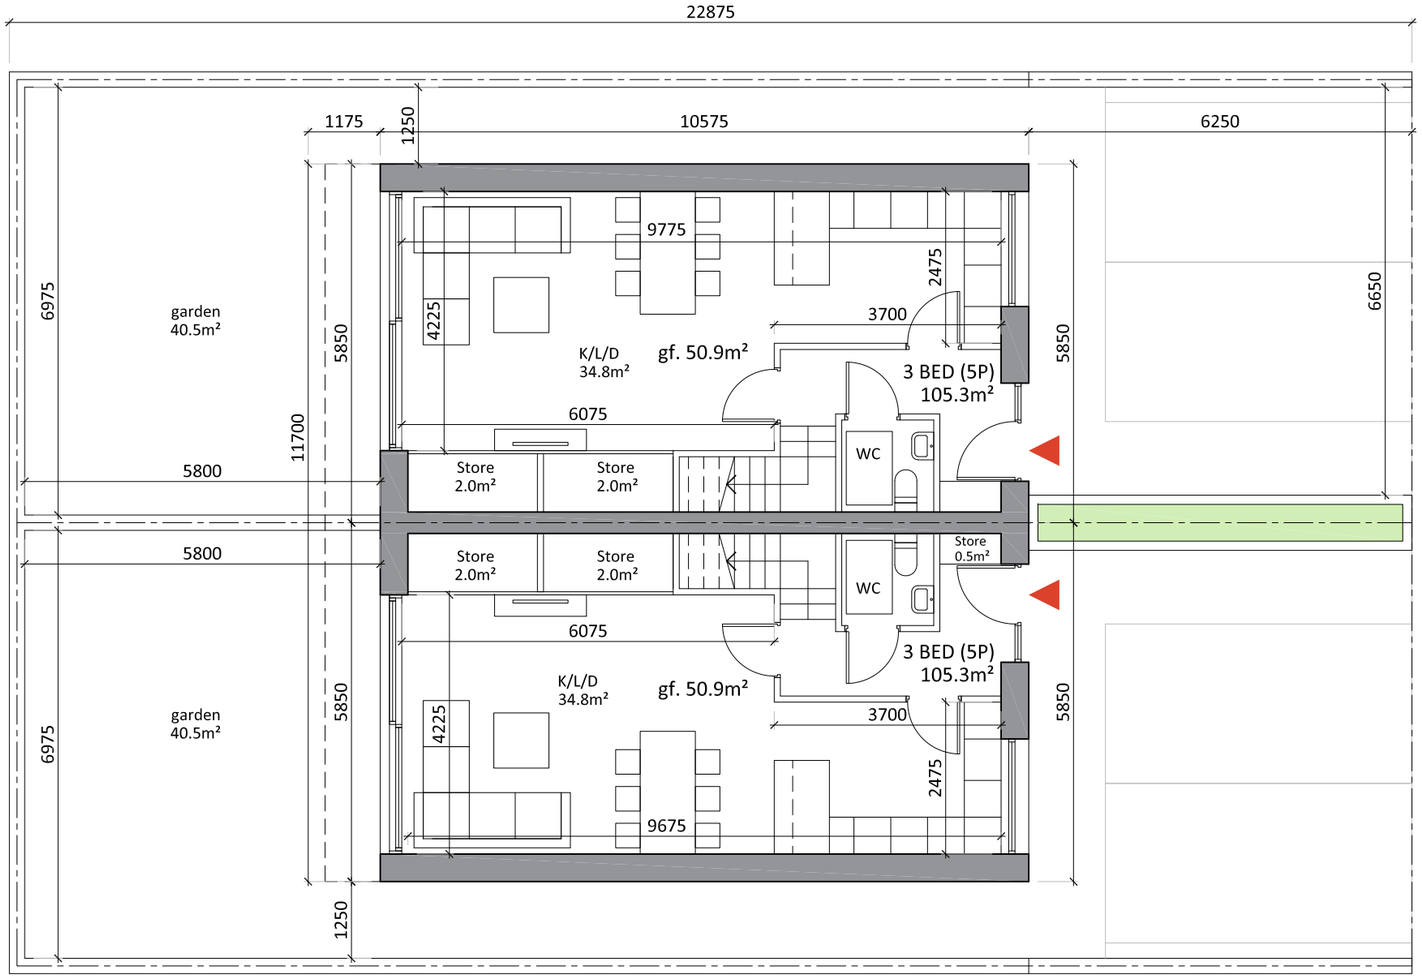


BLOCKS D (HOUSES) _ PLAN LEVEL 00_GROUND FLOOR

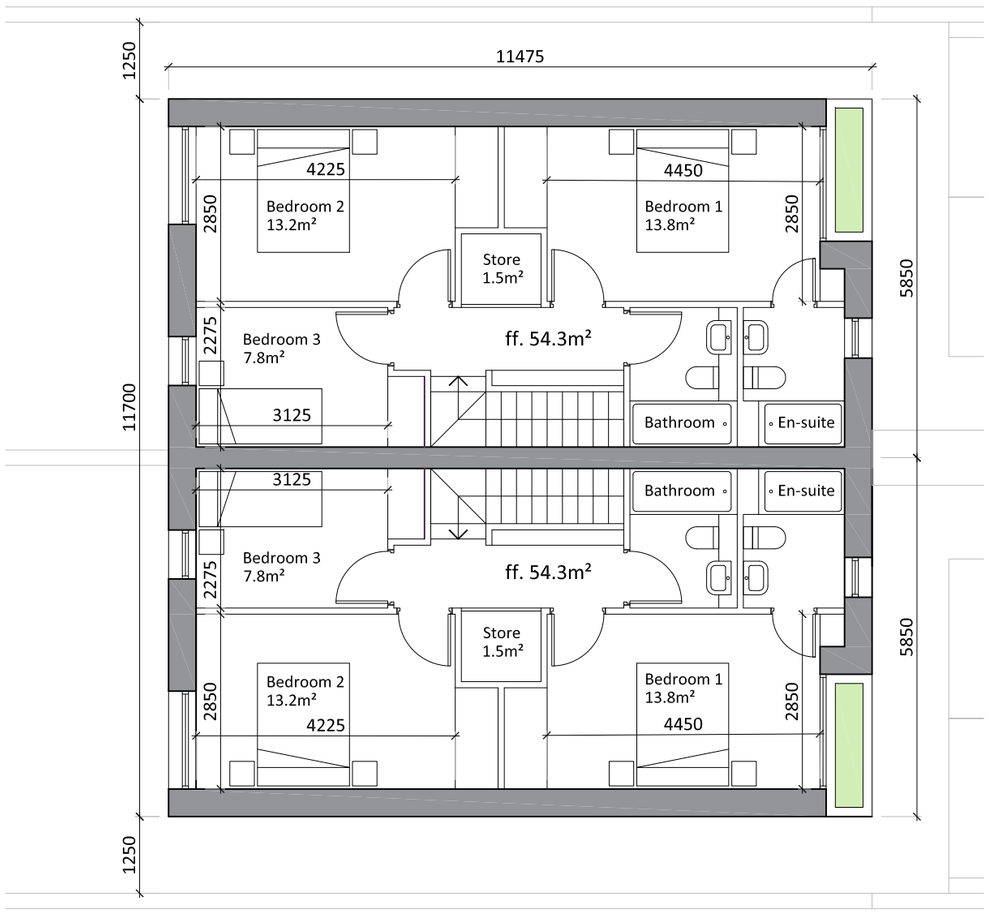


BLOCKS D (HOUSES) _ PLAN LEVEL 01_FIRST FLOOR

Blocks D1 (Houses) - Plans - Levels 00 + 01

3 BED HOUSE (5P)
105.3 m²

KEY PLAN N.T.S.

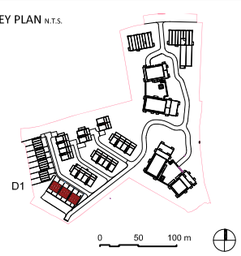

Revision Description	Date	Rev. No.	Issued by
Stage 3 LRD Application	09/12/2024		LB

Any reference to fire safety design or performance is presented for coordination purposes only. Refer only to the granted Fire Safety Certificate, and fire consultant's information for fire safety design, specification and performance.

Figured dimensions only to be used. This drawing is copyright of O'Mahony Pike Architects Ltd. All information is shared as per approved use in accordance with ISO19650-2:2018, Table 5; Standard Codes for Suitability of Models and Documents and the BEP. If the 'Status' field is empty, this information has been shared at S0 - WIP.

o'mahony pike
architecture|urban design
email: info@omahonypike.com
tel: +353 1 202 7400
fax: +353 1 283 0822
www.omahonypike.com

Dublin
The Chapel
Mount St. Anne's
Milltown, Dublin 6
D06 XN52 Ireland

Cork
One South Mall
Cork City
Co. Cork
T12 CCN3 Ireland

Project Code:	20006A	**Scale @** A3:	1/100
Project Lead:	DM	**Date Printed:**	09/12/2024
Drawn By:	CPI	**Current Rev.:**	
Job No.:	20006A	**Status:**	
Purpose:	PLANNING		

Project: Blackglen Road LRD
Location: Blackglen Road, Sandyford, Dublin 18
Client: Zolbury Ltd

Drawing Title: GA PLANS - Blocks D1 (Houses) - Levels 00 + 01
Drawing No.: 20006A-OMP-D1-ZZ-DR-A-1000

Source File: 20006A-OMP-D1-ZZ-DR-A-1000.DWG