
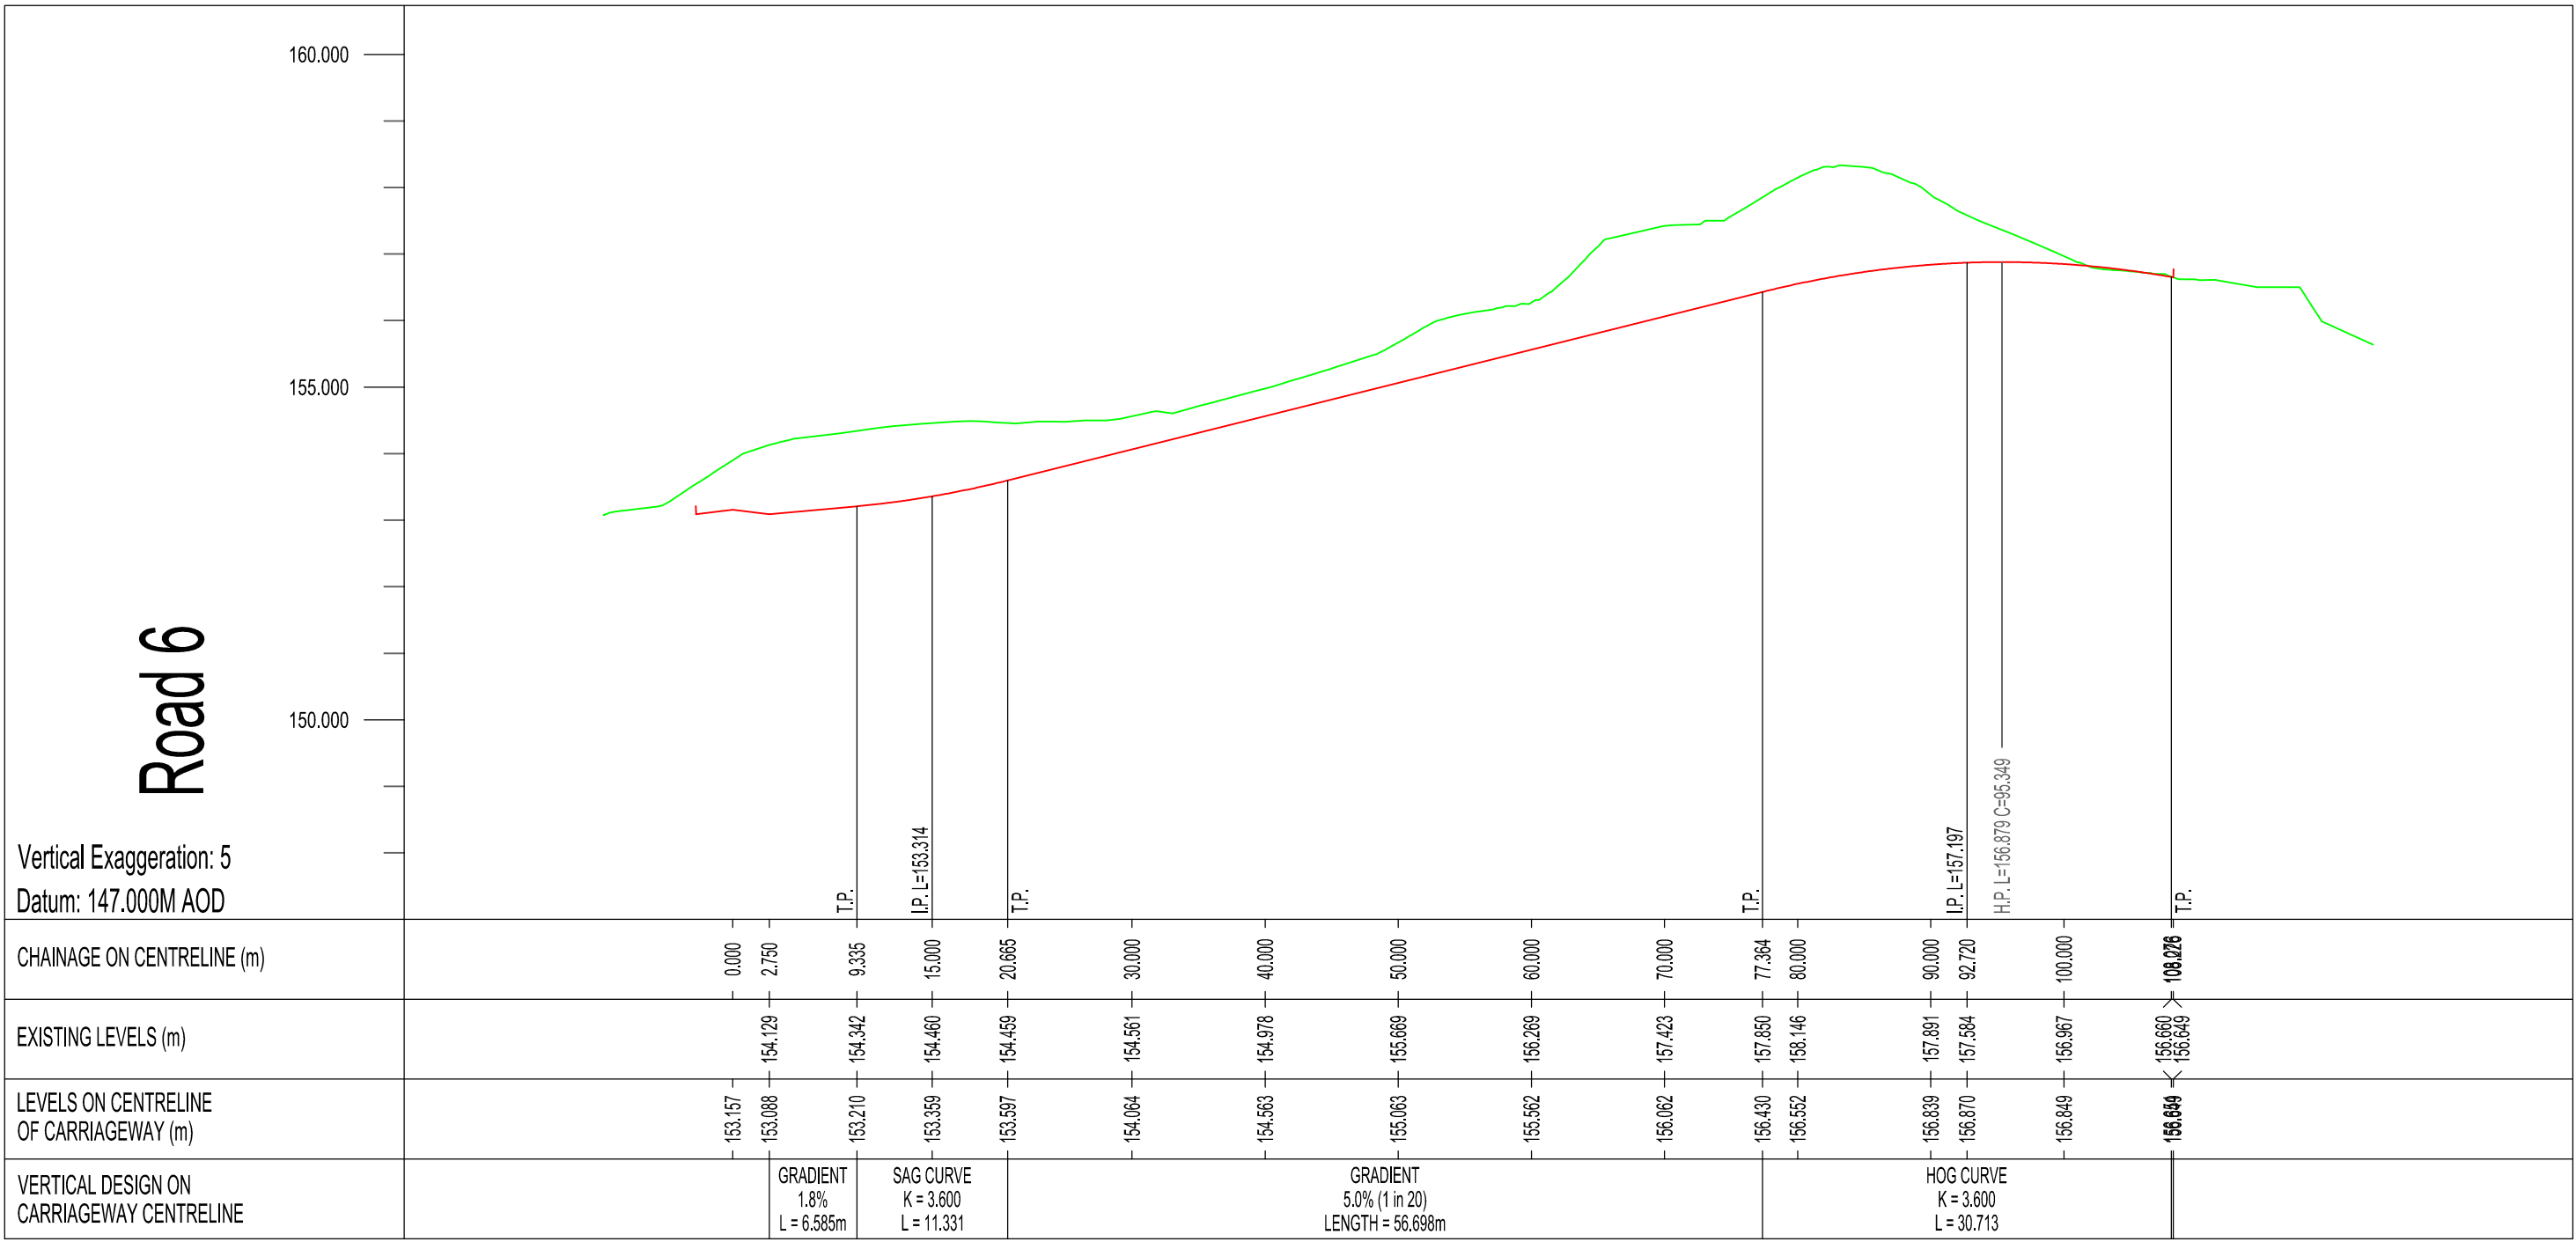


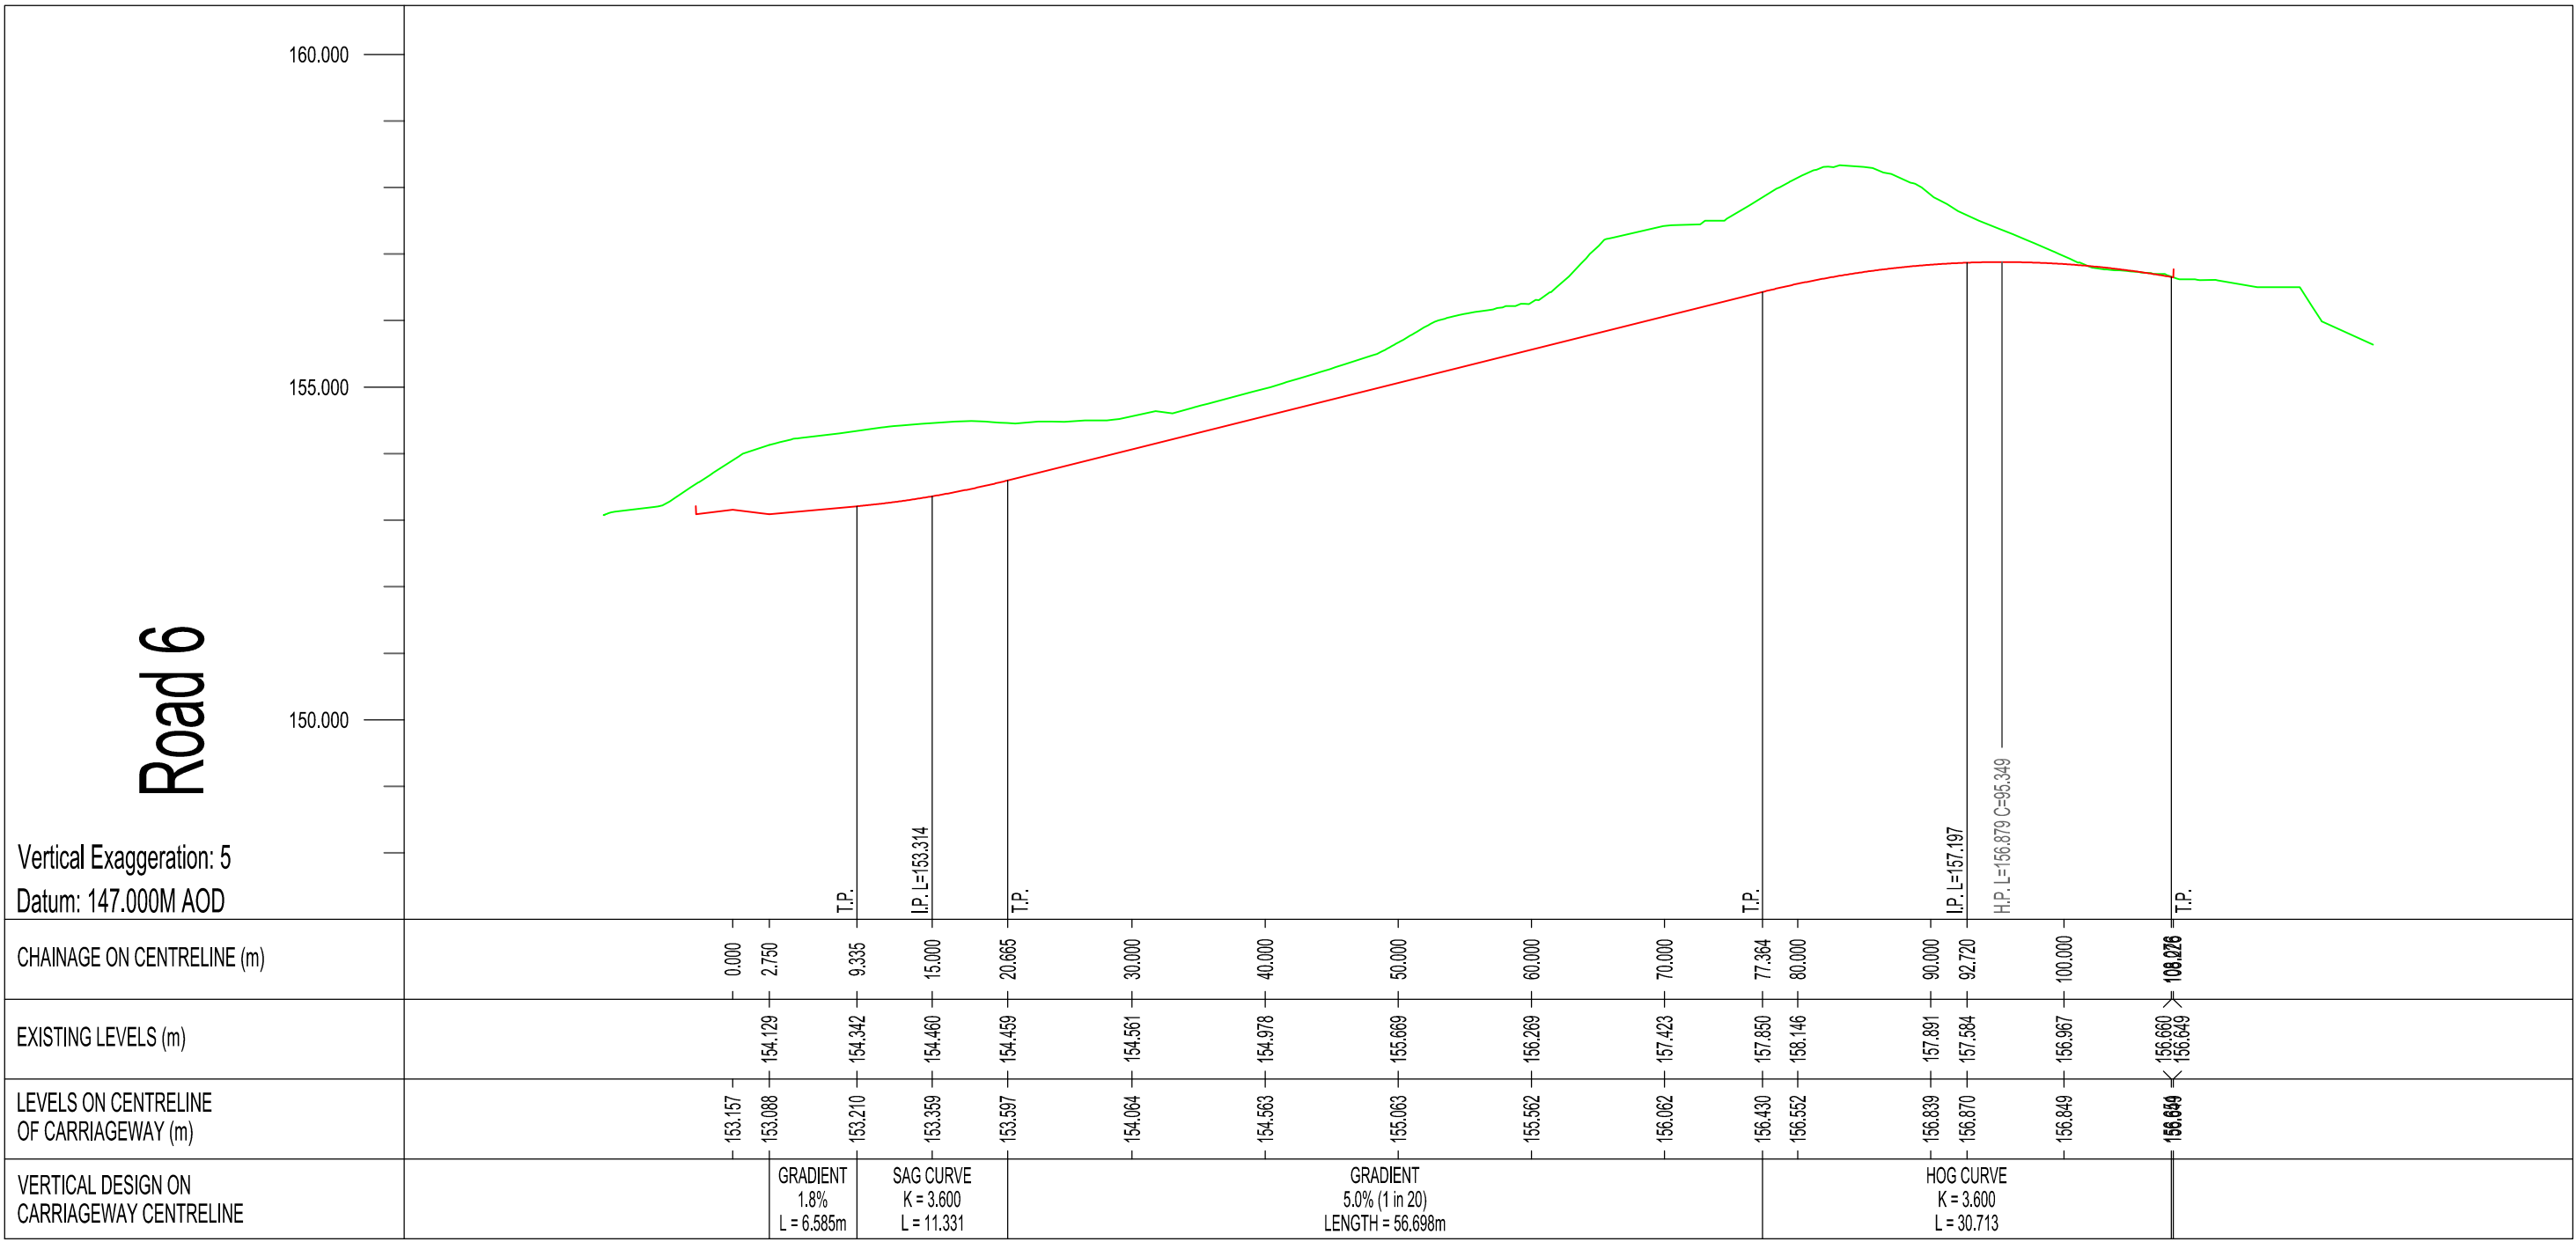

**PLANNING DRAWING.
NOT FOR CONSTRUCTION.
ALL LEVELS GIVEN ARE
RELATIVE TO ORDENANCE DATUM.
THIS DRAWING HAS BEEN ISSUED FOR INFORMATION
PURPOSES ONLY AND MUST NOT BE USED
FOR CONSTRUCTION UNDER ANY CIRCUMSTANCES**

- | Rev No. | Date | Revision Note | Drn by | Chkd by |
|---------|----------|---------------------|--------|---------|
| P01 | 01.05.24 | ISSUED FOR PLANNING | RM | WM |
| P02 | 03.06.24 | ISSUED FOR PLANNING | RM | WM |
| P03 | 11.11.24 | FOR PLANNING | RM | WM |
| P04 | 18.12.24 | FOR PLANNING | RM | WM |

[illegible]

OCSC
O'CONNOR SUTTON CRONIN
MULTIDISCIPLINARY CONSULTING ENGINEERS
Civil / Structural / Environmental / Mechanical / Electrical / Sustainability

Dublin Office: 9 Prussia Street, Dublin 7. D07 KT57.

Tel: +353 (0)1 8682000 **Web:** www.ocsc.ie

Dublin · London · Belfast · Galway · Cork · Birmingham

Client: ZOLBURY LIMITED
Project: BLACKGLEN ROAD

Title: ROAD LONGSECTIONS
SHEET 3 OF 3

Code	Originator	Zone	Level	Type	Role	Number	Status	Revision
Z040	OCSC	XX	XX	DR	C	0132	S4	P04
Date: MAY '24 Scale @ A1: SHWN				Drn by: RM		Chkd by: WM		Aprvd by: AH