



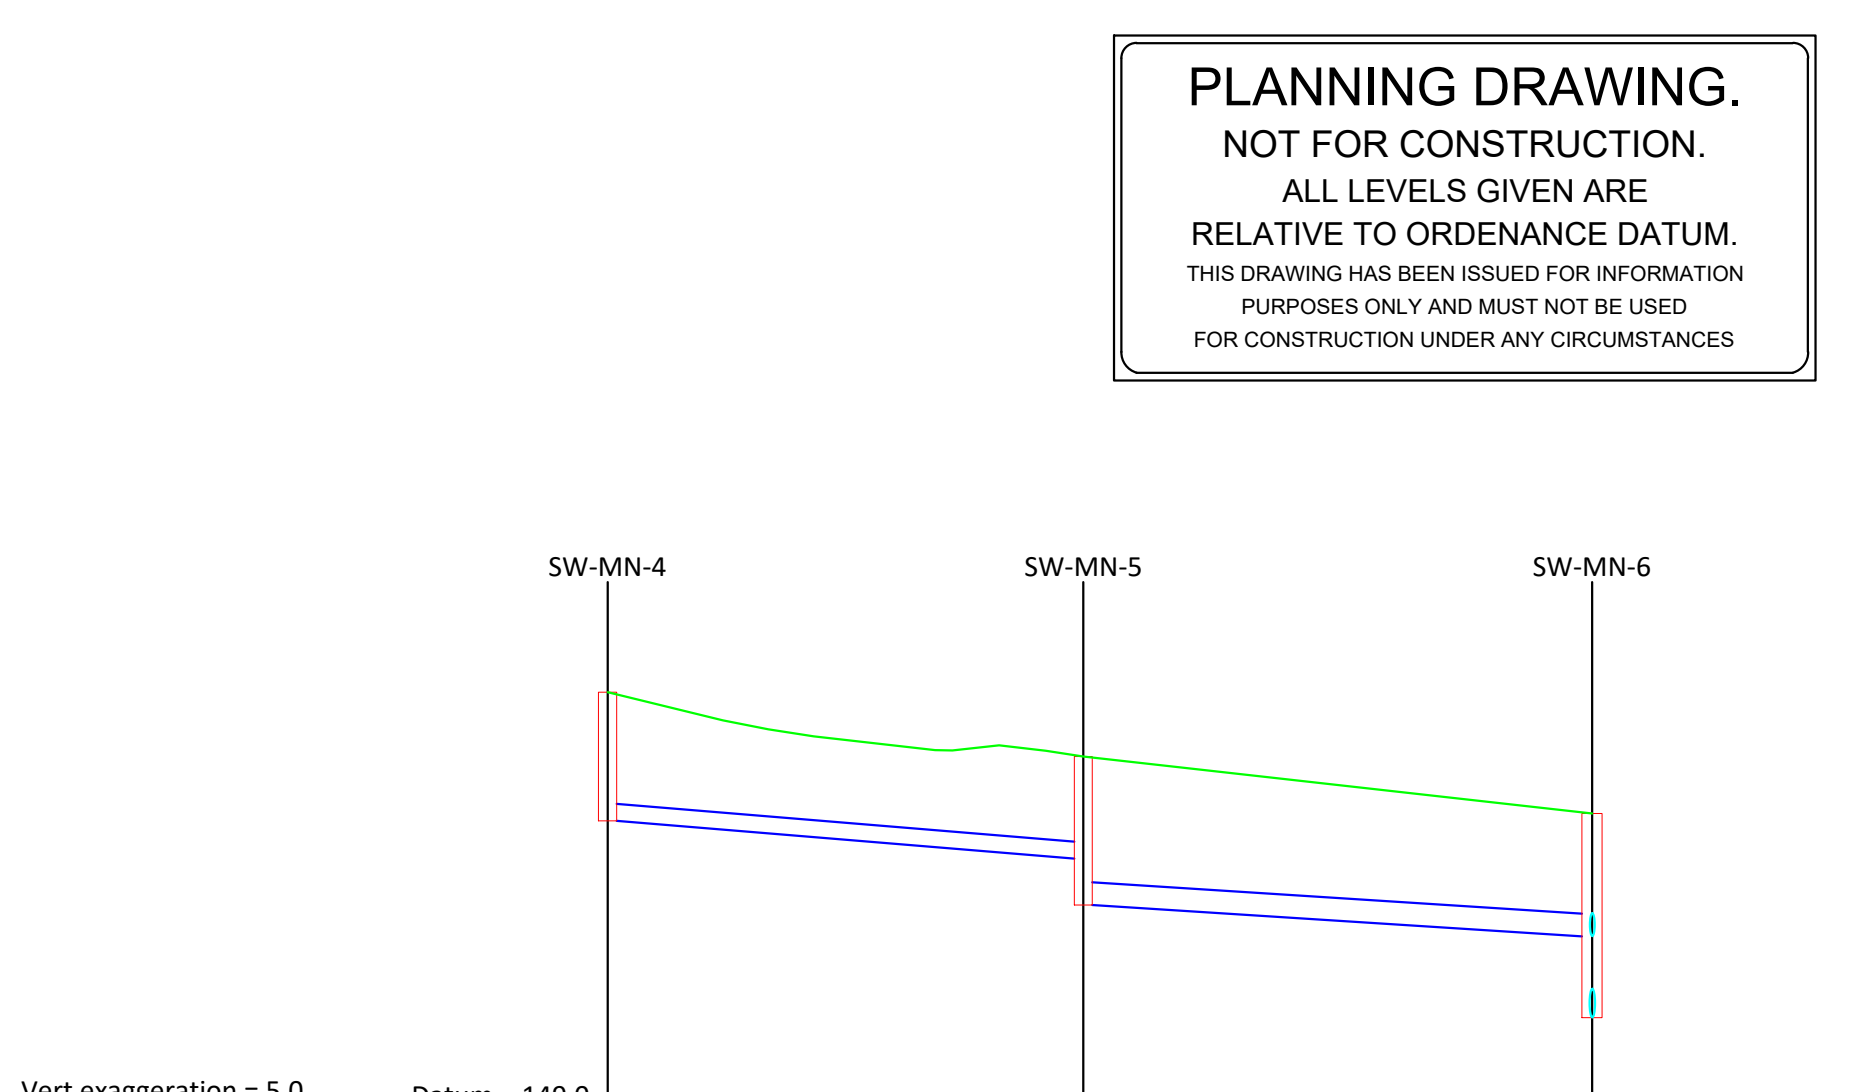

Vertical Exaggeration = 5.0		Datum = 149.0		
Link Name		2.000	2.001	
Section Type		225mm	300mm	
Slope (1:X)		1:63.0	1:81.7	
Cover Level (m)		154.547	153.694	152.943
Invert Level (m)		152.843	152.344 151.730	151.318
Length (m)		31.456	33.645	

SURFACE WATER NETWORK SW-MN-2.000 - SW-MN-2.001

SCALE: 1:500 (HORIZ. ONLY)

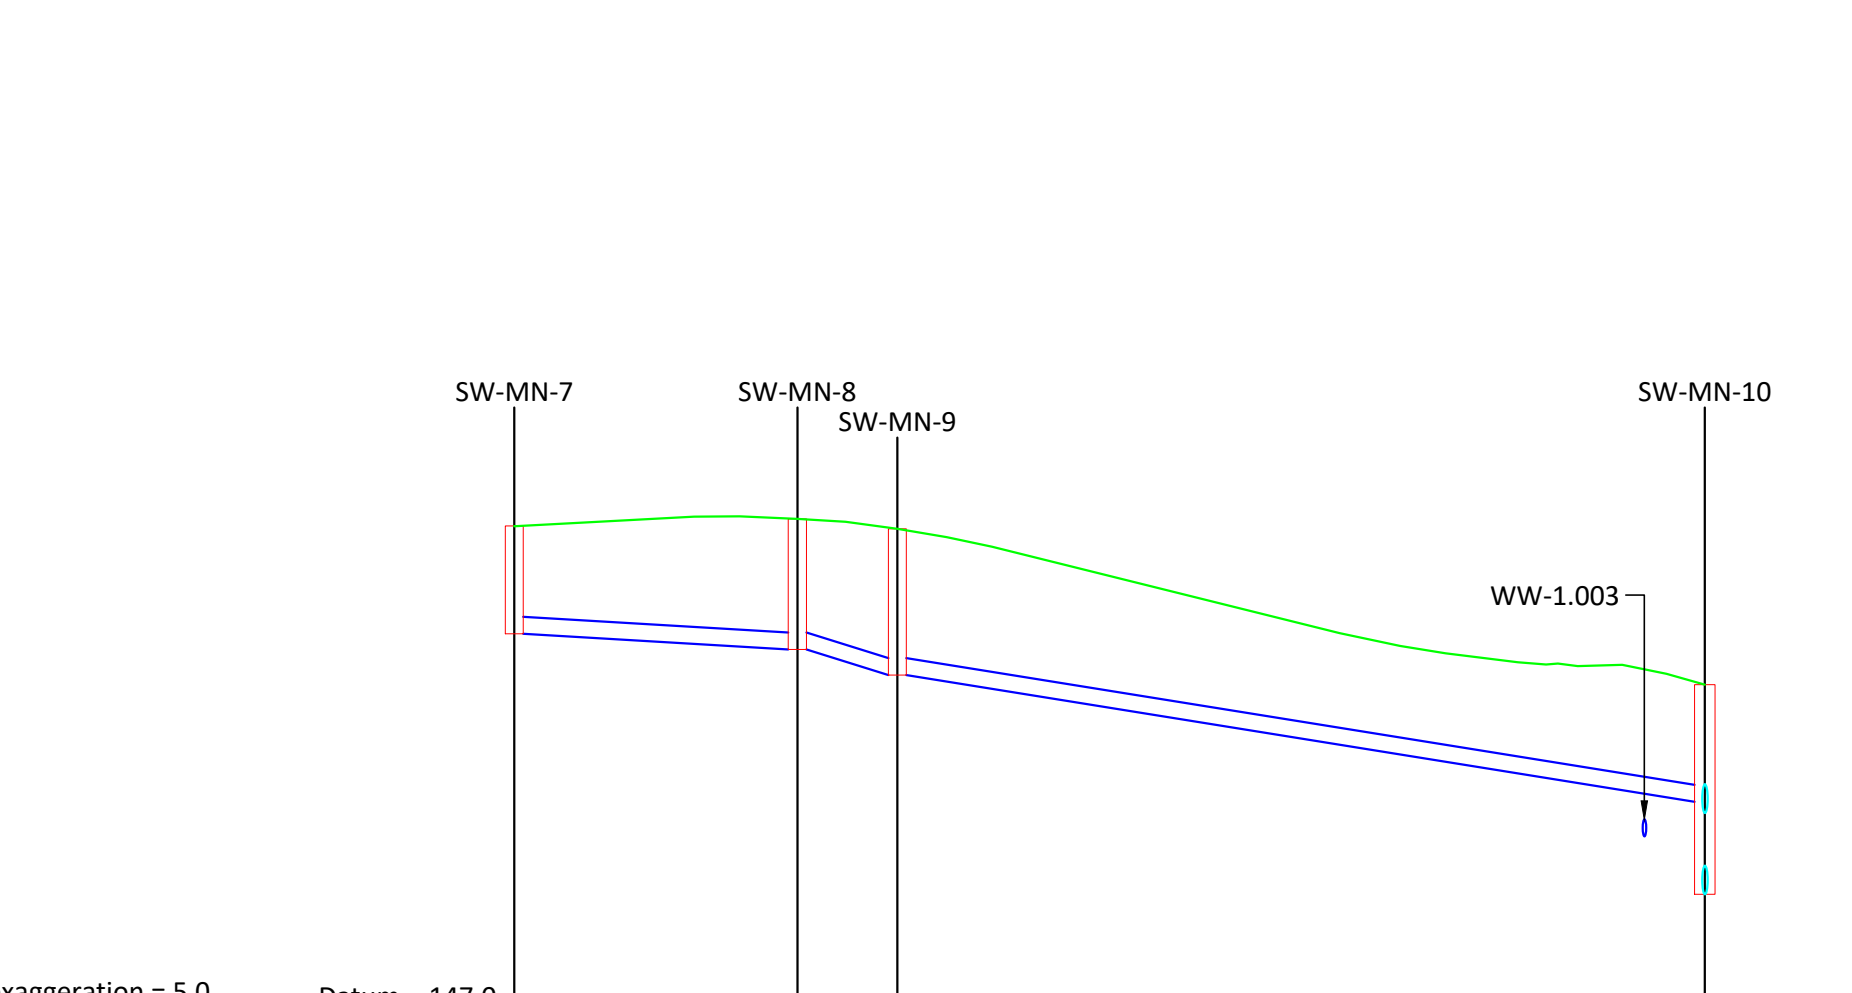

Aggradation = 5.0		Datum = 147.0			
Name		3.000	3.001	3.002	
ion Type		225mm	225mm	225mm	
pe (1:X)		1:90.9	1:19.5	1:31.8	
er Level (m)	153.431	153.559	153.526	153.394	151.334
rt Level (m)	152.006	151.800	151.800	151.461	149.784
th (m)		18.719	6.611	53.397	

FACE WATER NETWORK SW-MN-3.000 - SW-MN-3.002

1:500 (HORIZ. ONLY)

- [illegible]



Client: ZOLBURY LIMITED

Project: BLACKGLEN ROAD

Title: SURFACE WATER LONGSECTIONS
SHEET 1 OF 3

Code	Originator	Zone	Level	Type	Role	Number	Status	Revision
Z040	OCSC	XX	XX	DR	C	0510	S4	P03

Date: DEC '24 Scale @ A1: AS SHWN Drn by: RMcN Chkd by: KG Aprvd by: AH