




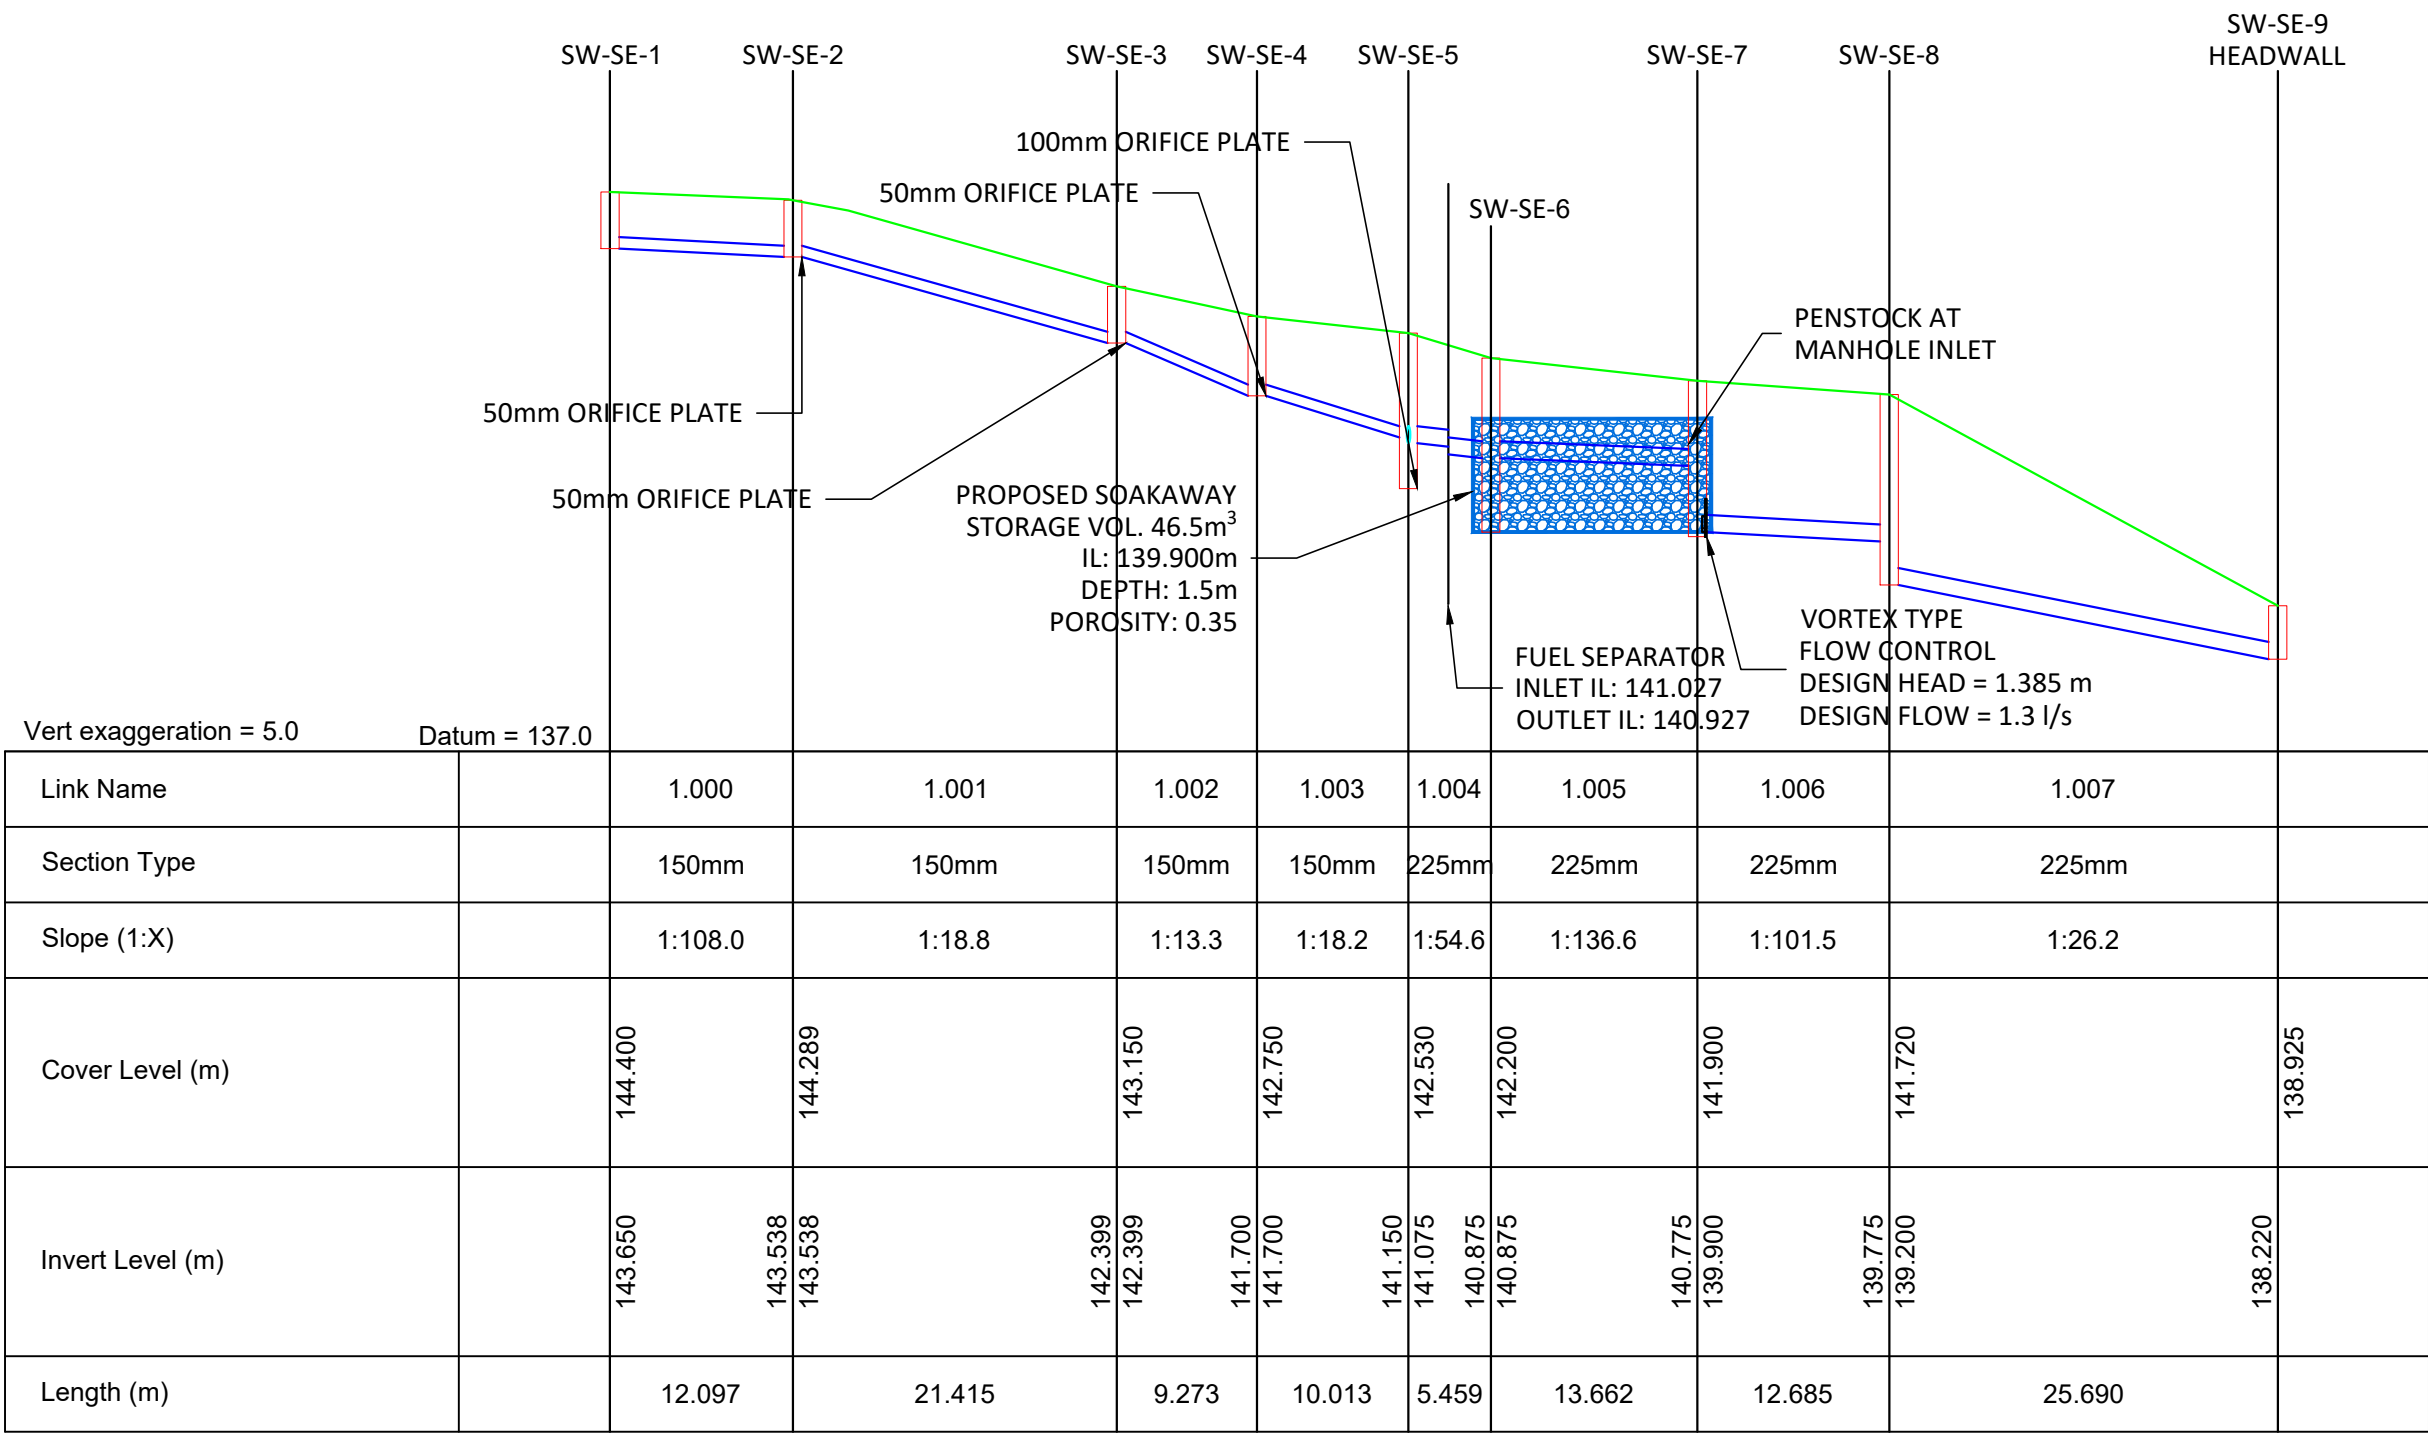

SURFACE WATER NETWORK SW-SE-1.000 - SW-SE-1.007

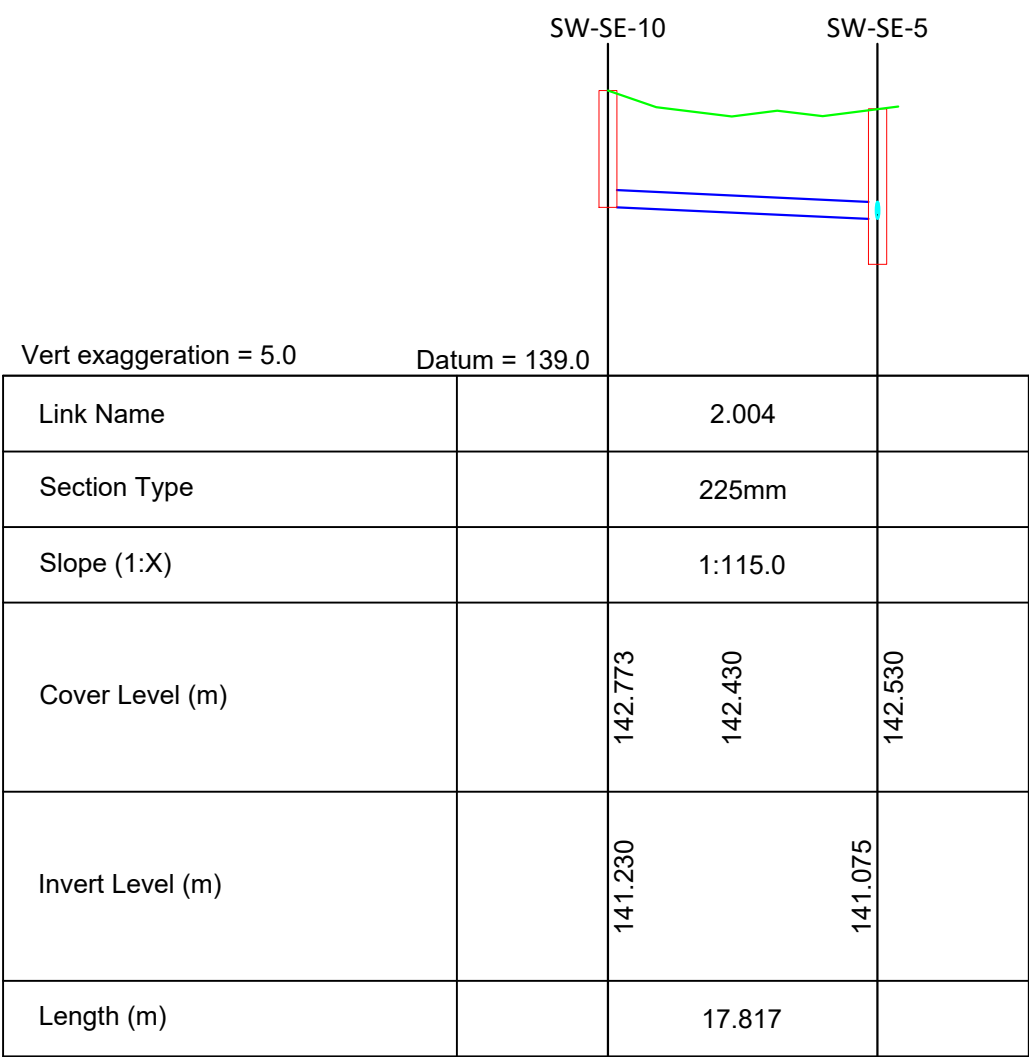

SURFACE WATER NETWORK SW-SE-2.004

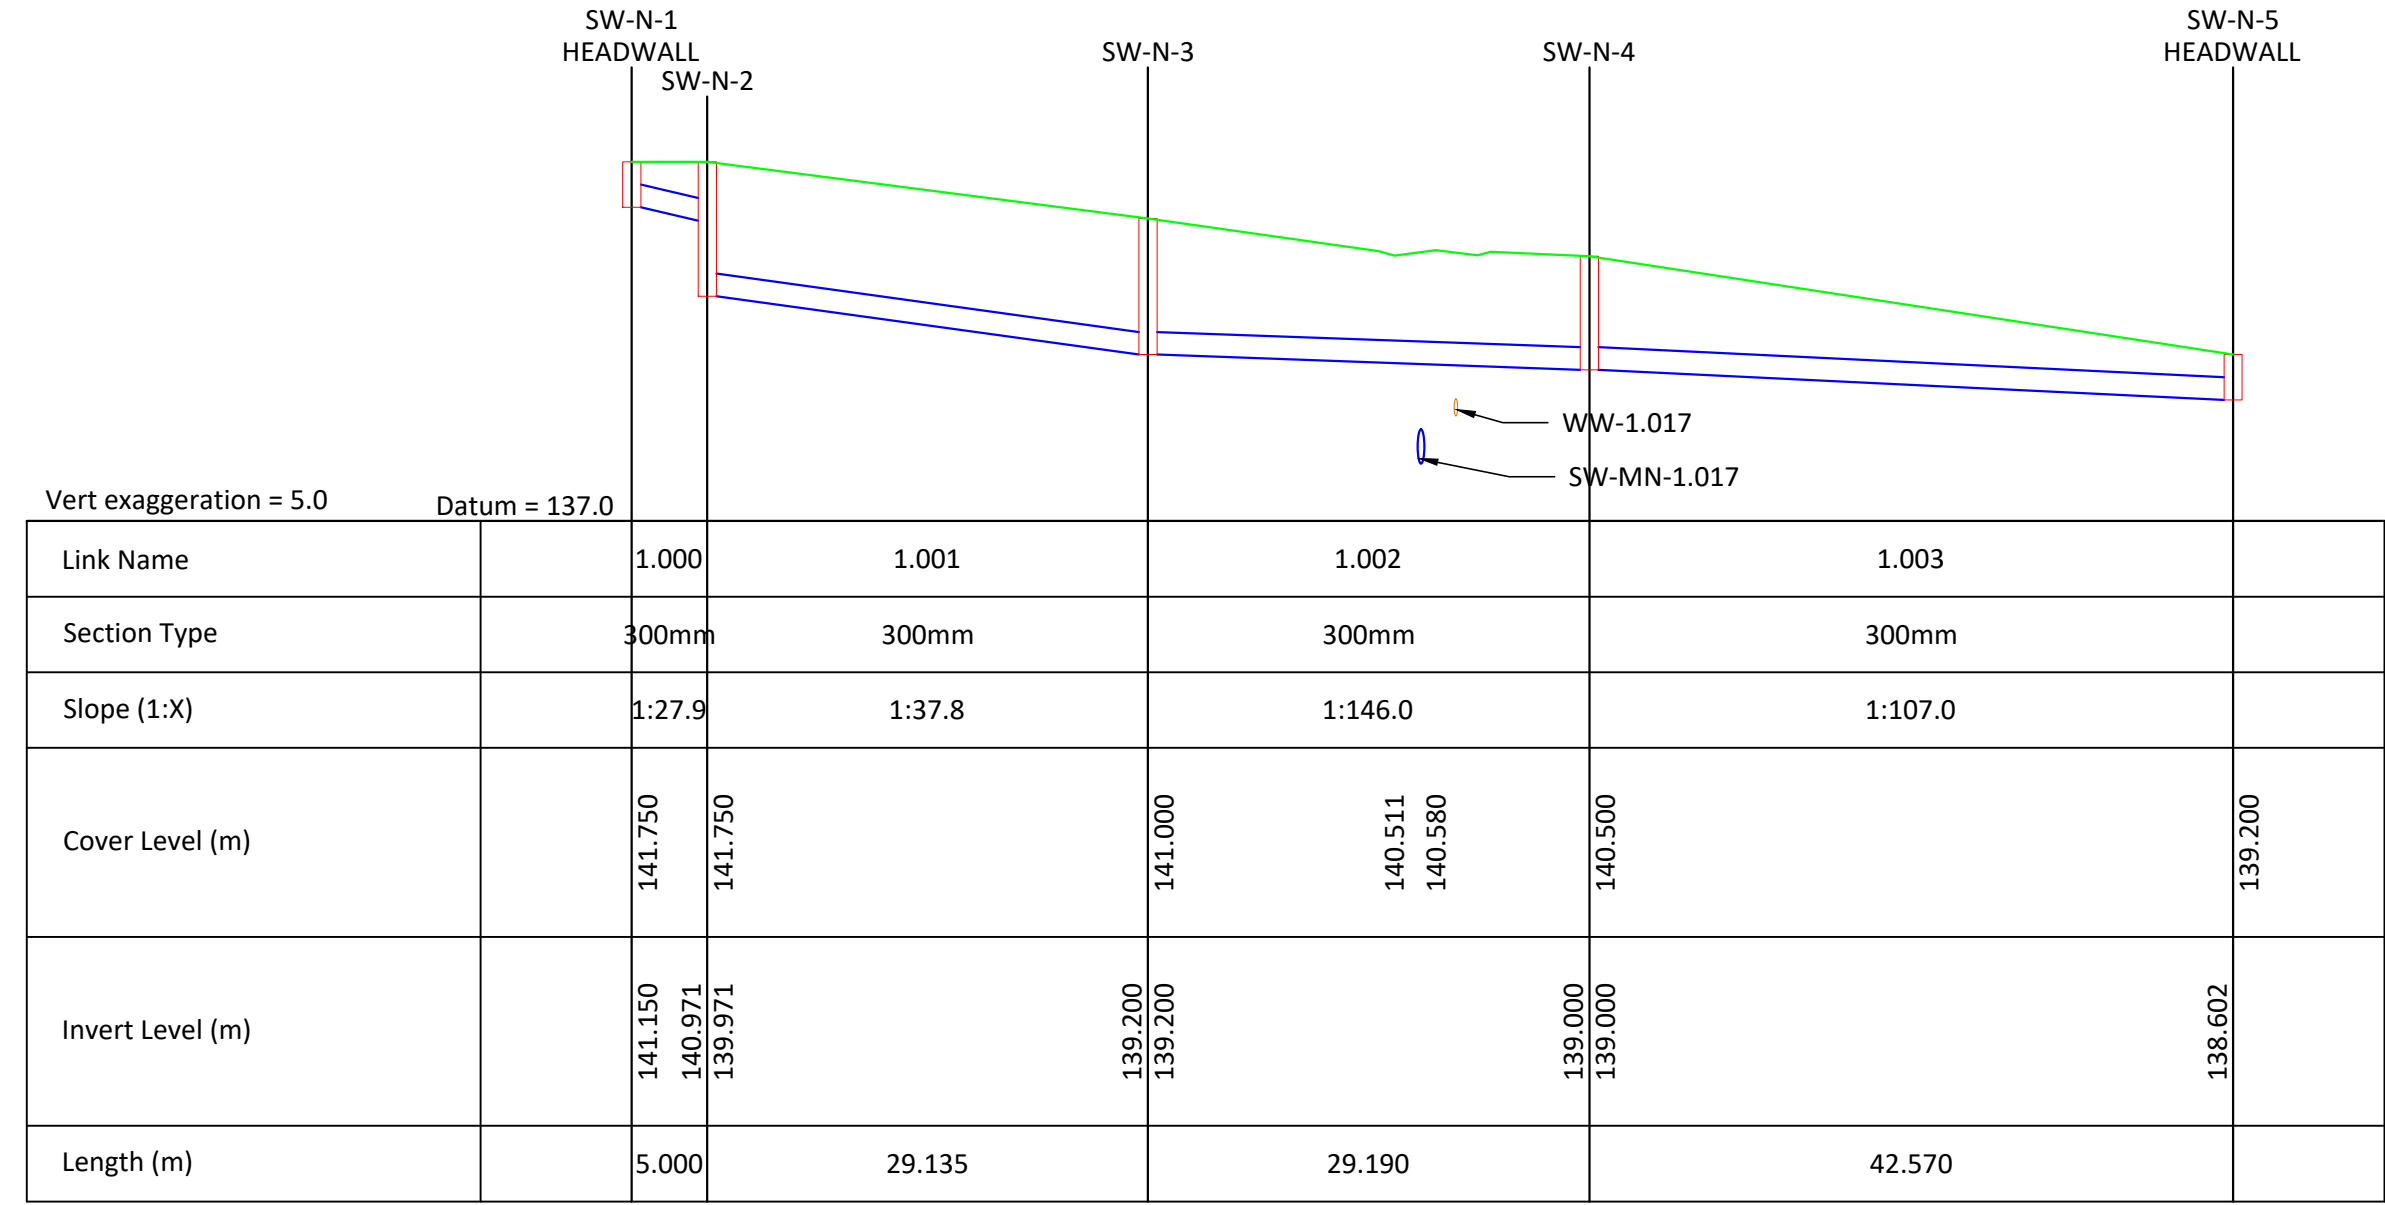

SURFACE WATER NETWORK SW-N-1.000 - SW-N-1.003

PLANNING DRAWING.
NOT FOR CONSTRUCTION.
ALL LEVELS GIVEN ARE
RELATIVE TO ORDENANCE DATUM.
THIS DRAWING HAS BEEN ISSUED FOR INFORMATION
PURPOSES ONLY AND MUST NOT BE USED
FOR CONSTRUCTION UNDER ANY CIRCUMSTANCES

- THIS DRAWING TO BE READ IN CONJUNCTION WITH ALL OTHER RELEVANT DESIGN TEAM DRAWINGS AND SPECIFICATIONS.
- FOR SETTING OUT REFER TO ARCHITECT'S DRAWINGS. DO NOT SCALE THIS DRAWING. USE FIGURED DIMENSIONS ONLY.
- NO PART OF THIS DOCUMENT MAY BE REPRODUCED OR TRANSMITTED IN ANY FORM OR STORED IN ANY RETRIEVAL SYSTEM OF ANY NATURE WITHOUT THE WRITTEN PERMISSION OF O'CONNOR SUTTON CRONIN AS COPYRIGHT HOLDER EXCEPT AS AGREED FOR USE ON THE PROJECT FOR WHICH THE DOCUMENT WAS ORIGINALLY ISSUED.

Rev No.	Date	Revision Note	Drn by	Chkd by
P01	16-12-24	SUITABLE FOR PLANNING	RM	KG

Rev No.	Date	Revision Note	Drn by	Chkd by



OCSC
O'CONNOR · SUTTON · CRONIN
MULTIDISCIPLINARY CONSULTING ENGINEERS
Civil / Structural / Environmental / Mechanical / Electrical / Sustainability

Dublin Office: 9 Prussia Street, Dublin 7, D07 KT57.

Tel: +353 (0)1 8682000 Web: www.ocsc.ie

Dublin · London · Belfast · Galway · Cork · Birmingham

Client: ZOLBURY LIMITED

Project: BLACKGLEN ROAD

Title: SURFACE WATER LONGSECTIONS
SHEET 3 OF 3

Code	Originator	Zone	Level	Type	Role	Number	Status	Revision
Z040	OCSC	XX	XX	DR	C	0512	S4	P01

Date: DEC '24 Scale @ A1:1/500

Drn by: RM

Chkd by: KG

Aprvd by: AH