







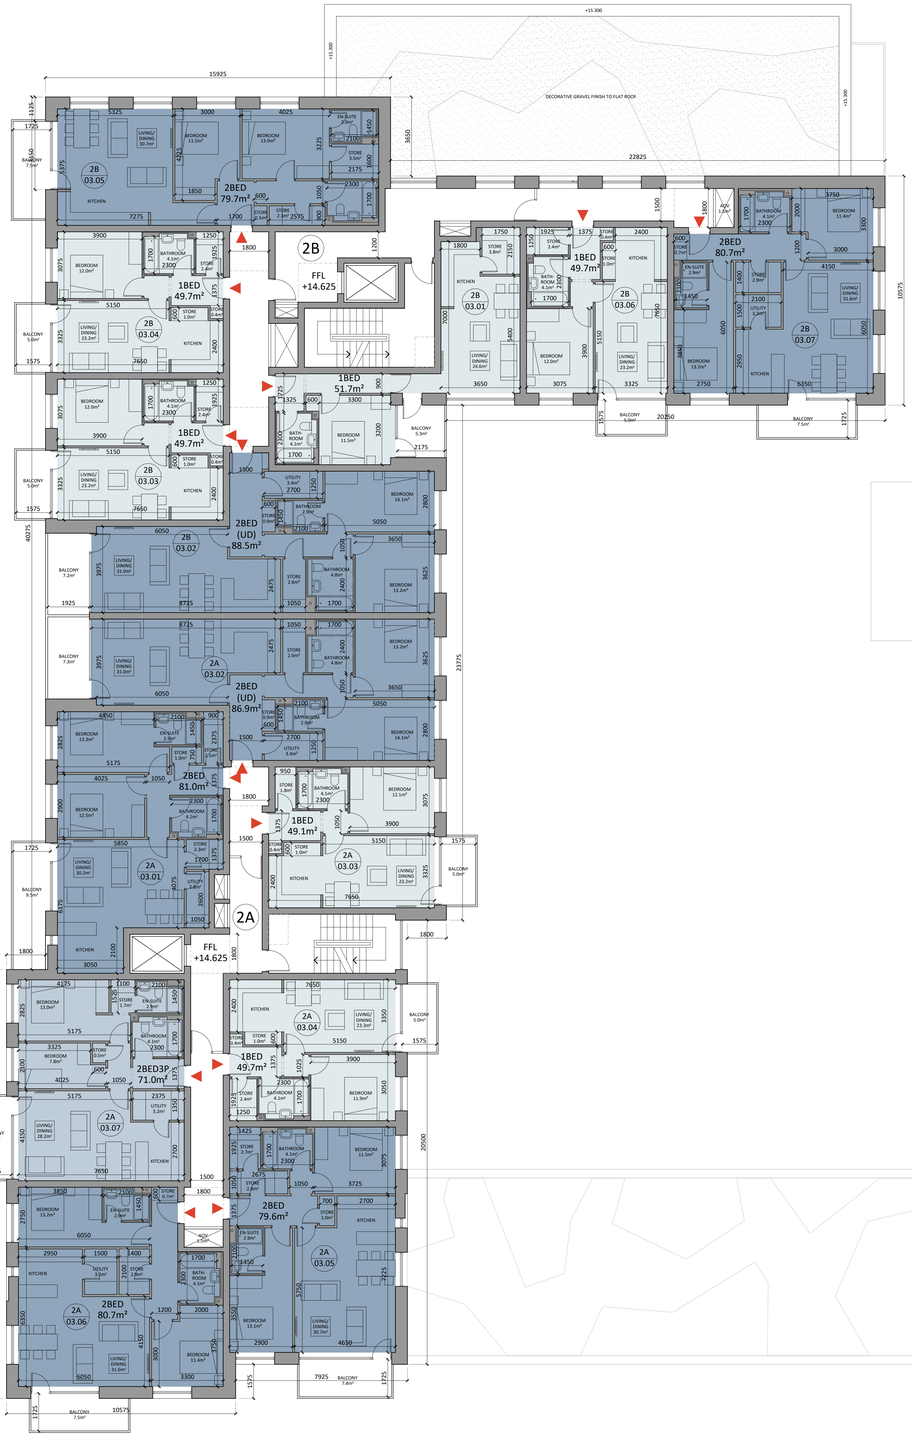


Blocks 1, 2 & 3 - Proposed Level 03 Plan

Site Boundary

All dimensions in millimeters.
All levels (in metres) are related to Malin Head datum.

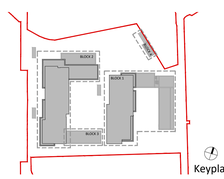


Keyplan

| Revision Description | Date | Rev. No. | Issued by |
|---|---|---|---|
| | | | |
| | | | |
| | | | |
| | | | |
| | | | |
| | | | |

| | | | |
|---|---|---|---|
| Issued for planning | 17-01-2025 | A3-C01 | AR |
| LRD Stage 2 Submission | 10-10-2024 | A2-C02 | AR |
| Preplanning consultation | 26-04-2024 | A2-C01 | AR |

Any reference to fire safety design or performance is presented for coordination purposes only. Refer only to the granted Fire Safety Certificate, and fire consultant's information for fire safety design, specification and performance.

Figured dimensions only to be used. This drawing is copyright of O'Mahony Pike Architects Ltd. All information is shared as per approved use in accordance with ISO19650-2:2018, Table 5; Standard Codes for Suitability of Models and Documents and the BEP. If the 'Status' field is empty, this information has been shared at S0 - WIP.

o'mahony pike
architecture|urban design
email: info@omahonypike.com
tel: +353 1 202 7400
fax: +353 1 283 0822
www.omahonypike.com

Dublin
The Chapel
Mount St. Anne's
Milltown, Dublin 6
D06 XN52 Ireland

Cork
One South Mall
Cork City
Co. Cork
T12 CCN3 Ireland

| | | | |
|---|---|---|---|
| **Project Code:** | -- | **Scale @ A0:** | 1:100 |
| **Project Lead:** | CK | **Date Printed:** | 17-01-2025 |
| **Drawn By:** | AR | **Current Rev.:** | A3-C01 |
| **Job No.:** | 23060 | **Status:** | A3 |
| **Purpose:** | Planning | | |

**Project:** Mixed Use Development
**Location:** Carrigaline Road/Churchyard Lane, Douglas, Cork
**Client:** Barry's Field Ltd.

**Drawing Title:** Blocks 1, 2 & 3 - Proposed Level 03 Plan
**Drawing No.:** 23060-OMP-ZZ-03-DR-A-1003

Source File: - 23060-OMP-ZZ-03-DR-A-1003.DWG