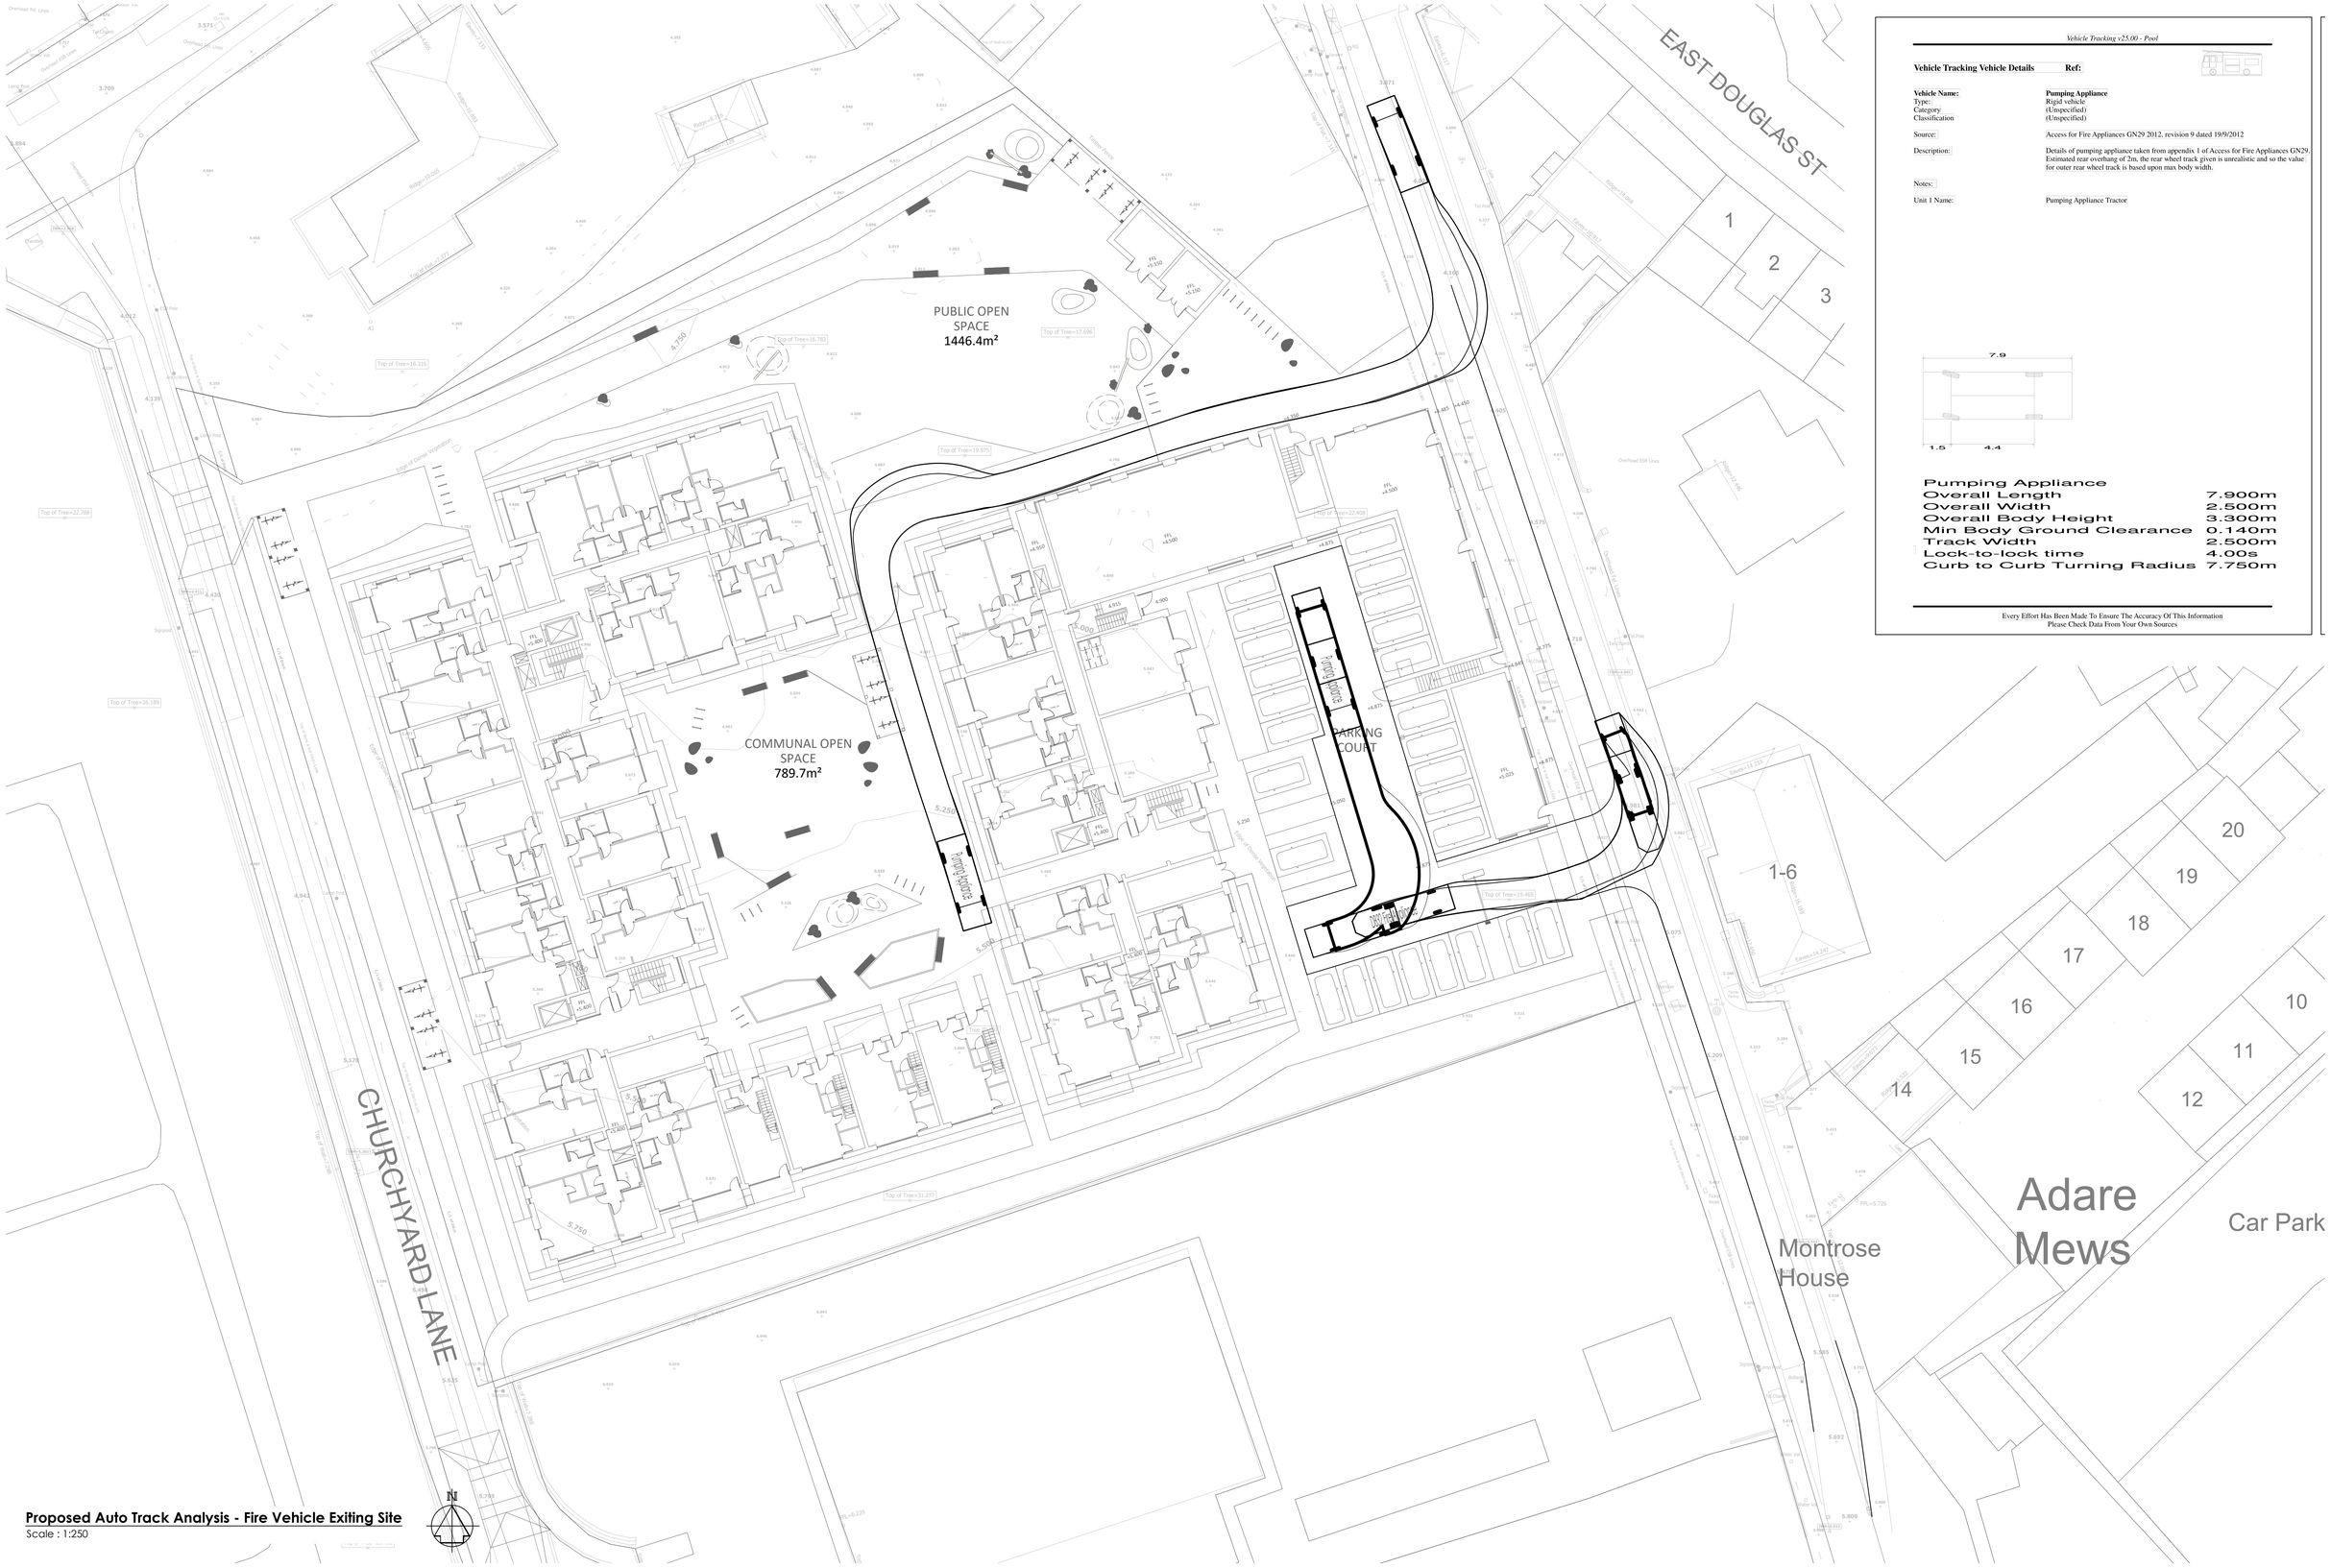

Vehicle Tracking v25.00 - Pool

Vehicle Tracking Vehicle Details **Ref:**

Vehicle Name:	**Pumping Appliance**
Type:	Rigid vehicle
Category	(Unspecified)
Classification	(Unspecified)
Source:	Access for Fire Appliances GN29 2012, revision 9 dated 19/9/2012
Description:	Details of pumping appliance taken from appendix 1 of Access for Fire Appliances GN29. Estimated rear overhang of 2m, the rear wheel track given is unrealistic and so the value for outer rear wheel track is based upon max body width.
Notes:	
Unit 1 Name:	Pumping Appliance Tractor

Pumping Appliance	
Overall Length	7.900m
Overall Width	2.500m
Overall Body Height	3.300m
Min Body Ground Clearance	0.140m
Track Width	2.500m
Lock-to-lock time	4.00s
Curb to Curb Turning Radius	7.750m

Every Effort Has Been Made To Ensure The Accuracy Of This Information
Please Check Data From Your Own Sources

Proposed Auto Track Analysis - Fire Vehicle Exiting Site
Scale : 1:250

DOSA
DENIS O'SULLIVAN & ASSOCIATES
CONSULTING ENGINEERS

Joyce House
Barrack Square
Ballincollig
Cork
P31 KP84

021 4871781
info@dosa.ie
www.dosa.ie

© THIS DRAWING IS COPYRIGHT. NO PART OF THIS DOCUMENT MAY BE RE-PRODUCED OR TRANSMITTED IN ANY FORM OR STORED IN ANY RETRIEVAL SYSTEM OF ANY NATURE WITHOUT THE WRITTEN PERMISSION OF THE ENGINEER AS COPYRIGHT HOLDER EXCEPT AS AGREED FOR USE ON THE PROJECT FOR WHICH THE DOCUMENT WAS ORIGINALLY ISSUED.

REV.	DRAWN	CHKD	APPRVD	DATE	DETAILS
D	G.S.	B.O'S	B.O'S	10.01.25	Issued for Planning
C	S.B.	B.O'S.	B.O'S.	20.12.24	Revised & Reissued for information
B	S.B.	B.O'S.	B.O'S.	20.11.24	Revised & Reissued for information
A	S.B.	B.O'S.	B.O'S.	04.10.24	Issued for information

CLIENT: Barrys Field Ltd.

PROJECT: Barry's Field, Douglas, Cork

DRAWING TITLE: Proposed Auto Track Analysis - Fire Vehicle - Exit

SHEET: A1

SCALE: 1 : 250

PROJECT NO. 7114 _ DRAWING NO. 0013 _ STATUS/ISSUE D