
DO NOT SCALE DRAWING

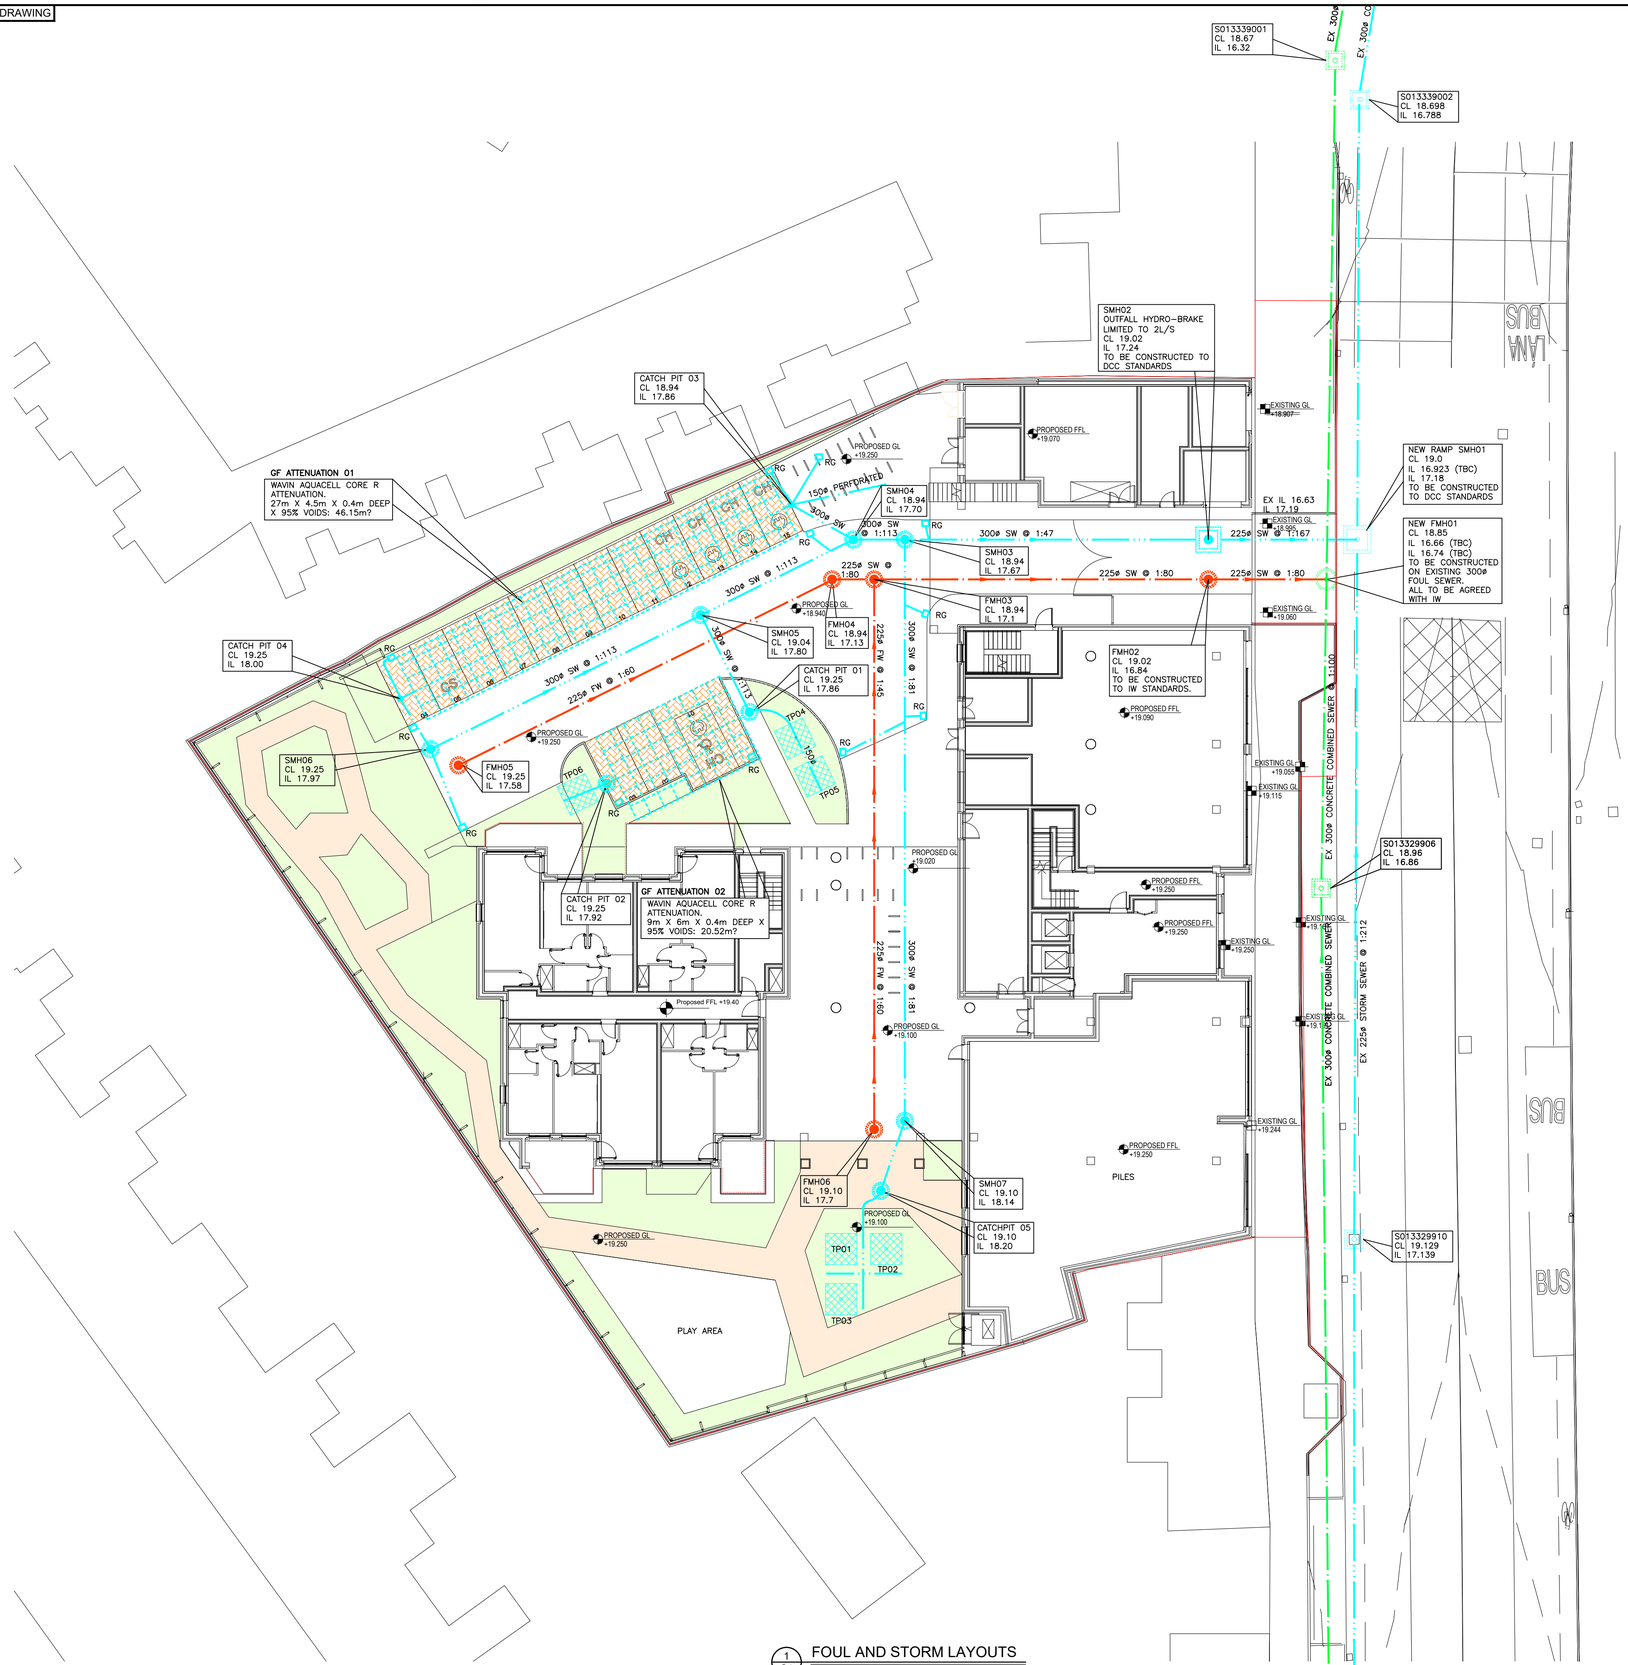

1 / C1 FOUL AND STORM LAYOUTS
SCALE 1:200

PERMEABLE ASPHALT	310m²
PERMEABLE PARKING	211m²
PERMEABLE GRAVEL PATH	246m²
SOFT LANDSCAPING	487m²

FOUL WATER (ALL FW PIPEWORK TO BE SN8) — MH
SURFACE WATER — MH
COMBINED WATER — MH
BOUNDARY LINE
SuDS TREE PIT 2mx2mx1.0Dp x 20% 0.8m3 STORAGE — TP01
UNDERGROUND ATTENUATION

N

Rev	Revision details	By	Date
P03	ISSUED FOR STAGE 3	POS	XX.XX.XX
P02	ISSUED TO I.W. FOR STATEMENT OF DESIGN ACCEPTANCE	POS	19.08.24
P01	ISSUED FOR STAGE 2 PLANNING	MW	02.08.24

Drawn by:	RJ	For discussion	
Design by:	MW	For tender	
Checkd by:	AS	For construction	

JJ Campbell & Associates
Consulting Civil & Structural Engineers
+353 (1) 298 0538
info@jjc.ie
F1 Nutgrove Office Park, Rathfarnham, Dublin 14, Ireland, D14A895.
www.jjc.ie

QUALITY ISO 9001:2015 NSAI Certified
IQNet INTERNATIONAL CERTIFICATION NETWORK
MEMBER OF ACEI

Client
THE IVEAGH TRUST

Architect
C+W O'BRIEN

Project Name
43 - 50 DOLPHINS BARN STREET
DUBLIN 8

Drawing Title
PROPOSED SITE PLAN
FOUL AND STORM DRAINAGE

Original Drawing Size : A1
Scale : SEE DRAWING
Copyright © JJ Campbell & Assoc

Project No.	Drawing No.
2301-10	C1