
DO NOT SCALE DRAWING

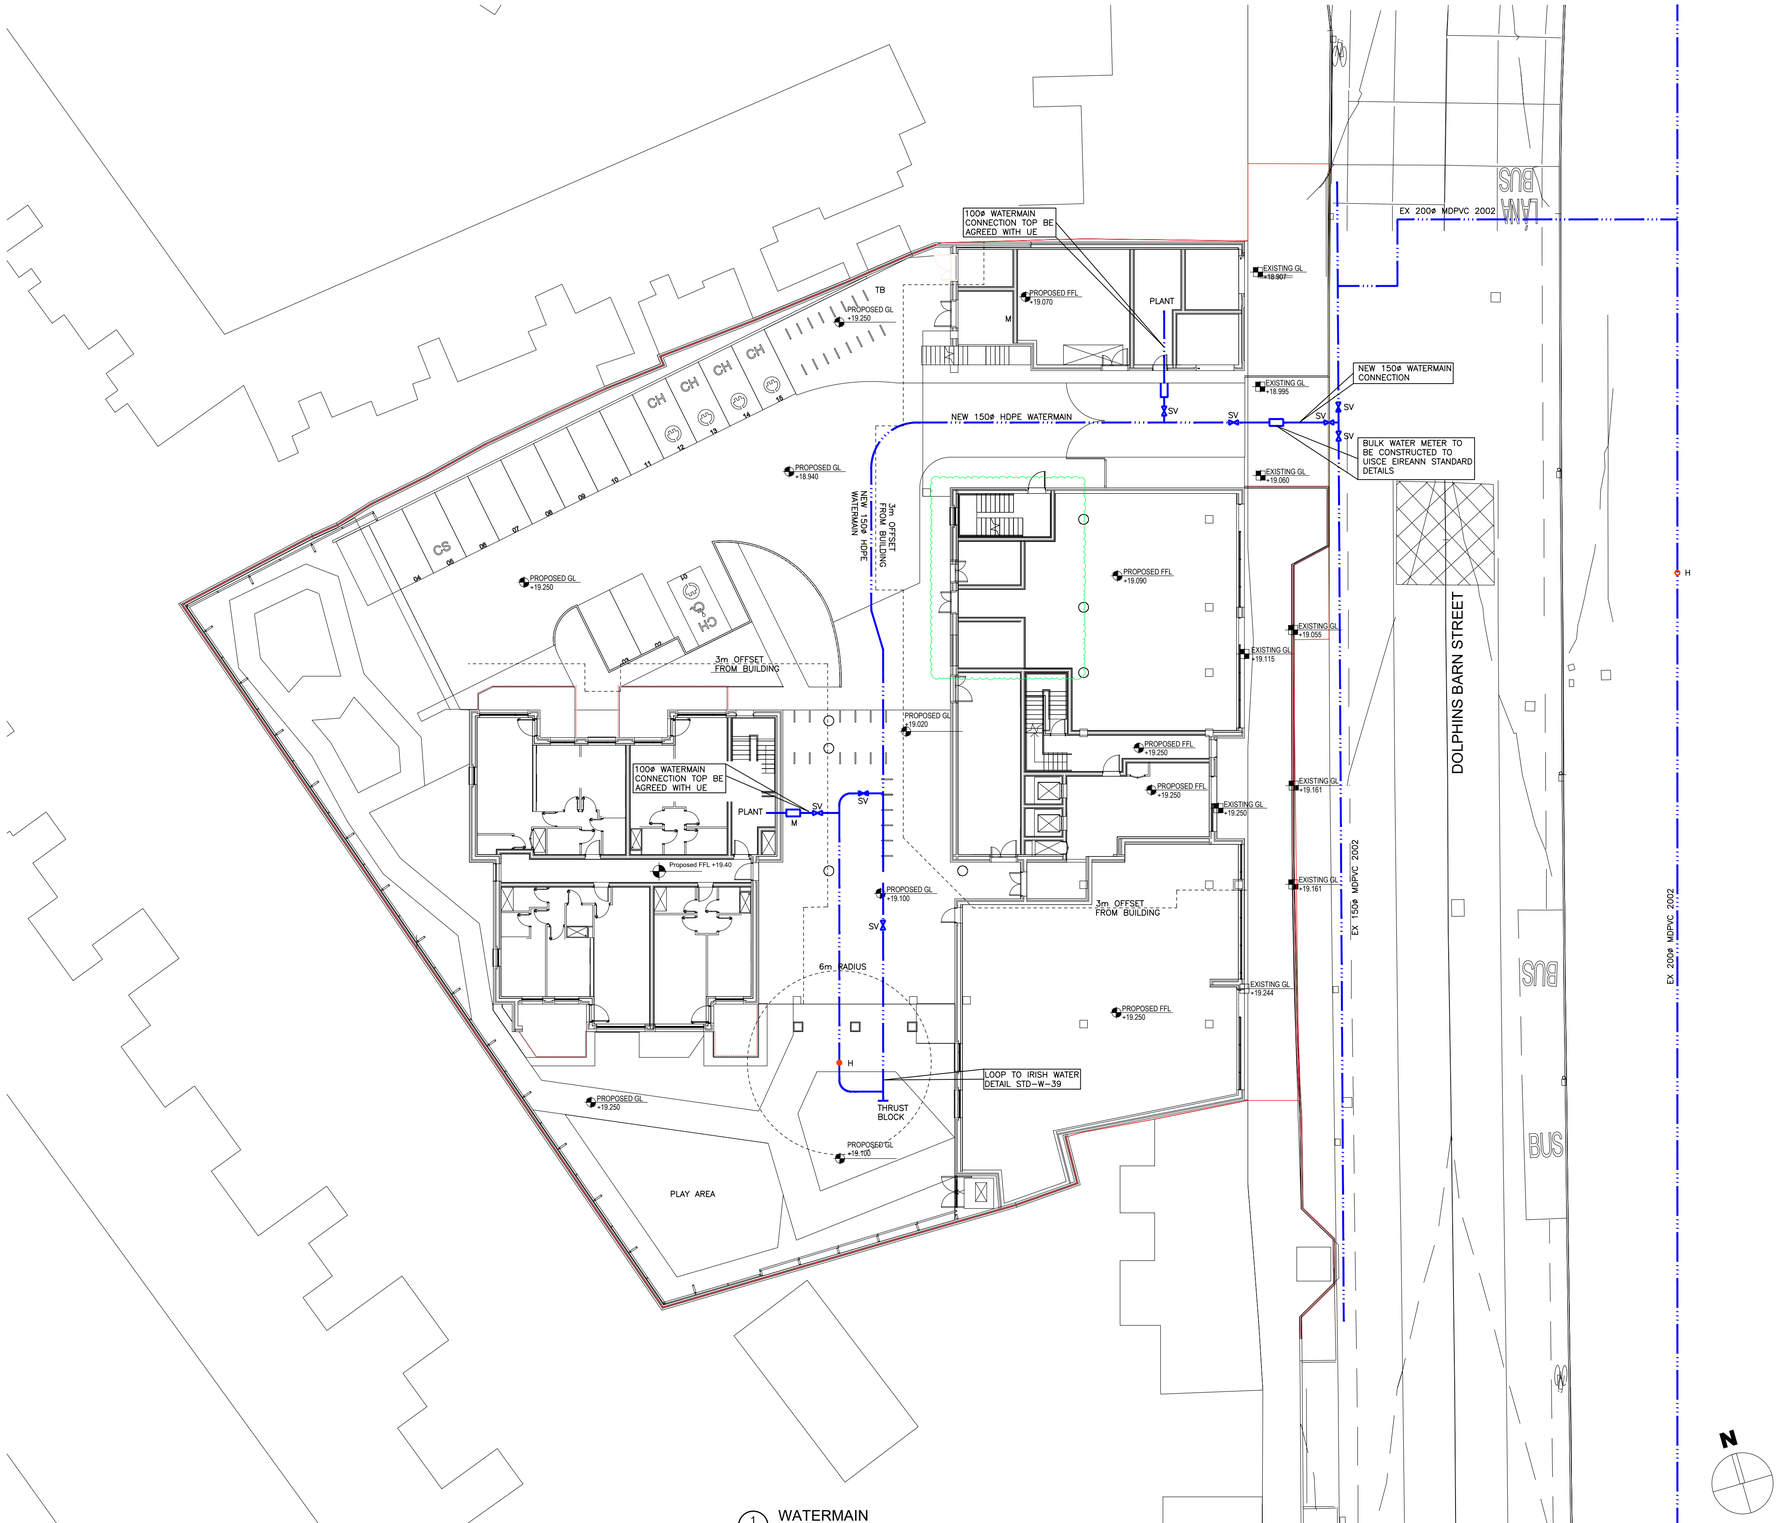

1 C2 WATERMAIN
SCALE 1:200

P03	ISSUED FOR STAGE 3	POS	XX.XX.XX
P03	LOOP MODIFIED	MW	04.09.24
P02	ISSUED TO I.W. FOR STATEMENT OF DESIGN ACCEPTANCE	POS	19.08.24
P01	ISSUED FOR STAGE 2 PLANNING	MW	02.08.24
Rev	Revision details	By	Date

Drawn by: RJ	For discussion
Design by: MW	For tender
Checkd by: AS	For construction

JJ Campbell and associates Consulting Engineers
QUALITY ISO 9001:2015 NSAI Certified
JJ Campbell & Associates
Consulting Civil & Structural Engineers
+353 (1) 298 0538
info@jjc.ie
F1 Nutgrove Office Park, Rathfarnham, Dublin 14, Ireland, D14AB95.
www.jjc.ie
IQNet INTERNATIONAL CERTIFICATION NETWORK
MEMBER OF ACEI

Client
THE IVEAGH TRUST

Architect
C+W O'BRIEN

Project Name
43 - 50 DOLPHINS BARN STREET
DUBLIN 8

Drawing Title
WATERMAIN

Original Drawing Size : A1
Scale : SEE DRAWING
Copyright © JJ Campbell & Assoc

Project No.	Drawing No.
2301-10	C2