

DO NOT SCALE DRAWING

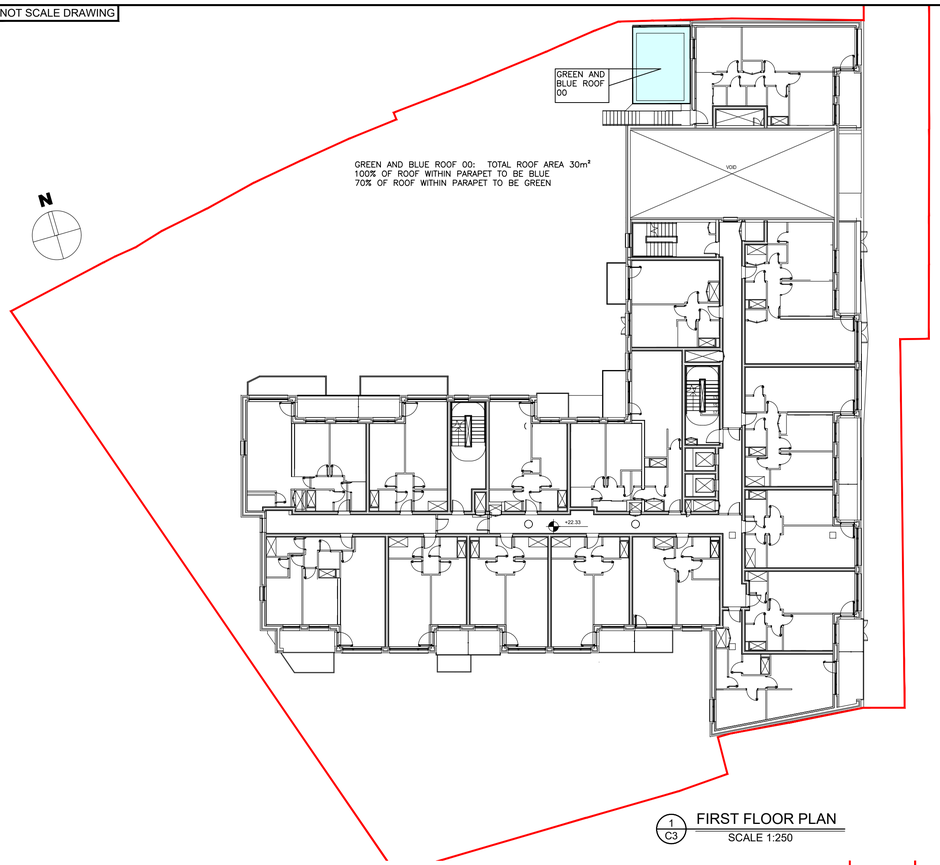

1/C3 FIRST FLOOR PLAN
SCALE 1:250

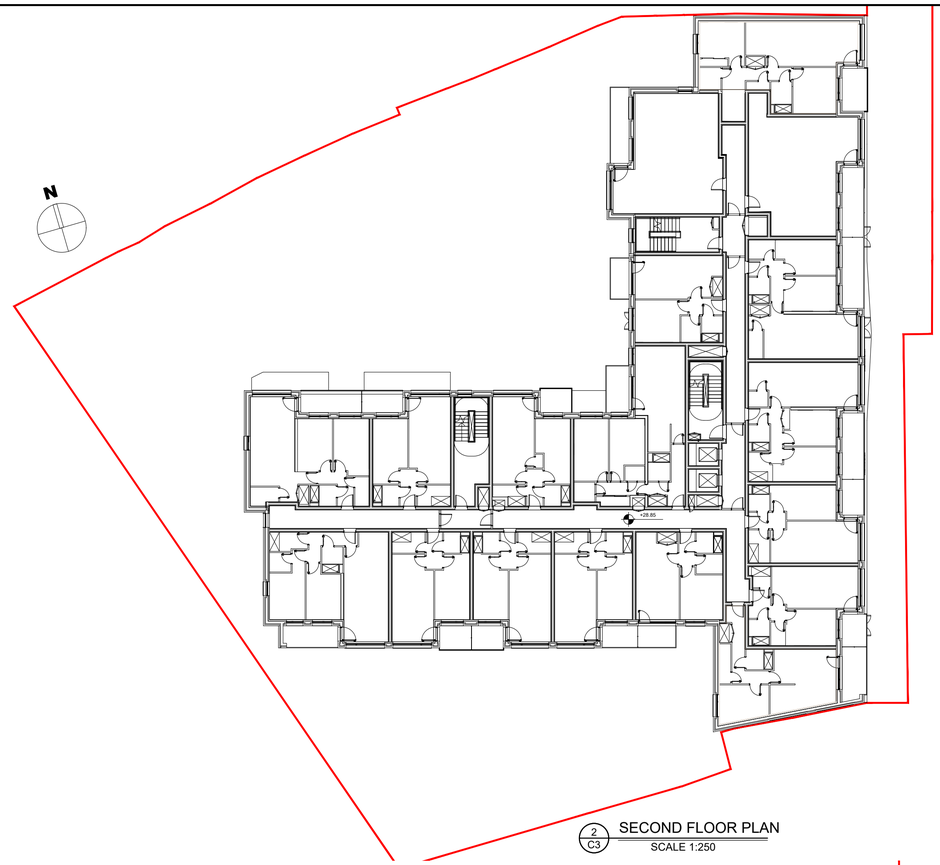


2/C3 SECOND FLOOR PLAN
SCALE 1:250

INDICATES GREEN AND BLUE ROOF



3/C3 THIRD FLOOR PLAN
SCALE 1:250

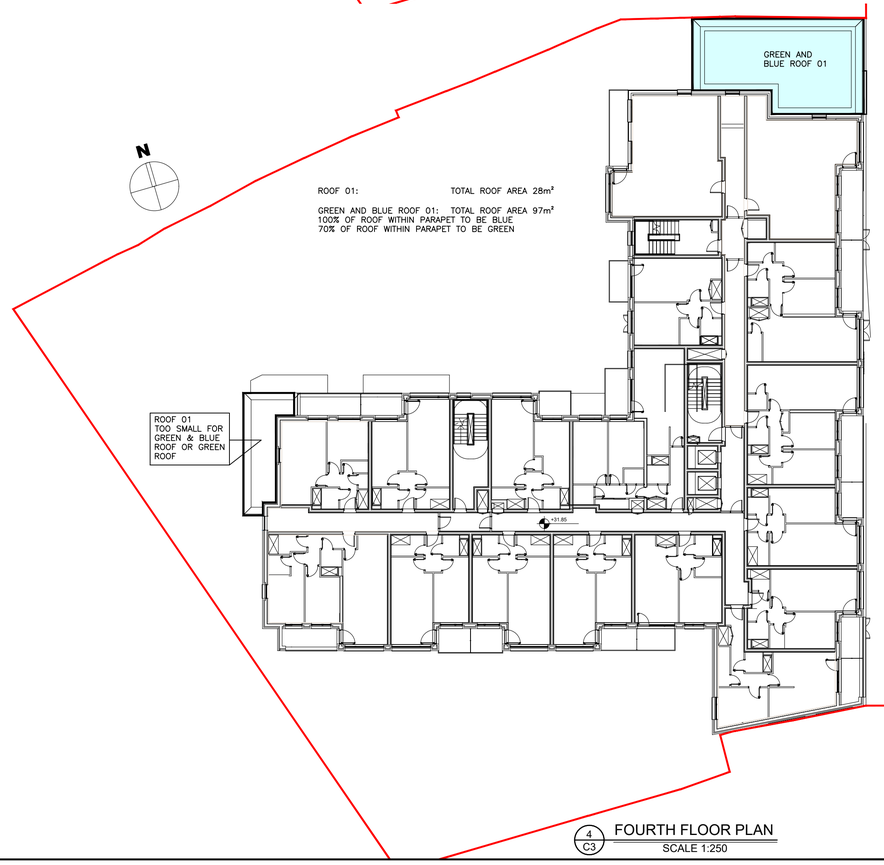

4/C3 FOURTH FLOOR PLAN
SCALE 1:250

P02	ISSUED FOR STAGE 3	POS	XX.XX.XX
P01	ISSUED FOR STAGE 2 PLANNING	MW	02.08.24
Rev	Revision details	By	Date

Drawn by:	RJ	For discussion	
Design by:	MW	For tender	
Checkd by:	AS	For construction	

JJ Campbell and associates Consulting Engineers
QUALITY ISO 9001:2015 NSAI Certified
IQNet INTERNATIONAL CERTIFICATION NETWORK
MEMBER OF ACEI

JJ Campbell & Associates
Consulting Civil & Structural Engineers
+353 (1) 298 0538
info@jjc.ie
F1 Nutgrove Office Park, Rathfarnham, Dublin 14, Ireland, D14AB95.
www.jjc.ie

Client
THE IVEAGH TRUST

Architect
C+W O'BRIEN

Project Name
43 - 50 DOLPHINS BARN STREET DUBLIN 8

Drawing Title
FIRST SECOND THIRD FOURTH FLOOR PLANS

Original Drawing Size :	A1
Scale :	SEE DRAWING

Copyright © JJ Campbell & Assoc

Project No.	Drawing No.
2301-10	C3