

DO NOT SCALE DRAWING

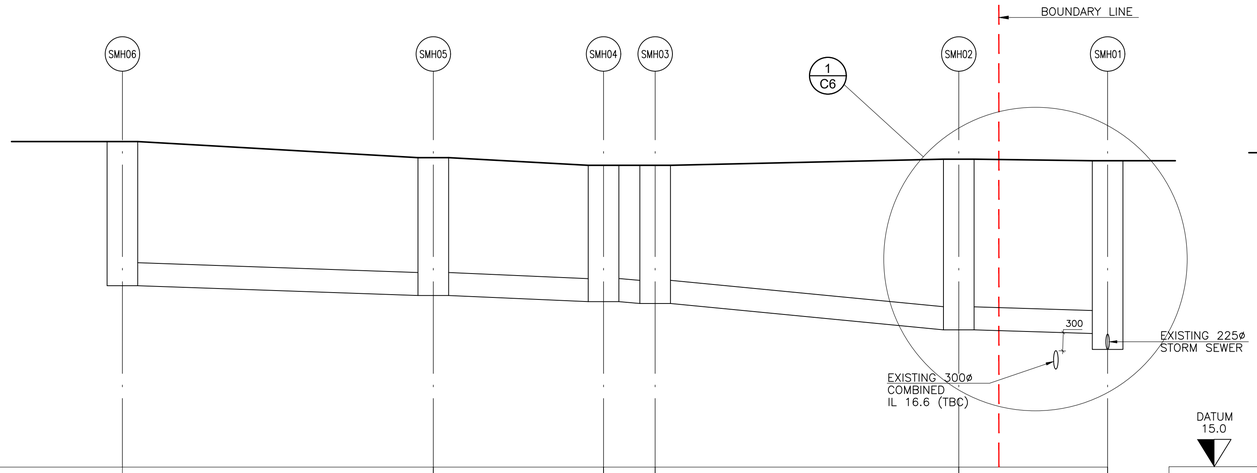


DATUM 15.0

| | | | | | | |
|---|---|---|---|---|---|---|
| COVER LEVEL (m) | 19.25 | 19.04 | 18.94 | 18.94 | 19.02 | 19.00 |
| INVERT LEVEL (m) | 17.97 | 17.80 | 17.70 | 17.67 | 17.24 | 17.18 / 16.92 |
| EXISTING LEVEL (m) | 19.25 | 19.04 | 18.94 | 18.94 | 19.02 | 19.00 |
| CHAINAGE (m) | 0.000m | 20.30m | 31.41m | 34.78m | 54.61m | 64.32m |
| PIPE SIZE AND GRADIENT | 300ø @ 1:113 | | 300ø @ 1:113 | | 300ø @ 1:47 | 300ø @ 1:167 |

1 C7-2 **PROPOSED LONGITUDINAL SECTION THROUGH S.W.**
SCALE 1:200H 1:50V

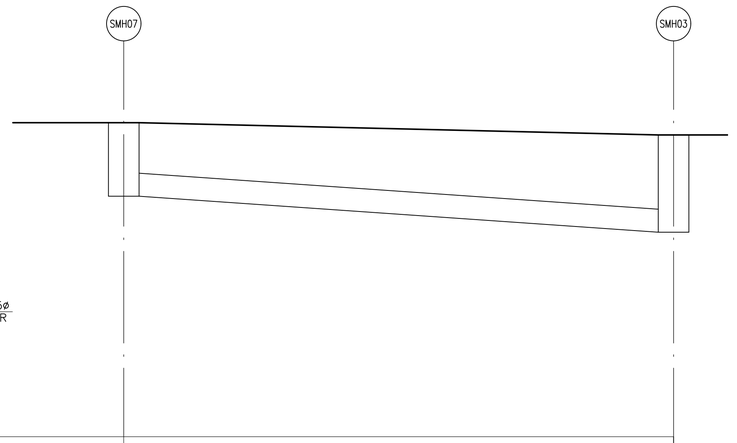


DATUM 15.0

| | | |
|---|---|---|
| COVER LEVEL (m) | 19.10 | 18.94 |
| INVERT LEVEL (m) | 18.14 | 17.67 |
| EXISTING LEVEL (m) | 19.10 | 18.94 |
| CHAINAGE (m) | 0.000m | 35.90m |
| PIPE SIZE AND GRADIENT | 300ø @ 1:81 | |

2 C7-2 **PROPOSED LONGITUDINAL SECTION THROUGH S.W.**
SCALE 1:200H 1:50V

| | | | |
|---|---|---|---|
| P02 | ISSUED FOR STAGE 3 | POS | XX.XX.XX |
| P01 | ISSUED TO I.W. FOR STATEMENT OF DESIGN ACCEPTANCE | POS | 19.08.24 |
| Rev | Revision details | By | Date |

| | | | |
|---|---|---|---|
| Drawn by: | POS | For discussion | |
| Design by: | MW | For tender | |
| Checkd by: | MW | For construction | |


JJ Campbell & Associates
Consulting Civil & Structural Engineers
t +353 (1) 298 0538
e info@jjc.ie
F1 Nutgrove Office Park, Rathfarnham, Dublin 14, Ireland, D14X893.
www.jjc.ie


QUALITY ISO 9001:2015 NSAI Certified

IQNet INTERNATIONAL CERTIFICATION NETWORK

MEMBER OF ACEI

Client
THE IVEAGH TRUST

Architect
C+W O'BRIEN

Project Name
43 - 50 DOLPHINS BARN STREET
DUBLIN 8

Drawing Title
LONGITUDINAL SECTIONS
THROUGH STORM WATER

Original Drawing Size : A1
Scale : SEE DRAWING

Copyright © JJ Campbell & Assoc

| Project No. | Drawing No. |
|---|---|
| 2301-10 | C7-2 |