
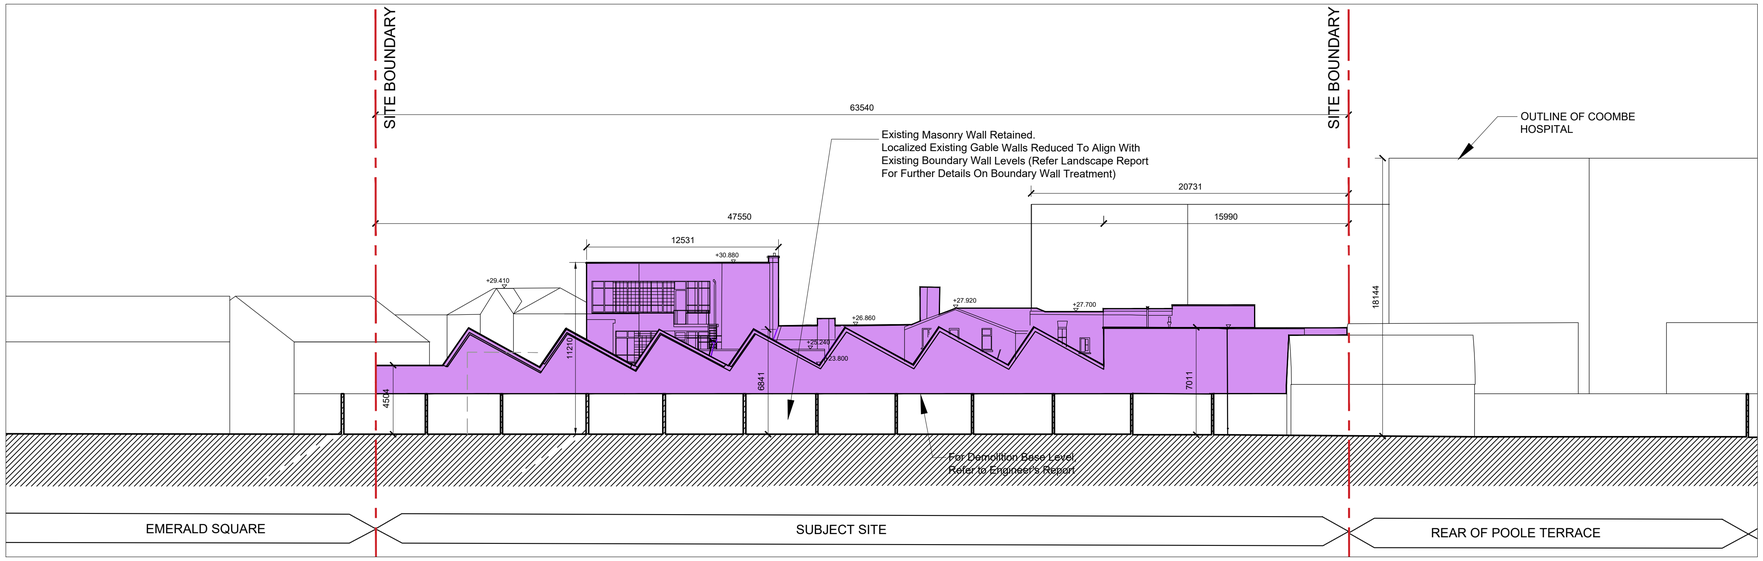



03 Existing West Demolition Elevation

SCALE 1:200

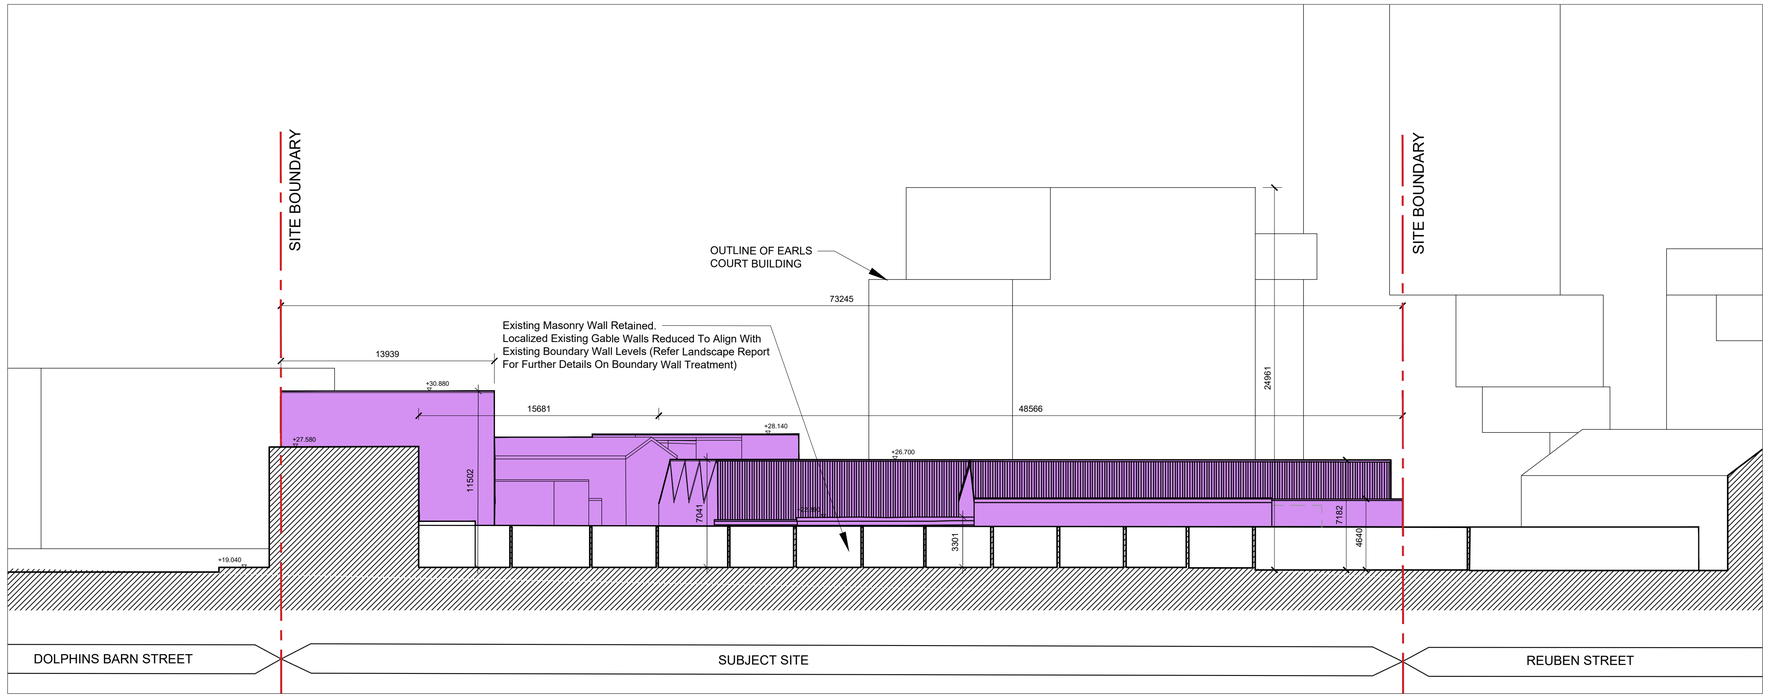

04 Existing North Demolition Elevation

SCALE 1:200

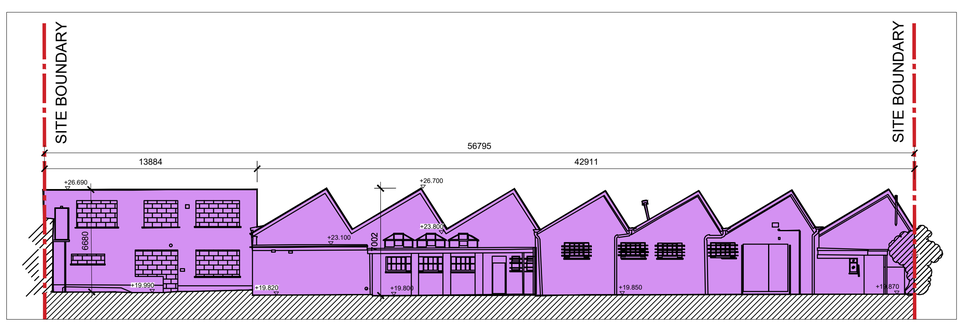

06 Existing East Demolition
Internal Elevation

SCALE 1:200

The copyright of this drawing is vested with Corstorphine & Wright Ltd and must not be copied or reproduced without the consent of the company.


Figured dimensions only to be taken from this drawing. DO NOT SCALE. All contractors must visit the site and be responsible for checking all setting out dimensions and notifying the architect of any discrepancies prior to any manufacture or construction work.

NOTES:

Metres 0 2m 4m 6m 8m 10m

Centimetres 0 1cm 2cm 3cm 4cm 5cm

SCALE 1:200

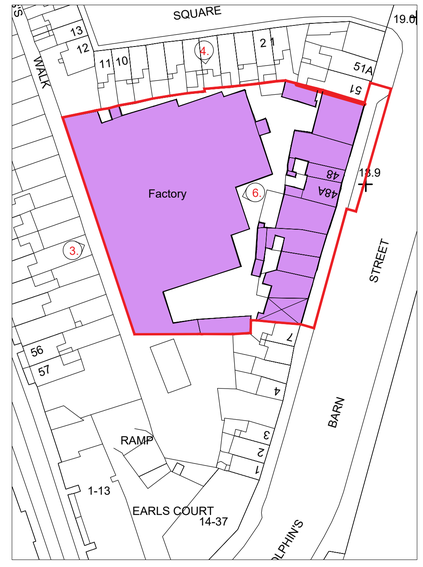

KEY PLAN

Site Boundary

Existing Building -
To Be Demolished:
3,243.5 sqm.

Rev	Date	Initial	Notes	Chk
P02	Feb/2025		LRD Stage 3 Submission	RE
P01	26/07/2024		LRD Stage 2 Submission	AM

PLANNING

Client
The Iveagh Trust

Project
43-50 Dolphins Barn St.
Dublin 8

Drawing Title
Existing Demolition Elevations
Sheet 2

Drawn	Checked	Paper Size	Scale	Date
BC	RE	A1	1:200	FEB 2025

Project No.	Drawing No.	Revision
PE23056	2232	P02

Drawing BIM Name:
PE23056-CWO-ZZ-ZZ-DR-A-2232

Status
A1 - Authorized and accepted for Planning Stage

C+W O'BRIEN
ARCHITECTS
No.1 Sarsfield Quay, Dublin 7, D07 R9FH
t: 01 518 0170 e:admin@cwoarchitects.ie
Dublin I London I Warwick I Manchester
www.cwoarchitects.ie