
THE COPYRIGHT OF THIS DRAWING IS VESTED WITH CW O'BRIEN ARCHITECTS LIMITED AND MUST NOT BE COPIED OR REPRODUCED WITHOUT THE CONSENT OF THE COMPANY.

FIGURED DIMENSIONS ONLY TO BE TAKEN FROM THIS DRAWING. DO NOT SCALE.

ALL CONTRACTORS MUST VISIT THE SITE AND BE RESPONSIBLE FOR CHECKING ALL SETTING OUT DIMENSIONS AND NOTIFYING THE ARCHITECT OF ANY DISCREPANCIES PRIOR TO ANY MANUFACTURE OR CONSTRUCTION WORK.

NOTES:

DESIGN INTENT DRAWING

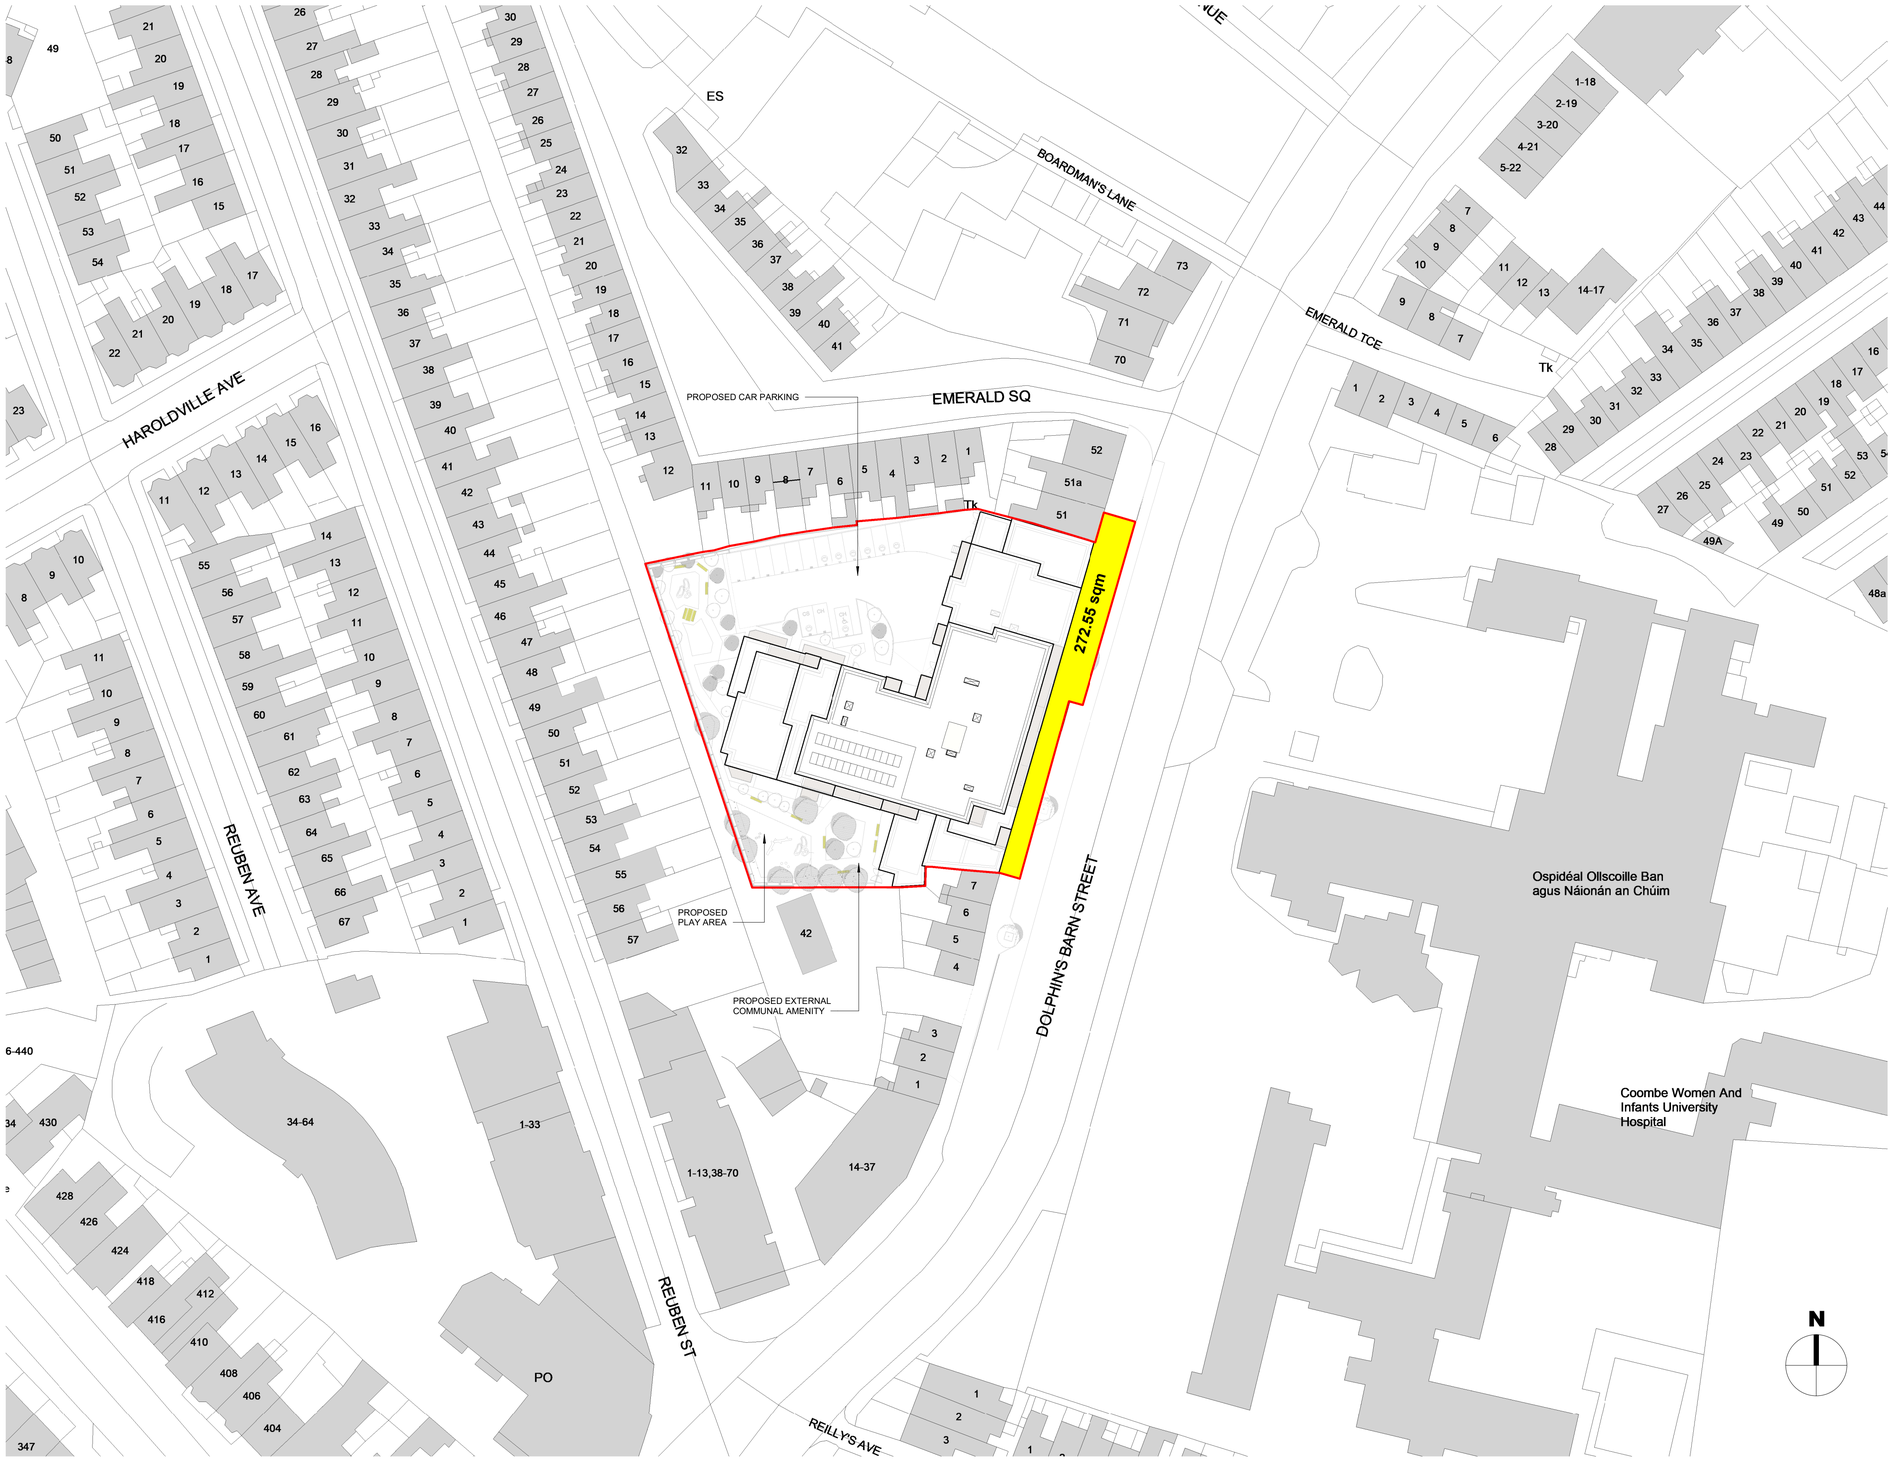

1 TAKING IN CHARGE PLAN

1 : 500

GENERAL LEGEND

- APPLICATION SITE BOUNDARY SHOWN IN RED (0.358 HEC, 0.88 ACRES)
- TAKING IN CHARGE AREA (270.55 sqm)

Rev	Date	Description	Issued By
P01	February 2025	LDR Stage 3- Planning Application	LJ

Project Stage

PLANNING

Client:

The Iveagh Trust

Project:

43-50 Dolphins Barn St, Dublin 8
Dolphins Barn St, Dublin 8

Drawing Title:

TAKING IN CHARGE PLAN

Drawn	Checked	Paper Size	Scale	Date
LJ	RE	A1	As indicated	Feb 2025

Project No.	Drawing No.	Classification	Revision
PE23056	0111	-	P01

File Name

PE23056-CWO-ZZ-ZZZ-DR-A-0111

Purpose Code

A1 - Authorized & Accepted for Planning Stage

Acceptance Code

S - Issued

C+W O'BRIEN ARCHITECTS

No.1 Sarsfield Quay, Dublin 7, D07 R9FH
t: 01 518 0170 e: admin@cwoarchitects.ie
Dublin I Cork I Galway I London I UK & Europe +
www.cwoarchitects.ie

Please consider the environment before printing this sheet