A0



Section A

Scale 1:100

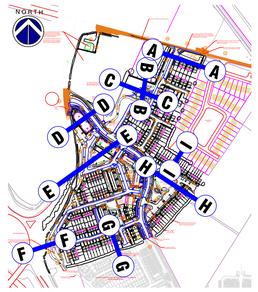

Key Plan

NTS

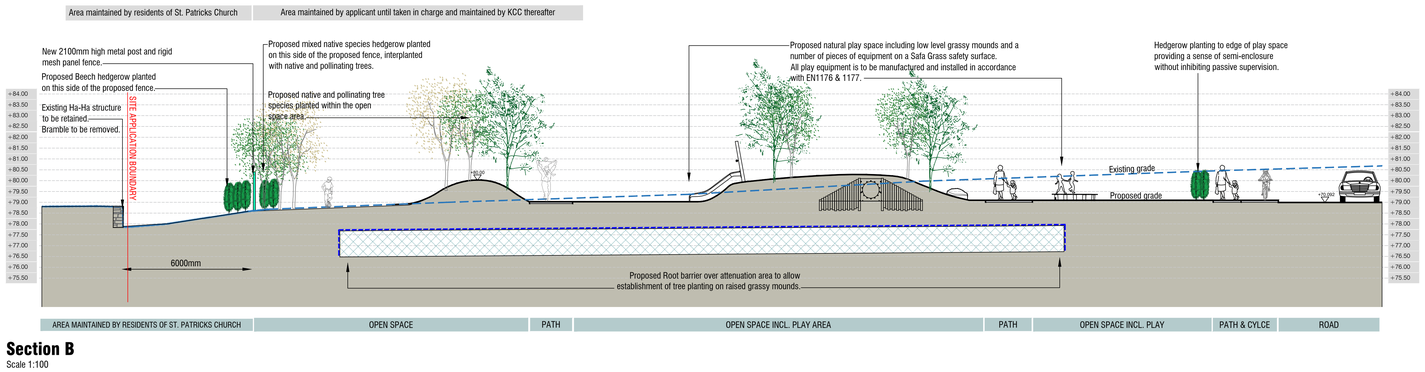

Section B

Scale 1:100

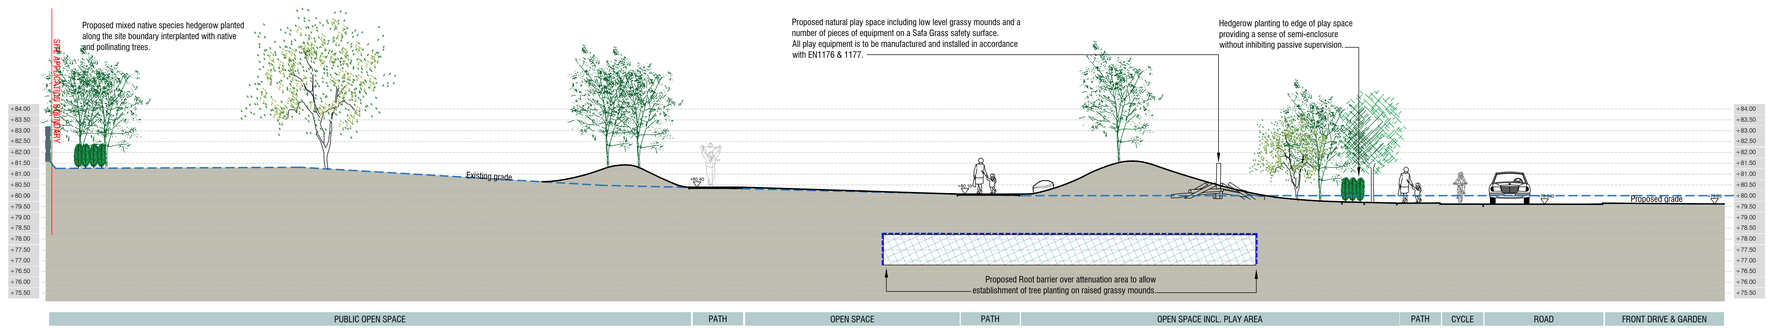

Section C

Scale 1:100

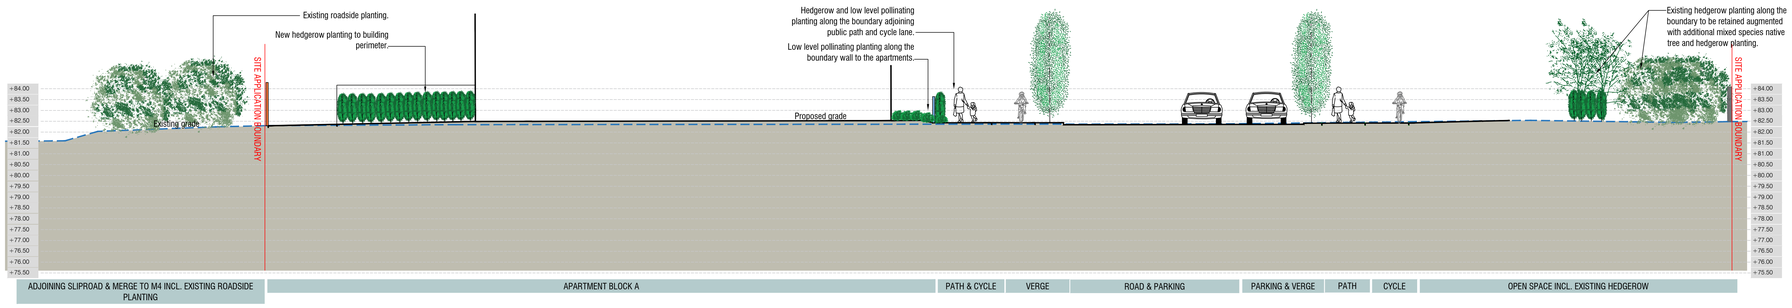

Section D

Scale 1:100

				By	

Site to south and east of the R148 and abutting the M4 Junction 8 roundabout, Boycetown, Kilcock, Co. Kildare.

LANDSCAPE SECTIONS

Landmark Design & Consultancy Ltd.
BALLINAFAGH PROSPEROUS NAAS CO.KILDARE
M: 086 851 9290
E: info@landmarkdesigns.ie

Designed:	GWEN TIERNEY Landscape Architect.	Status:	PLANNING	Scale:	1:500	Drawn: GT	Drawing No: 05	Rev:

Date: 29.08.2022 Job No: P686