A0

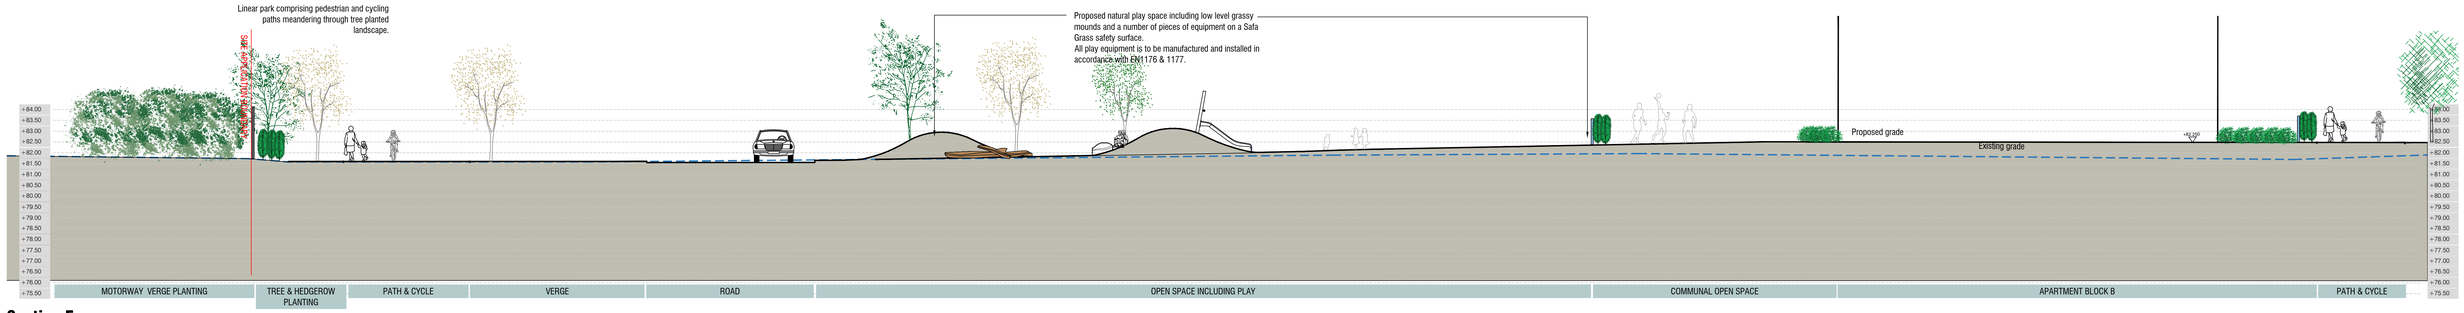

Section E

Scale 1:100

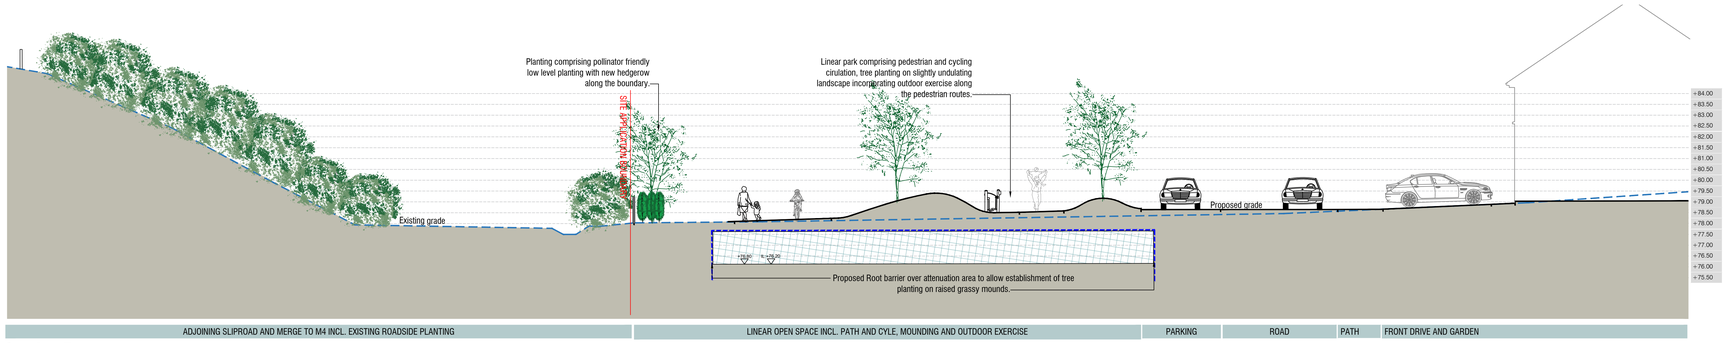

Section F

Scale 1:100



Key Plan

NTS

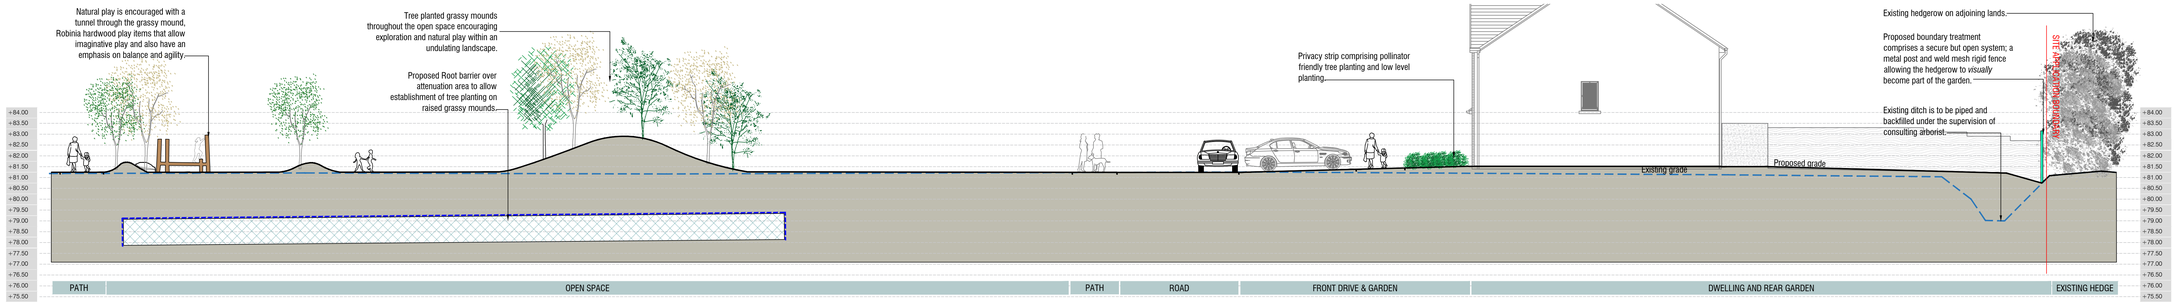

Section H

Scale 1:100

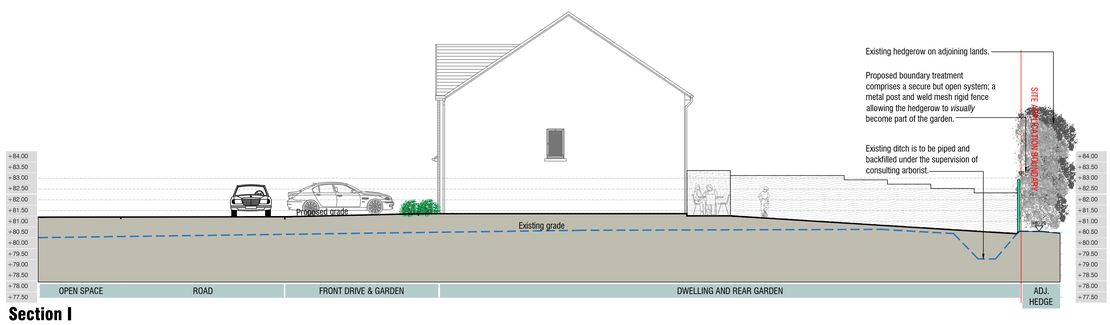

Section I

Scale 1:100

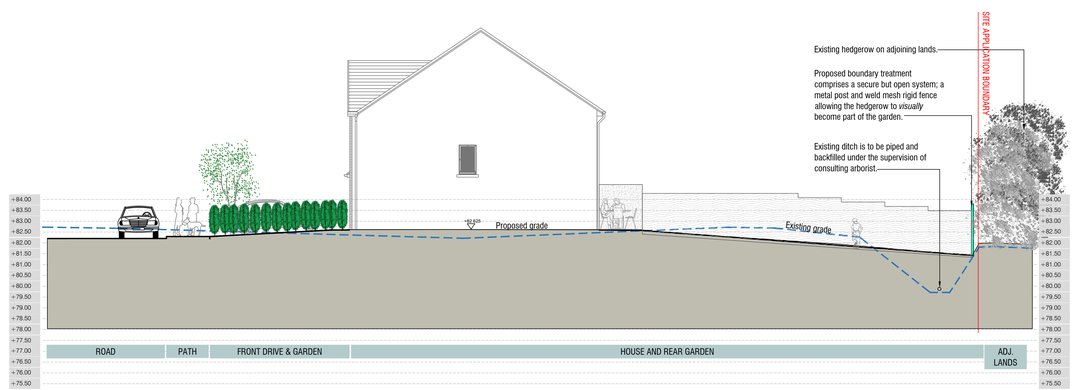

Section G

Scale 1:100

		By		
			Project	Site to south and east of the R148 and abutting the M4 Junction 8 roundabout, Boycetown, Kilcock, Co. Kildare.
			Title	LANDSCAPE SECTIONS

Landmark Design & Consultancy Ltd. — BALLINAFAGH PROSPEROUS NAAS CO.KILDARE — M: 086 851 9195 E: info@landmarkdesigns.ie

Designed:	GWEN TIERNEY Landscape Architect.	Status:	PLANNING	Date:	29.06.2022	Job No.	P686	Drawing No.	06	Rev.	
				Scale:	1:500	Drawn:	GT				