A0

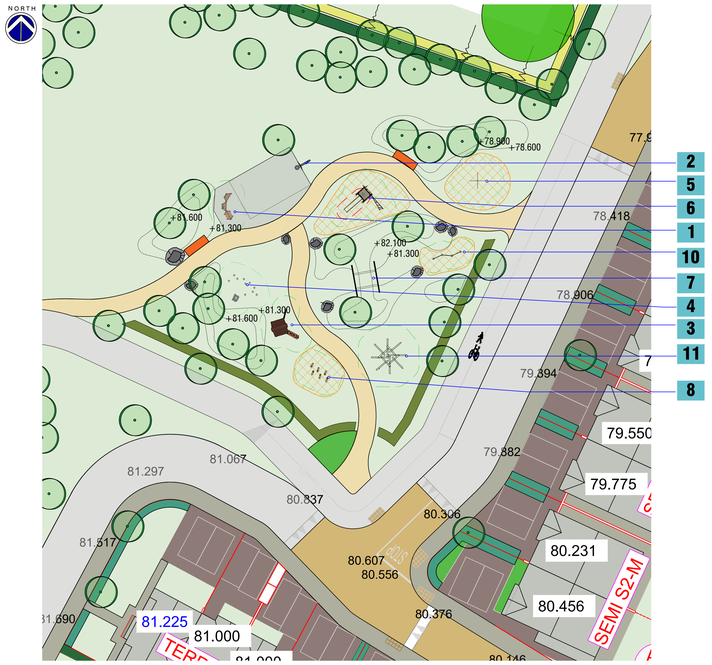

Recreation Space 1
Scale 1:250

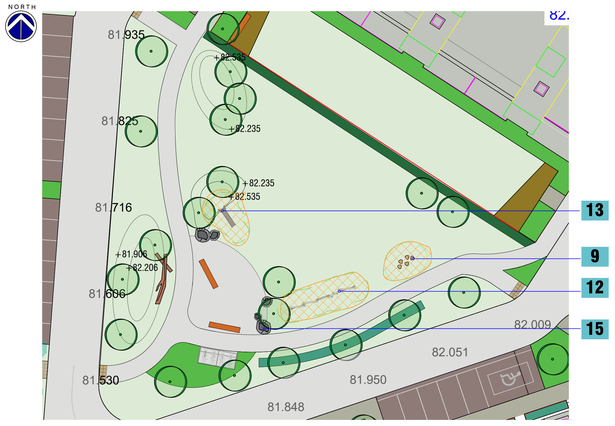

Recreation Space 2
Scale 1:250

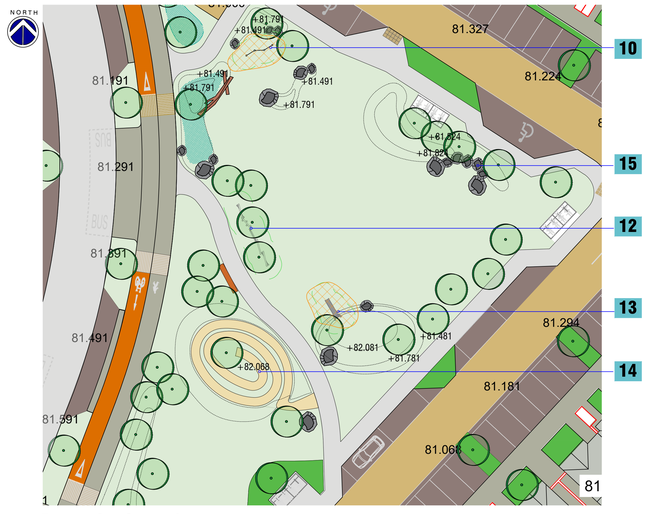

Recreation Space 3
Scale 1:250

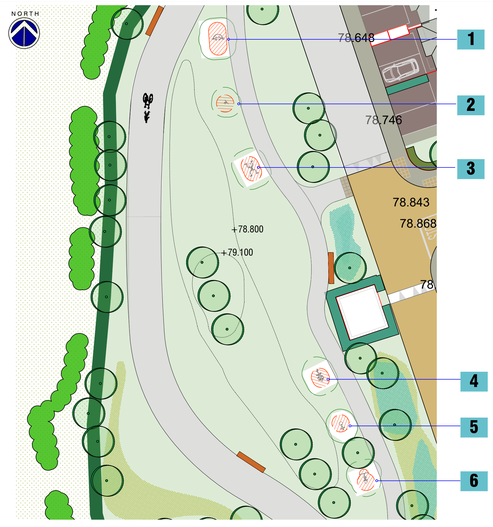

Recreation Space 4
Scale 1:250

Play Item 1
Meeting Point with Bench



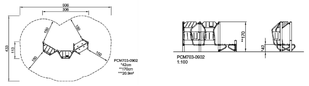

Play Item 2
Basketball Goal

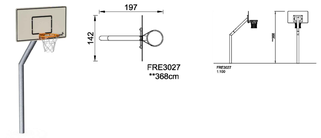

Play Item 3
THE WIZARD'S HIDEAWAY

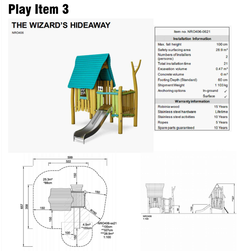

Play Item 4
Story Telling Chair and Stools



Play Item 5



Play Item 6
Scout

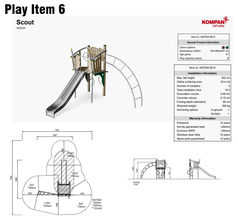

Play Item 7
Tunnel in localised mounding

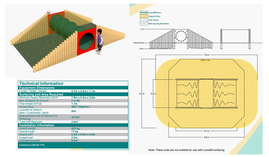

Play Item 8
Balance Plus

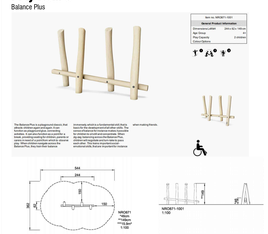

Play Item 9
Balance Posts

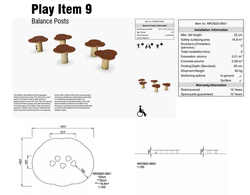

Play Item 10
Triple Somersault

Play Item 11
Crawl Pyramid

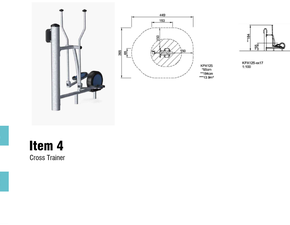

Play Item 12
Agility Trail 5

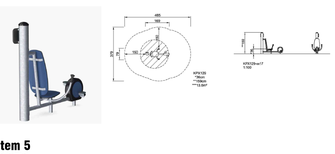

Play Item 13
Embankment Slide (wheelchair accessible)

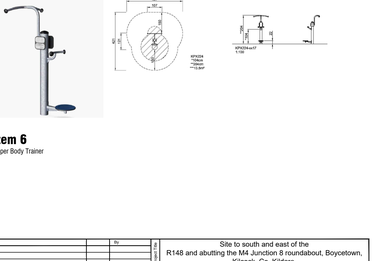

Play Item 14
Embankment with spiral path



Play Item 15
Natural Boulders set into Grassy Mounds



Play Surface
Safa Grass Safety Matting

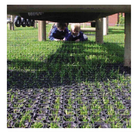

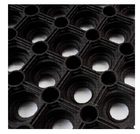

Play Equipment & Surface Treatment Conformity

All Play Equipment and Surfacing within the Play Areas, the extent of which is shown on this plan is to be issued to Kompan Ireland Ltd for design risk assessment, installation and inspection.
All play items and surfacing is to comply with EN1176 and EN1177.

Final inspection is to be carried out independantly by Play Servces Ireland Ltd (RoSPA approved inspector) prior to use by the public.



Item 1
Free Runner

Item 2
Flex Wheel

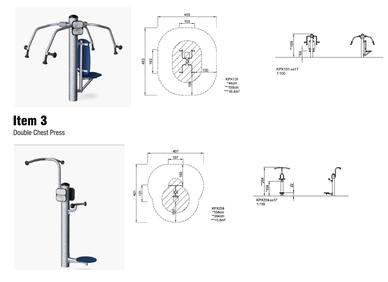

Item 3
Double Chest Press

Item 4
Cross Trainer

Item 5
Power Bike

Item 6
Upper Body Trainer

Key Plan
NTS

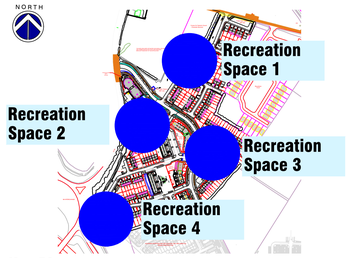

						Rev	
						Status	Site to south and east of the R148 and abutting the M4 Junction 8 roundabout, Boycetown, Kilcock, Co. Kildare.
						Title	PLAY DETAILS
Landmark Design & Consultancy Ltd. E: info@landmarkdesigns.ie M: 086 851 9295						Date	29.08.2022
Designed: GWEN TIERNEY Landscape Architect.			Status: PLANNING			Scale: 1:500	Drawn: GT

BALLINAFAGH PROSPEROUS NAAS CO.KILDARE

Job No: P686 | Drawing No: 07 | Rev: