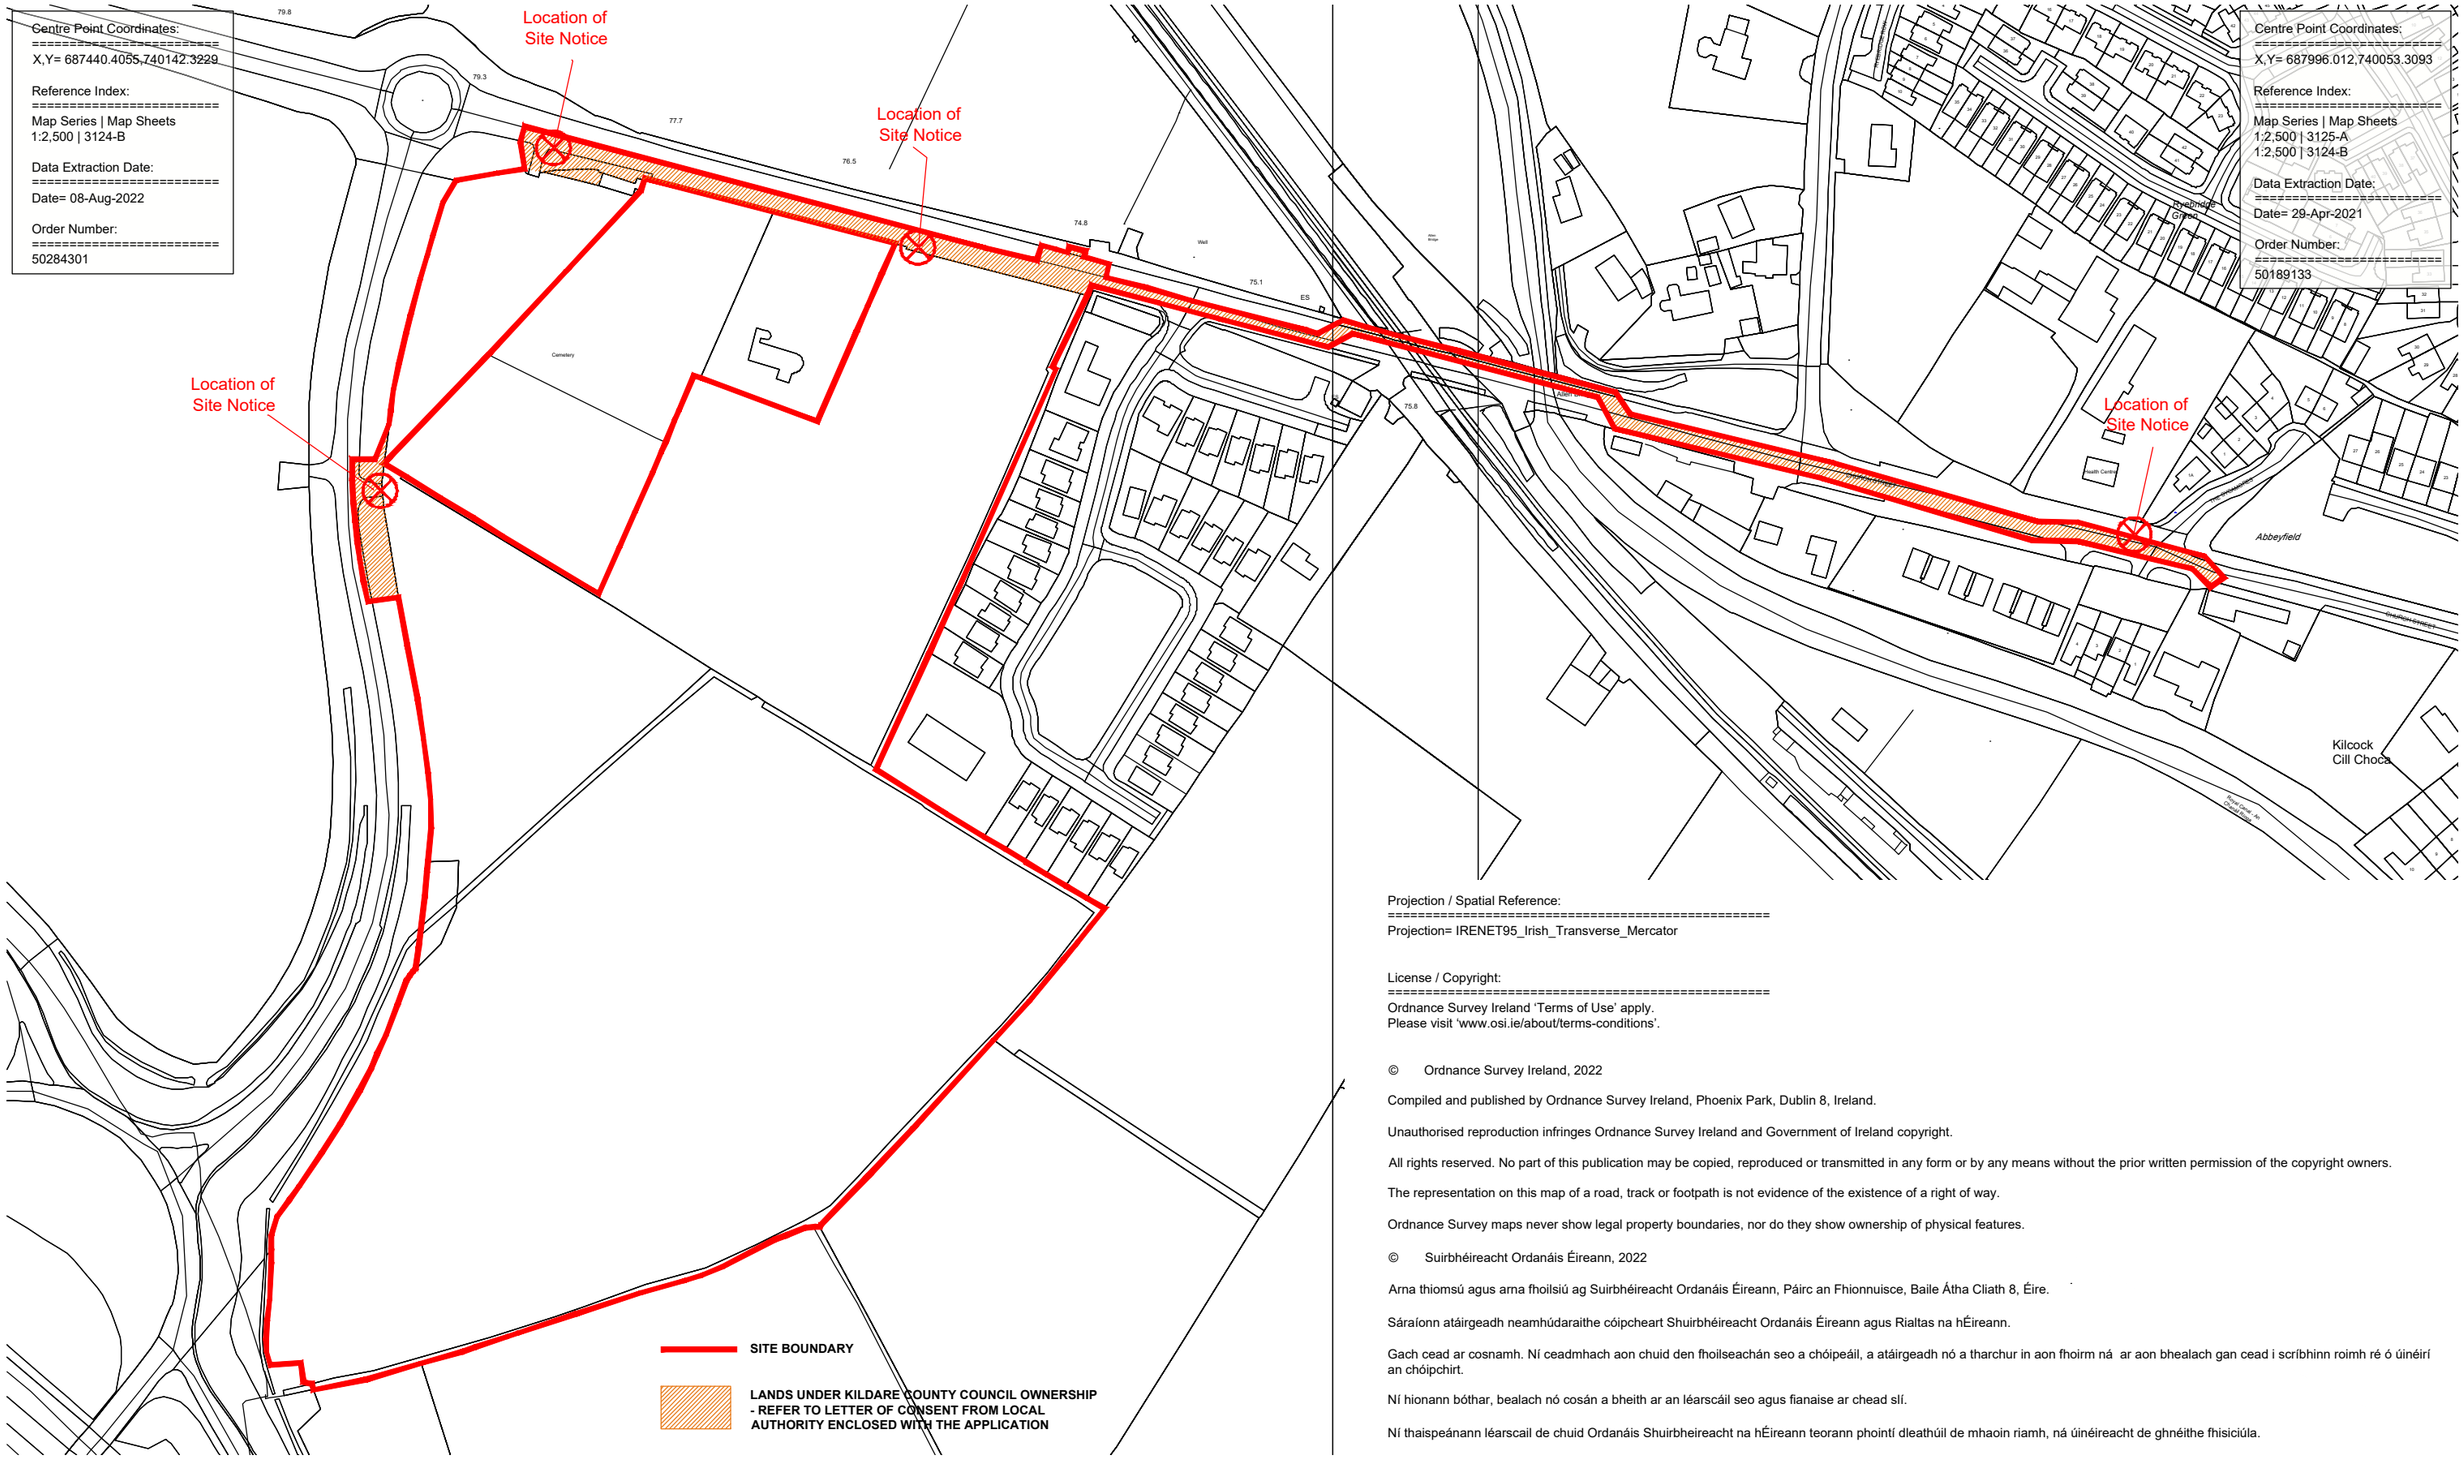

Centre Point Coordinates:
==========
X,Y= 687440.4055,740142.3229

Reference Index:
==========
Map Series | Map Sheets
1:2,500 | 3124-B

Data Extraction Date:
==========
Date= 08-Aug-2022

Order Number:
==========
50284301

Centre Point Coordinates:
==========
X,Y= 687996.012,740053.3093

Reference Index:
==========
Map Series | Map Sheets
1:2,500 | 3125-A
1:2,500 | 3124-B

Data Extraction Date:
==========
Date= 29-Apr-2021

Order Number:
==========
50189133

Projection / Spatial Reference:
==========
Projection= IRENET95_Irish_Transverse_Mercator

License / Copyright:
==========
Ordnance Survey Ireland 'Terms of Use' apply.
Please visit 'www.osi.ie/about/terms-conditions'.

© Ordnance Survey Ireland, 2022

Compiled and published by Ordnance Survey Ireland, Phoenix Park, Dublin 8, Ireland.

Unauthorised reproduction infringes Ordnance Survey Ireland and Government of Ireland copyright.

All rights reserved. No part of this publication may be copied, reproduced or transmitted in any form or by any means without the prior written permission of the copyright owners.

The representation on this map of a road, track or footpath is not evidence of the existence of a right of way.

Ordnance Survey maps never show legal property boundaries, nor do they show ownership of physical features.

© Suirbhéireacht Ordanáis Éireann, 2022

Arna thiomsú agus arna fhoilsiú ag Suirbhéireacht Ordanáis Éireann, Páirc an Fhionnuisce, Baile Átha Cliath 8, Éire.

Sáraíonn atáirgeadh neamhúdaraithe cóipcheart Shuirbhéireacht Ordanáis Éireann agus Rialtas na hÉireann.

Gach cead ar cosnamh. Ní ceadmhach aon chuid den fhoilseachán seo a chóipeáil, a atáirgeadh nó a tharchur in aon fhoirm ná ar aon bhealach gan cead i scríbhinn roimh ré ó úinéirí an chóipchirt.

Ní hionann bóthar, bealach nó cosán a bheith ar an léarscáil seo agus fianaise ar chead slí.

Ní thaispeánann léarscail de chuid Ordanáis Shuirbheireacht na hÉireann teorann phointí dleathúil de mhaoin riamh, ná úinéireacht de ghnéithe fhisiciúla.

Do not scale. Figure dimensions only. Architect to be informed of any discrepancies.
This drawing is issued for planning purposes only. Not for construction purposes.

REV	DATE	DRN	DESCRIPTION
A	05.08.22	ASG	Issued for SHD application
B	29.08.22	ASG	Minor updated (updated licence) Issued for Final Submission

N

PBA
PAUL BYRNE ARCHITECTS

©

Priory
Stillorgan Road
Blackrock
Dublin A94 X2H1

Tel: +353 1 485 3361
Tel: +353 86 2566 406

Email: info@paulbyrnearchitects.ie
Web: www.paulbyrnearchitects.ie

JOB TITLE:
Kilcock West SHD 2

CLIENT:
Teresa Monaghan

DRAWINGS:
OS Map

Scale:	Drawn:
1:2500@ A3	ASG
Date: July 2022	Checked: PB
Purpose of Issue: SHD Planning	

Job No:	Drawing No:	Revision:
22240	P001	B