

ENFIELD ROAD ELEVATION 'A'
SCALE 1:500



ENFIELD ROAD ELEVATION 'A'
SCALE 1:200

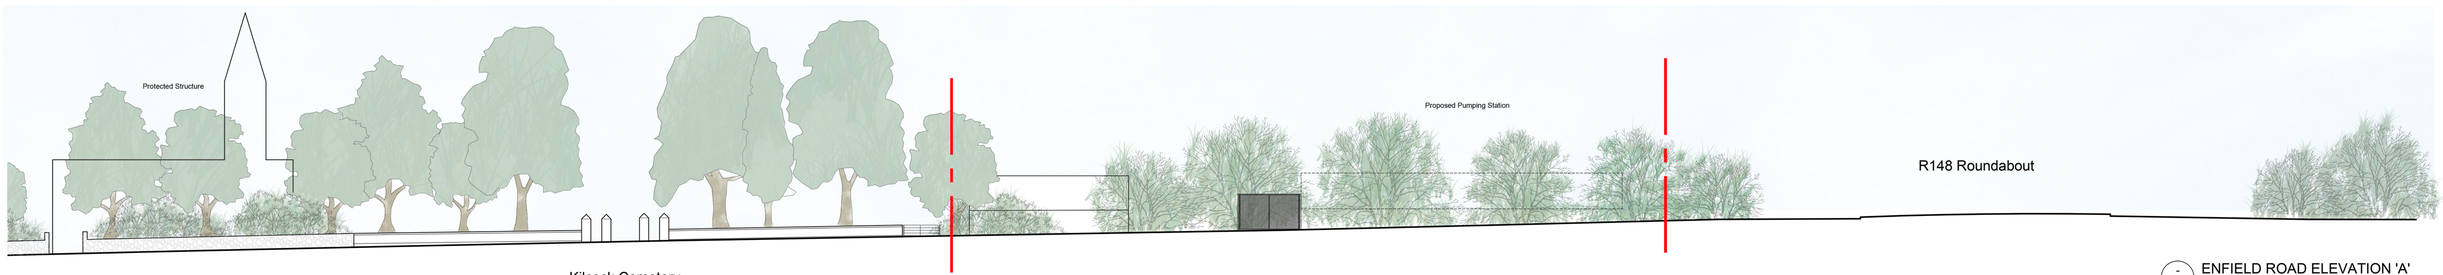

ENFIELD ROAD ELEVATION 'A'
SCALE 1:200



R148 ELEVATION 'B'
SCALE 1:500

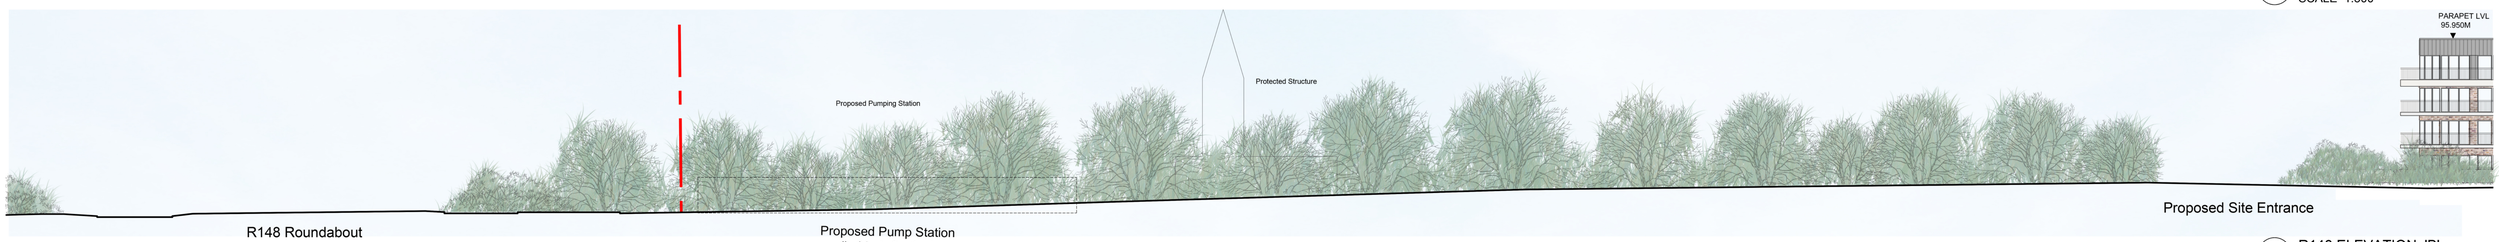

R148 ELEVATION 'B'
SCALE 1:200

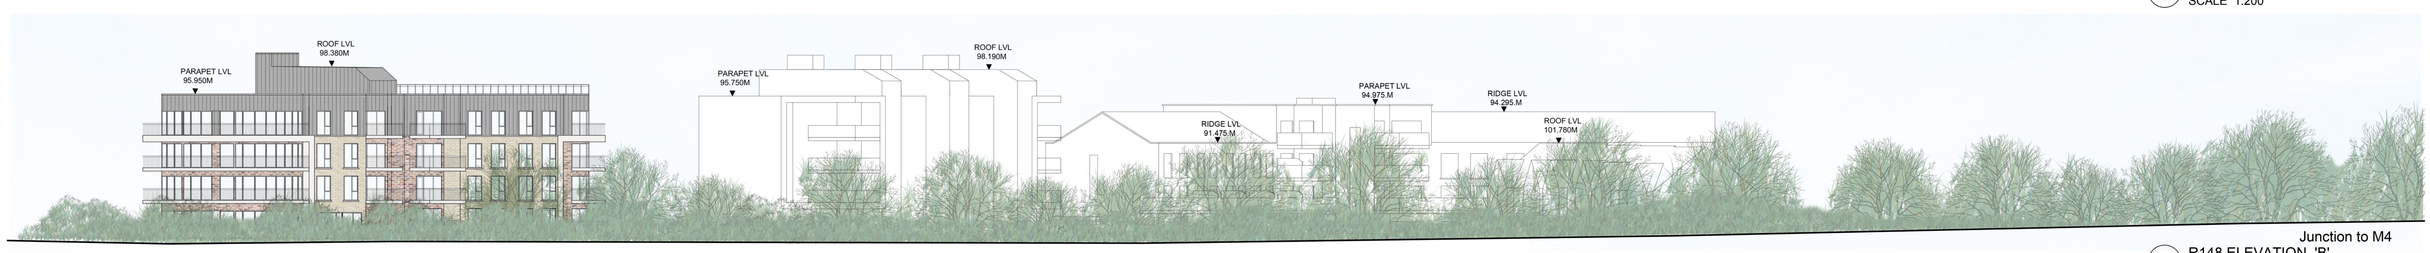

R148 ELEVATION 'B'
SCALE 1:200

Do not scale. Figure dimensions only.
Architect to be informed of any discrepancies.

REV	DATE	DRN	DESCRIPTION
A	05.08.22	JR	Issue for SHD Planning
B	29.08.22	JR	Minor update. Issue for final submission

PBA PAUL BYRNE ARCHITECTS
Priory
Tillington Road
Blackrock
Dublin A94 X2H1
Tel: +353 1 469 3361
Tel: +353 86 2344 404
Email: info@paulbyrnearchitects.ie
Web: www.paulbyrnearchitects.ie

©

JOB TITLE: Kilcock West SHD 2
CLIENT: Teresa Monaghan
DRAWINGS: Proposed Contiguous Elevations

Scale:	Drawn:
1:200 @ A0	JR
Date:	Checked:
July 2022	PB
Purpose of Issue:	
SHD Planning	
Job No:	Drawing No:	Revision:
22240	P111	B