

7 ELEVATION A
SCALE 1:200



8 ELEVATION B
SCALE 1:200



9 ELEVATION C
SCALE 1:200



10 ELEVATION D
SCALE 1:200

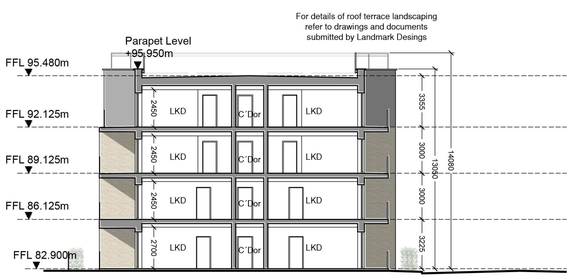

11 SECTION E-E
SCALE 1:200

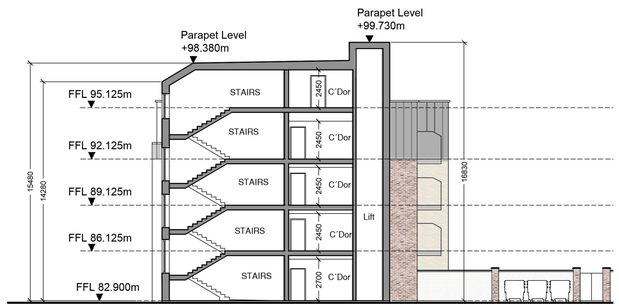

11 SECTION E-E
SCALE 1:200

MATERIAL LEGEND

1. Selected Brickwork 1
2. Selected Stone Cladding
3. Selected Brickwork 2
4. Selected Metal
5. Selected Spandrel Panel System
6. Windows to be selected subject to DEAP analysis
7. Metal balustrade or similar approved
8. Brushed stainless steel and glazed balustrade

Do not scale. Figure dimensions only. Architect to be informed of any discrepancies.
This drawing is issued for planning purposes only. Not for construction purposes.

REV	DATE	DRN	DESCRIPTION
–	12.07.22	ASG	DRAFT – Issue for comments
A	05.08.22	ASG	Issued for SHD Application
B	29.08.22	ASG	Minor updates for final submission.

PBA
PAUL BYRNE ARCHITECTS

©

Priory
Stillorgan Road
Blackrock
Dublin A94 X2H1

Tel: +353 1 485 3361
Tel: +353 86 2566 406

Email: info@paulbyrnearchitects.ie
Web: www.paulbyrnearchitects.ie

JOB TITLE: Kilcock West SHD 2

CLIENT: Teresa Monaghan

DRAWINGS: Apartment Block A - Elevations and Section

Scale:	Drawn:
1:200@ A1	JR-ASG
Date:	Checked:
July 2022	PB
Purpose of Issue:	
SHD Planning	
Job No:	Drawing No:	Revision:
22240	P202	B