Note:

North Point and Finish Floor Level varies.
Refer to drawings 22240-P01,P02 & P03.

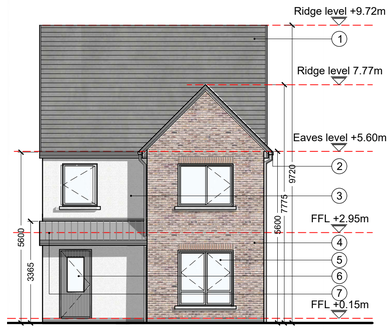

1 FRONT ELEVATION
SCALE 1:100

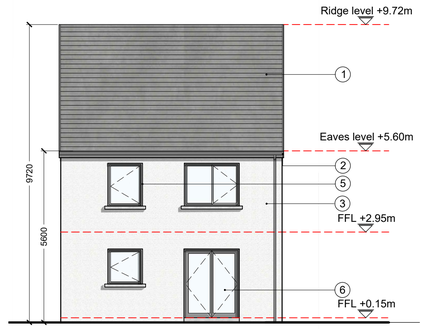

2 REAR ELEVATION
SCALE 1:100

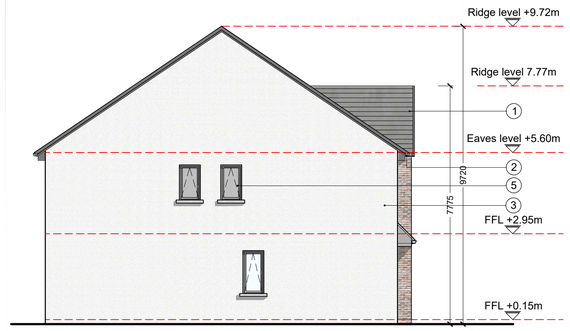

3 SIDE ELEVATION
SCALE 1:100

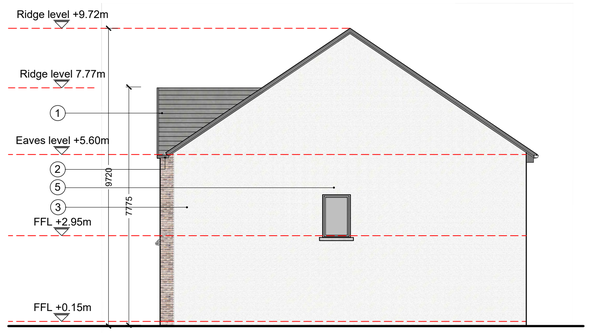

4 SIDE ELEVATION
SCALE 1:100

MATERIAL LEGEND

1. Selected tiled roof finish
2. uPVC gutters and rainwater goods to selected colour
3. Selected render finish
4. Selected brickwork
5. Windows to be selected subject to DEAP analysis
6. Doors to be selected subject to Deap analysis
7. Selected standing seam system to canopy roof.

Solar Panels: Solar panels to be provided to all houses if necessary to satisfy renewable energy requirements of building regs part L. Position and size will depend on house orientation.

Indicated Opaque glass

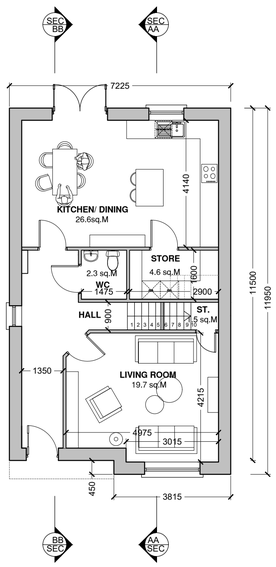

5 GROUND FLOOR PLAN
SCALE 1:100

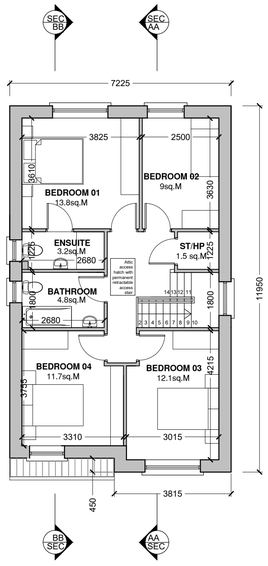

6 FIRST FLOOR PLAN
SCALE 1:100

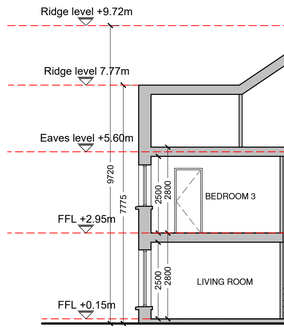

7 SECTION A-A
SCALE 1:100

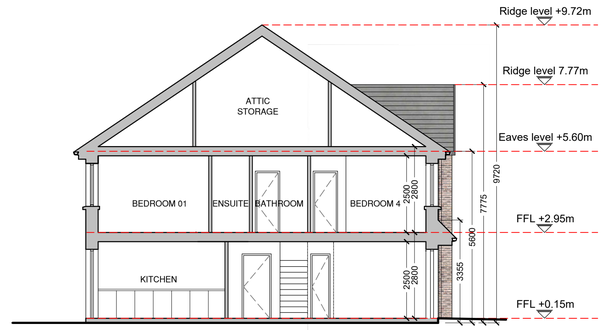

8 SECTION B - B
SCALE 1:100

HOUSE TYPE A1_MIRRORED
4 bed detached house
Area = 140 sq.m

Houses numbered:
12, 26

GROUND FLOOR (70sq.M)
LIVING ROOM - 19.7 sq.M
KITCHEN / DINING - 26.6 sq.M
W.C - 2.3 sq.M
STORAGE - 6.1 sq.M

FIRST FLOOR (70sq.M)
BEDROOM 1 (DOUBLE) - 13.8 sq.M
BEDROOM 2 (SINGLE) - 9 sq..M
BEDROOM 3 (DOUBLE) - 12.1 sq..M
BEDROOM 4 (DOUBLE) - 11.7SQ.M
ENSUITE - 3.2 sq.M
WC - 4.8 sq.M
STORE and HP - 1.5sq.M

AGGREGATE AREAS
AGGREGATE LIVING SPACE - 46.3sq.M
AGGREGATE BEDROOM SPACE - 46.7q.M
TOTAL STORAGE - 7.6sq.M plus attic storage

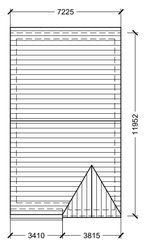

9 ROOF PLAN
SCALE 1:200

Do not scale. Figure dimensions only. Architect to be informed of any discrepancies.
This drawing is issued for planning purposes only. Not for construction purposes.

REV	DATE	DRN	DESCRIPTION
A	05.08.22	MI	Issued for SHD application
B	29.08.22	MR	Minor updates for final submission.

PBA
PAUL BYRNE ARCHITECTS

©
Priory
Stillorgan Road
Blackrock
Dublin A94 X2H1

Tel: +353 1 485 3361
Tel: +353 86 2566 406

Email: info@paulbynearchitects.ie
Web: www.paulbynearchitects.ie

JOB TITLE: Kilcock West SHD 2
CLIENT: Teresa Monaghan
DRAWINGS: House type A1 - MIRRORED

Scale:	Drawn:
1:100@ A1	MR
Date: August 2022	Checked: PB
Purpose of Issue: SHD	
Job No: 22240	Drawing No: P301
	Revision: B