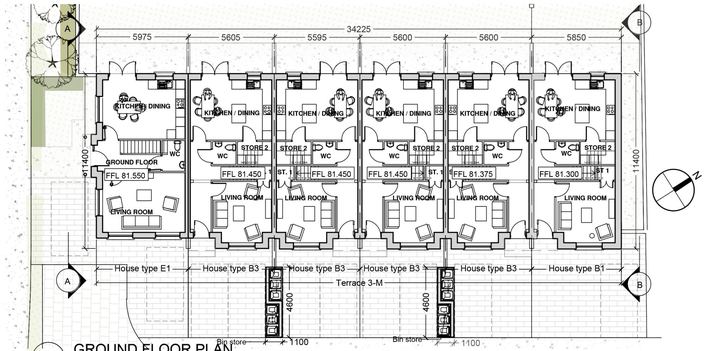

1 GROUND FLOOR PLAN
SCALE 1:200

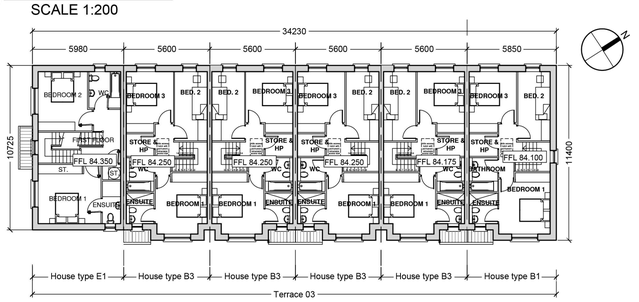

2 FIRST FLOOR PLAN
SCALE 1:200

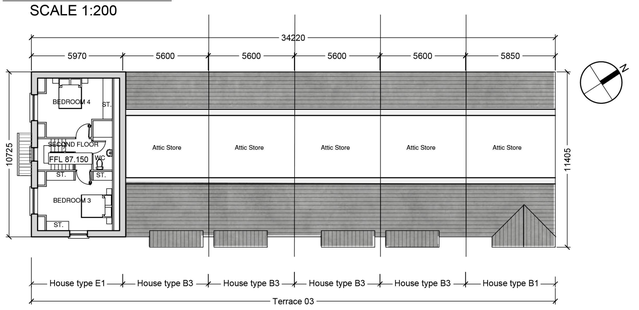

3 SECOND FLOOR PLAN
SCALE 1:200

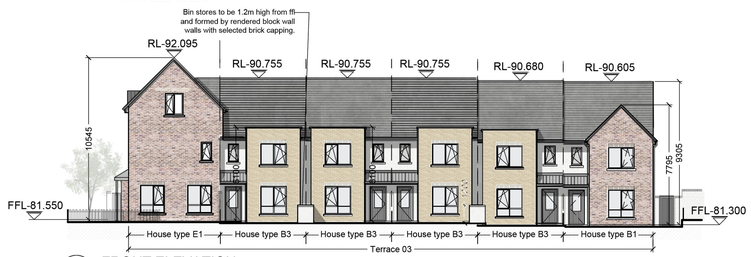

4 FRONT ELEVATION
SCALE 1:200

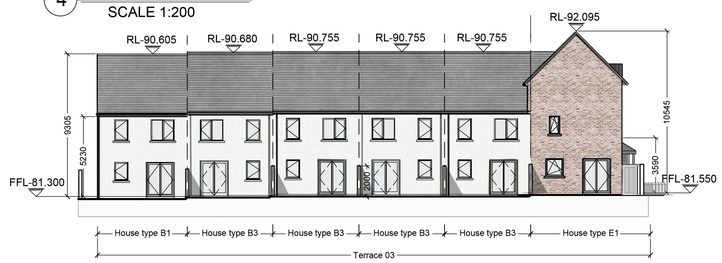

5 REAR ELEVATION
SCALE 1:200



Site plan
Terrace T3 locations

Terrace 3
House types E1,B3,B3,B3,B3,B1

For further details as internal dimensions, room areas, external materials, etc on all house types, and section drawing for each type of house refer to drawings 22240 - P307, P310 and P314.North point and finished floor and ridge levels varies.

For boundary wall details, refers to drawing submitted by Landmark Designs.

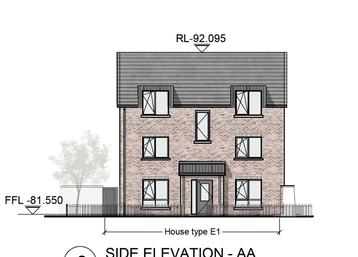

6 SIDE ELEVATION - AA
SCALE 1:200

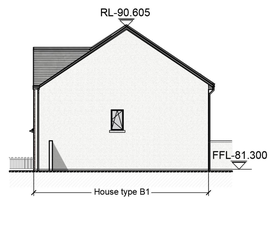

7 SIDE ELEVATION - BB
SCALE 1:200

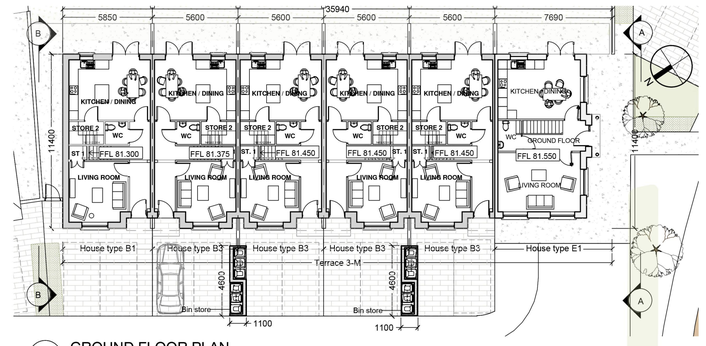

1 GROUND FLOOR PLAN
SCALE 1:200

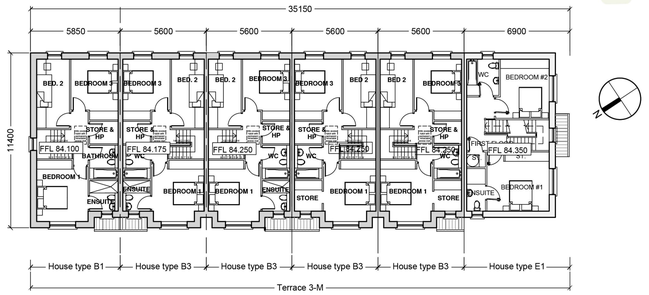

2 FIRST FLOOR PLAN
SCALE 1:200

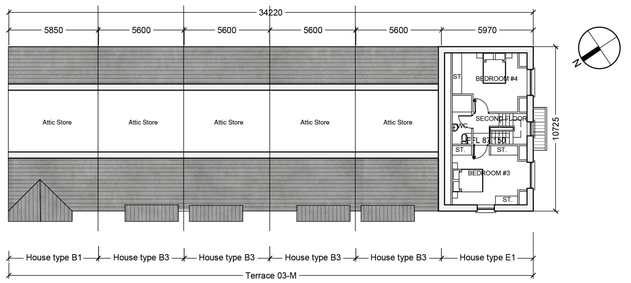

3 SECOND FLOOR PLAN
SCALE 1:200

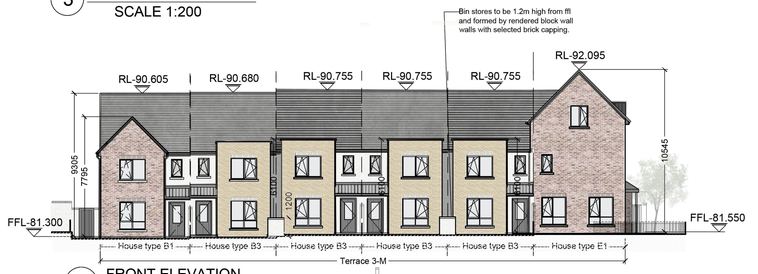

4 FRONT ELEVATION
SCALE 1:200

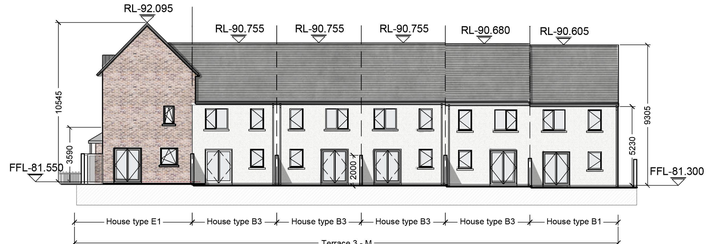

5 REAR ELEVATION
SCALE 1:200

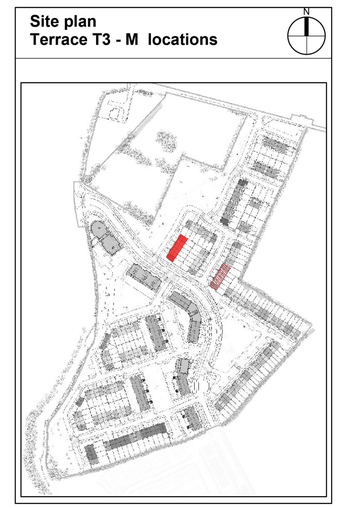

Site plan
Terrace T3 - M locations

Terrace 3 - M (mirrored)
House types B1,B3,B3,B3,B3,E1

For further details as internal dimensions, room areas, external materials, etc on all house types, and section drawing for each type of house refer to drawings 22240 - P307, P310, P314 & P701.
North point and finished floor and ridge levels varies.
Drawings shown refer to house no.s 51 - 56 only. Refer to drawings P101, P102 & P103 for detailed levels of rest of blocks type 3M.
For boundary wall details, refers to drawing submitted by Landmark Designs.



6 SIDE ELEVATION - AA
SCALE 1:200

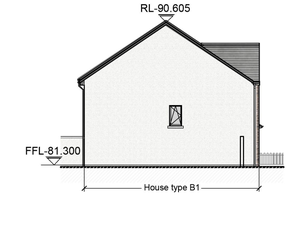

7 SIDE ELEVATION - BB
SCALE 1:200

Do not scale. Figure dimensions only. Architect to be informed of any discrepancies.
This drawing is issued for planning purposes only. Not for construction purposes.

REV	DATE	DRN	DESCRIPTION
A	05.08.22	MR	Issued for SHD Application
B	29.08.22	ASG	Minor updates. Issued for final submission

PBA
PAUL BYRNE ARCHITECTS
©
Priory
Stillorgan Road
Blackrock
Dublin A94 X2H1
Tel: +353 1 485 3361
Tel: +353 86 2566 406
Email: info@paulbyrnearchitects.ie
Web: www.paulbyrnearchitects.ie

JOB TITLE: Kilcock West SHD 2
CLIENT: Teresa Monaghan
DRAWINGS: Terraced block Type 3 and type 3 - Mirrored

Scale:	1:200@ A1	Drawn:	MR
Date:	August 2022	Checked:	PB
Purpose of Issue:	SHD Planning		
Job No:	Drawing No:	Revision:	
22240	P404	B	