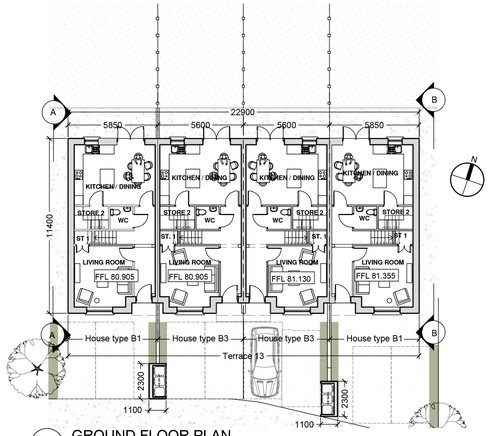

1 GROUND FLOOR PLAN
SCALE 1:200

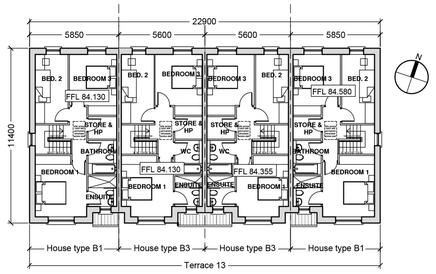

2 FIRST FLOOR PLAN
SCALE 1:200

Bin stores to be 1.2m high from ffl and formed by rendered block wall walls with selected brick capping.



3 FRONT ELEVATION
SCALE 1:200

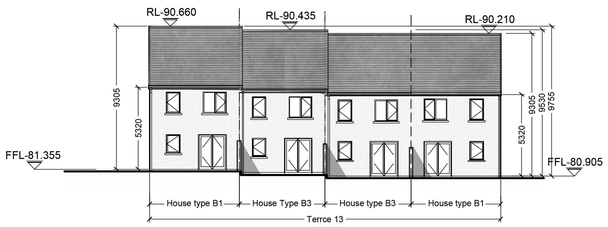

4 REAR ELEVATION
SCALE 1:200

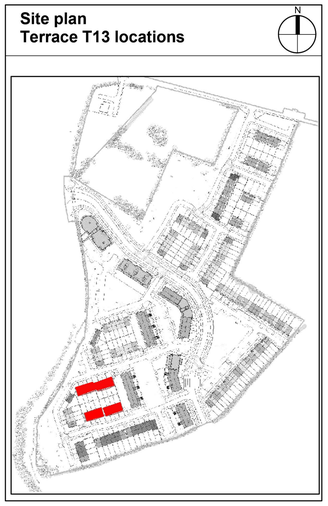

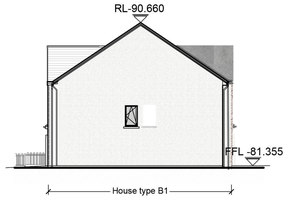

5 SIDE ELEVATION - BB
SCALE 1:200

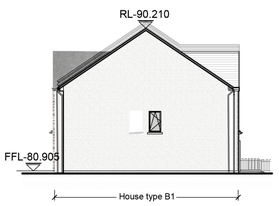

6 SIDE ELEVATION - AA
SCALE 1:200

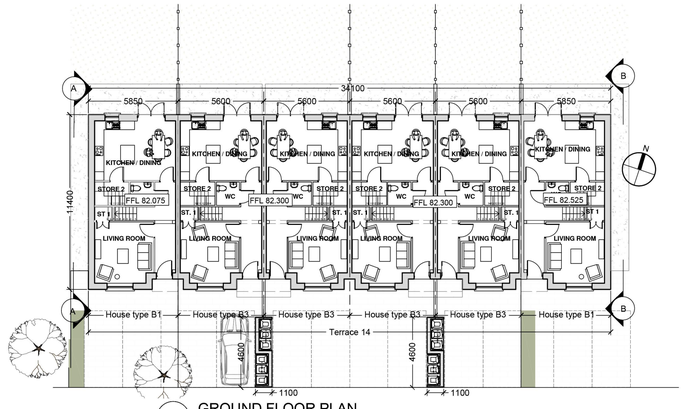

1 GROUND FLOOR PLAN
SCALE 1:200

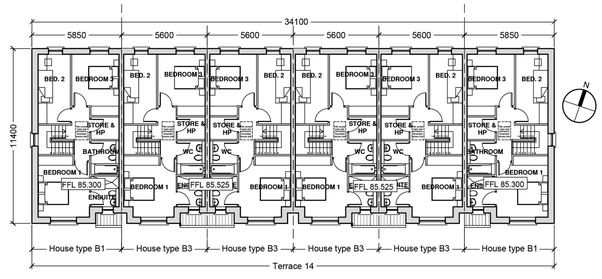

2 FIRST FLOOR PLAN
SCALE 1:200

Bin stores to be 1.2m high from ffl and formed by rendered block wall walls with selected brick capping.

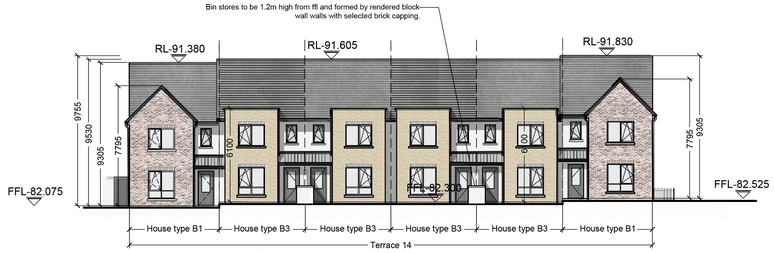

3 FRONT ELEVATION
SCALE 1:200

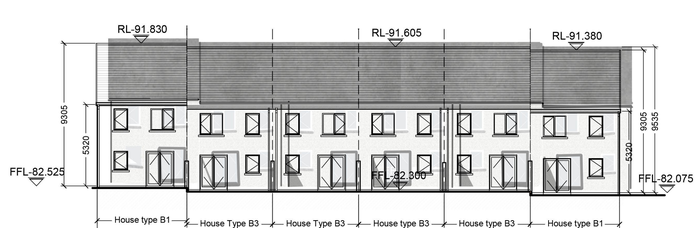

4 REAR ELEVATION
SCALE 1:200

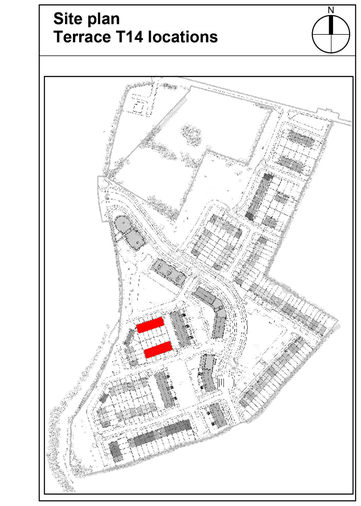

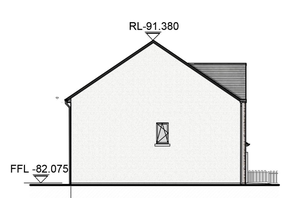

5 SIDE ELEVATION - AA
SCALE 1:200

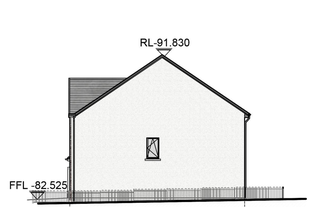

6 SIDE ELEVATION - BB
SCALE 1:200

Terrace 13
House types B1, B3, B3, B1

For further details as internal dimensions, room areas, external materials, etc on all house types, and section drawing for each type of house refer to drawings 22240 - P307 and P310.

North point and finished floor and ridge levels varies. Drawings shown refer to house no.s 117-120 only. Refer to drawings P101, P102 & P103 for detailed levels of rest of terrace blocks type 13.

For boundary wall details, refers to drawing submitted by Landmark Designs.

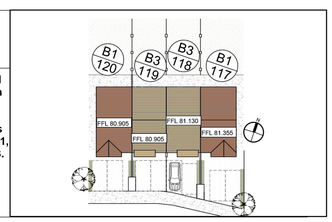

Terrace 14
House types B1,B3,B3,B3,B3,B1

For further details as internal dimensions, room areas, external materials, etc on all house types, and section drawing for each type of house refer to drawings 22240 - P307 and P310.

North point and finished floor and ridge levels varies. Drawings shown refer to house no.s 134-139 only. Refer to drawings P101, P102 & P103 for detailed levels of rest of terrace blocks type 14.

For boundary wall details, refers to drawing submitted by Landmark Designs.

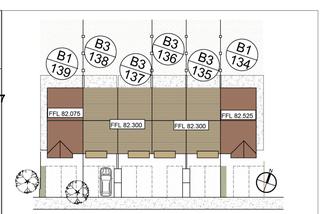

Do not scale. Figure dimensions only. Architect to be informed of any discrepancies.
This drawing is issued for planning purposes only. Not for construction purposes.

REV	DATE	DRN	DESCRIPTION
A	05.08.22	MR	Issued for SHD Application
B	29.08.22	ASG	Minor updates. Issued for final submission.

PBA
PAUL BYRNE ARCHITECTS
©
Priory
Stillorgan Road
Blackrock
Dublin A94 X2H1
Tel: +353 1 485 3361
Tel: +353 86 2566 406
Email: info@paulbyrnearchitects.ie
Web: www.paulbyrnearchitects.ie

JOB TITLE: Kilcock West SHD 2
CLIENT: Teresa Monaghan
DRAWINGS: Terrace Blocks 13 and Terrace 14

Scale:	Drawn:
1:200@ A1	MR
Date:	Checked:
August 2022	PB
Purpose of Issue:	
SHD Planning	
Job No:	Drawing No:	Revision:
22240	P410	B