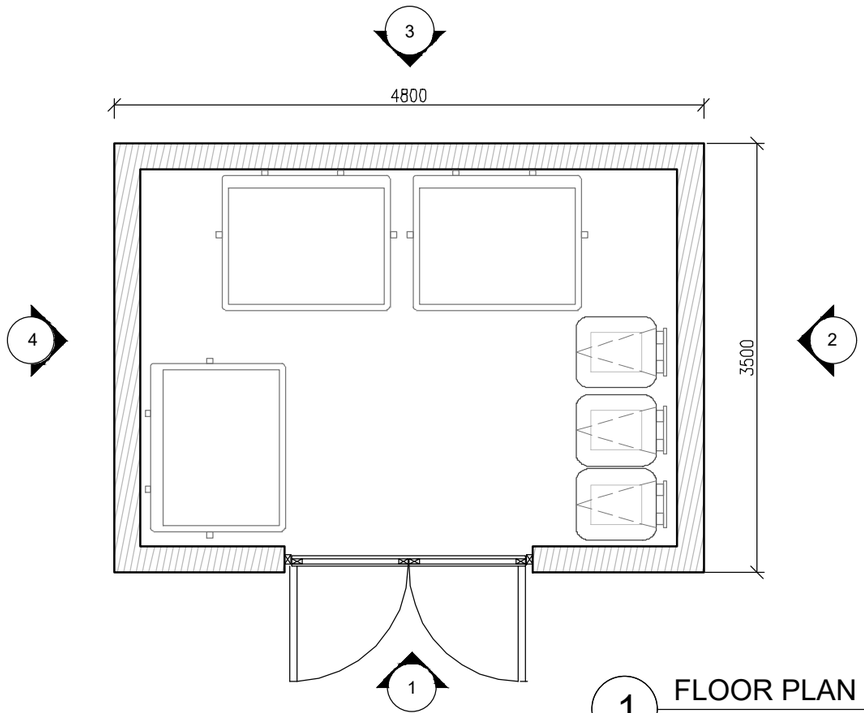

1 FLOOR PLAN
SCALE 1:50

Note:
The Bin Storage services Apartments numbered No.215 to No.222, located in the central corp of Block C (Apt Type H2 and G6).
See dwg.22240 - P205 for bin store location within the communal open space of Block C.

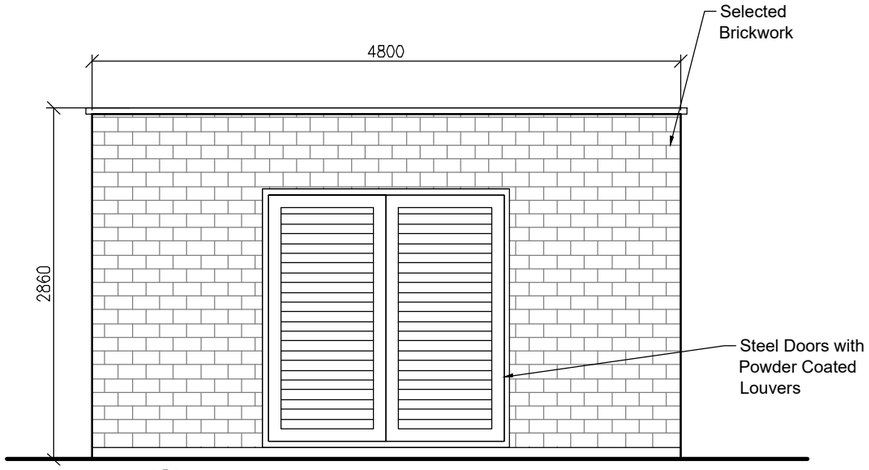

2 ELEVATION 1 (FRONT ELEVATION)
SCALE 1:50

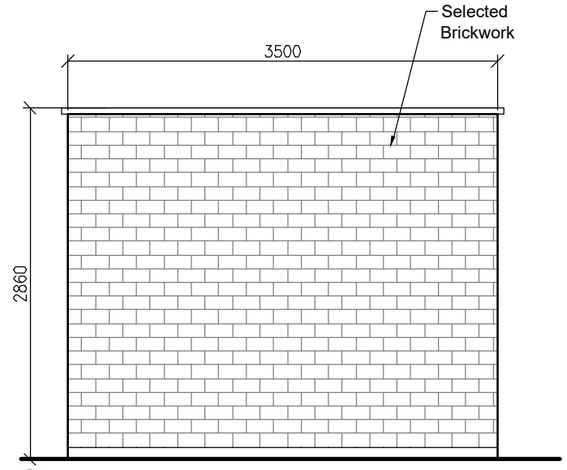

3 ELEVATION 2 & 4 (SIDE ELEVATIONS)
SCALE 1:50

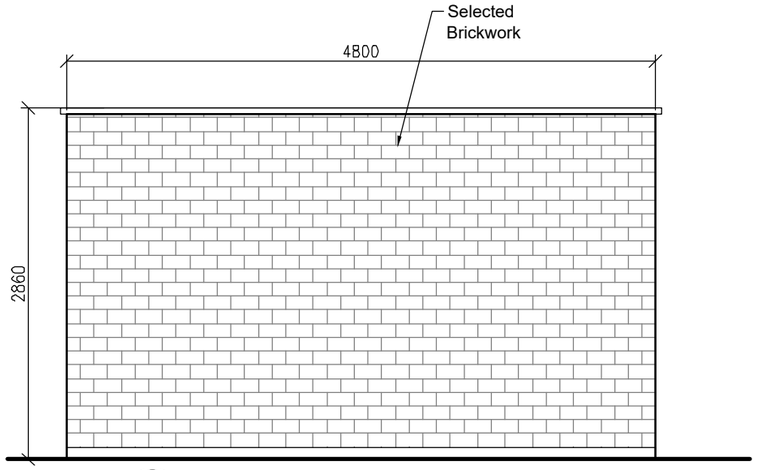

4 ELEVATION 3 (BACK ELEVATION)
SCALE 1:50

Do not scale. Figure dimesions only. Architect to be informed of any discrepancies.
This drawing is issued for planning purposes only, not for construction.

REV	DATE	DRN	DESCRIPTION
A	05.08.22	MR	Issue for SHD Application
A	29.08.22	MR	Issue for Final submission

N

PBA
PAUL BYRNE ARCHITECTS

© Priory
Stillorgan Road
Blackrock
Dublin A94 X2H1

Tel: +353 1 485 3361
Tel: +353 86 2566 406

Email: info@paulbyrnearchitects.ie
Web: www.paulbyrnearchitects.ie

JOB TITLE: Kilcock West SHD 2

CLIENT: Teresa Monaghan

DRAWINGS: Apartments Block C Bin Store

Scale:	Drawn:
1:50 @ A3	MR
Date:	**Checked:**
August 2022	PB
Purpose of Issue:	
SHD Planning	

Job No:	Drawing No:	Revision:
22240	P602	A