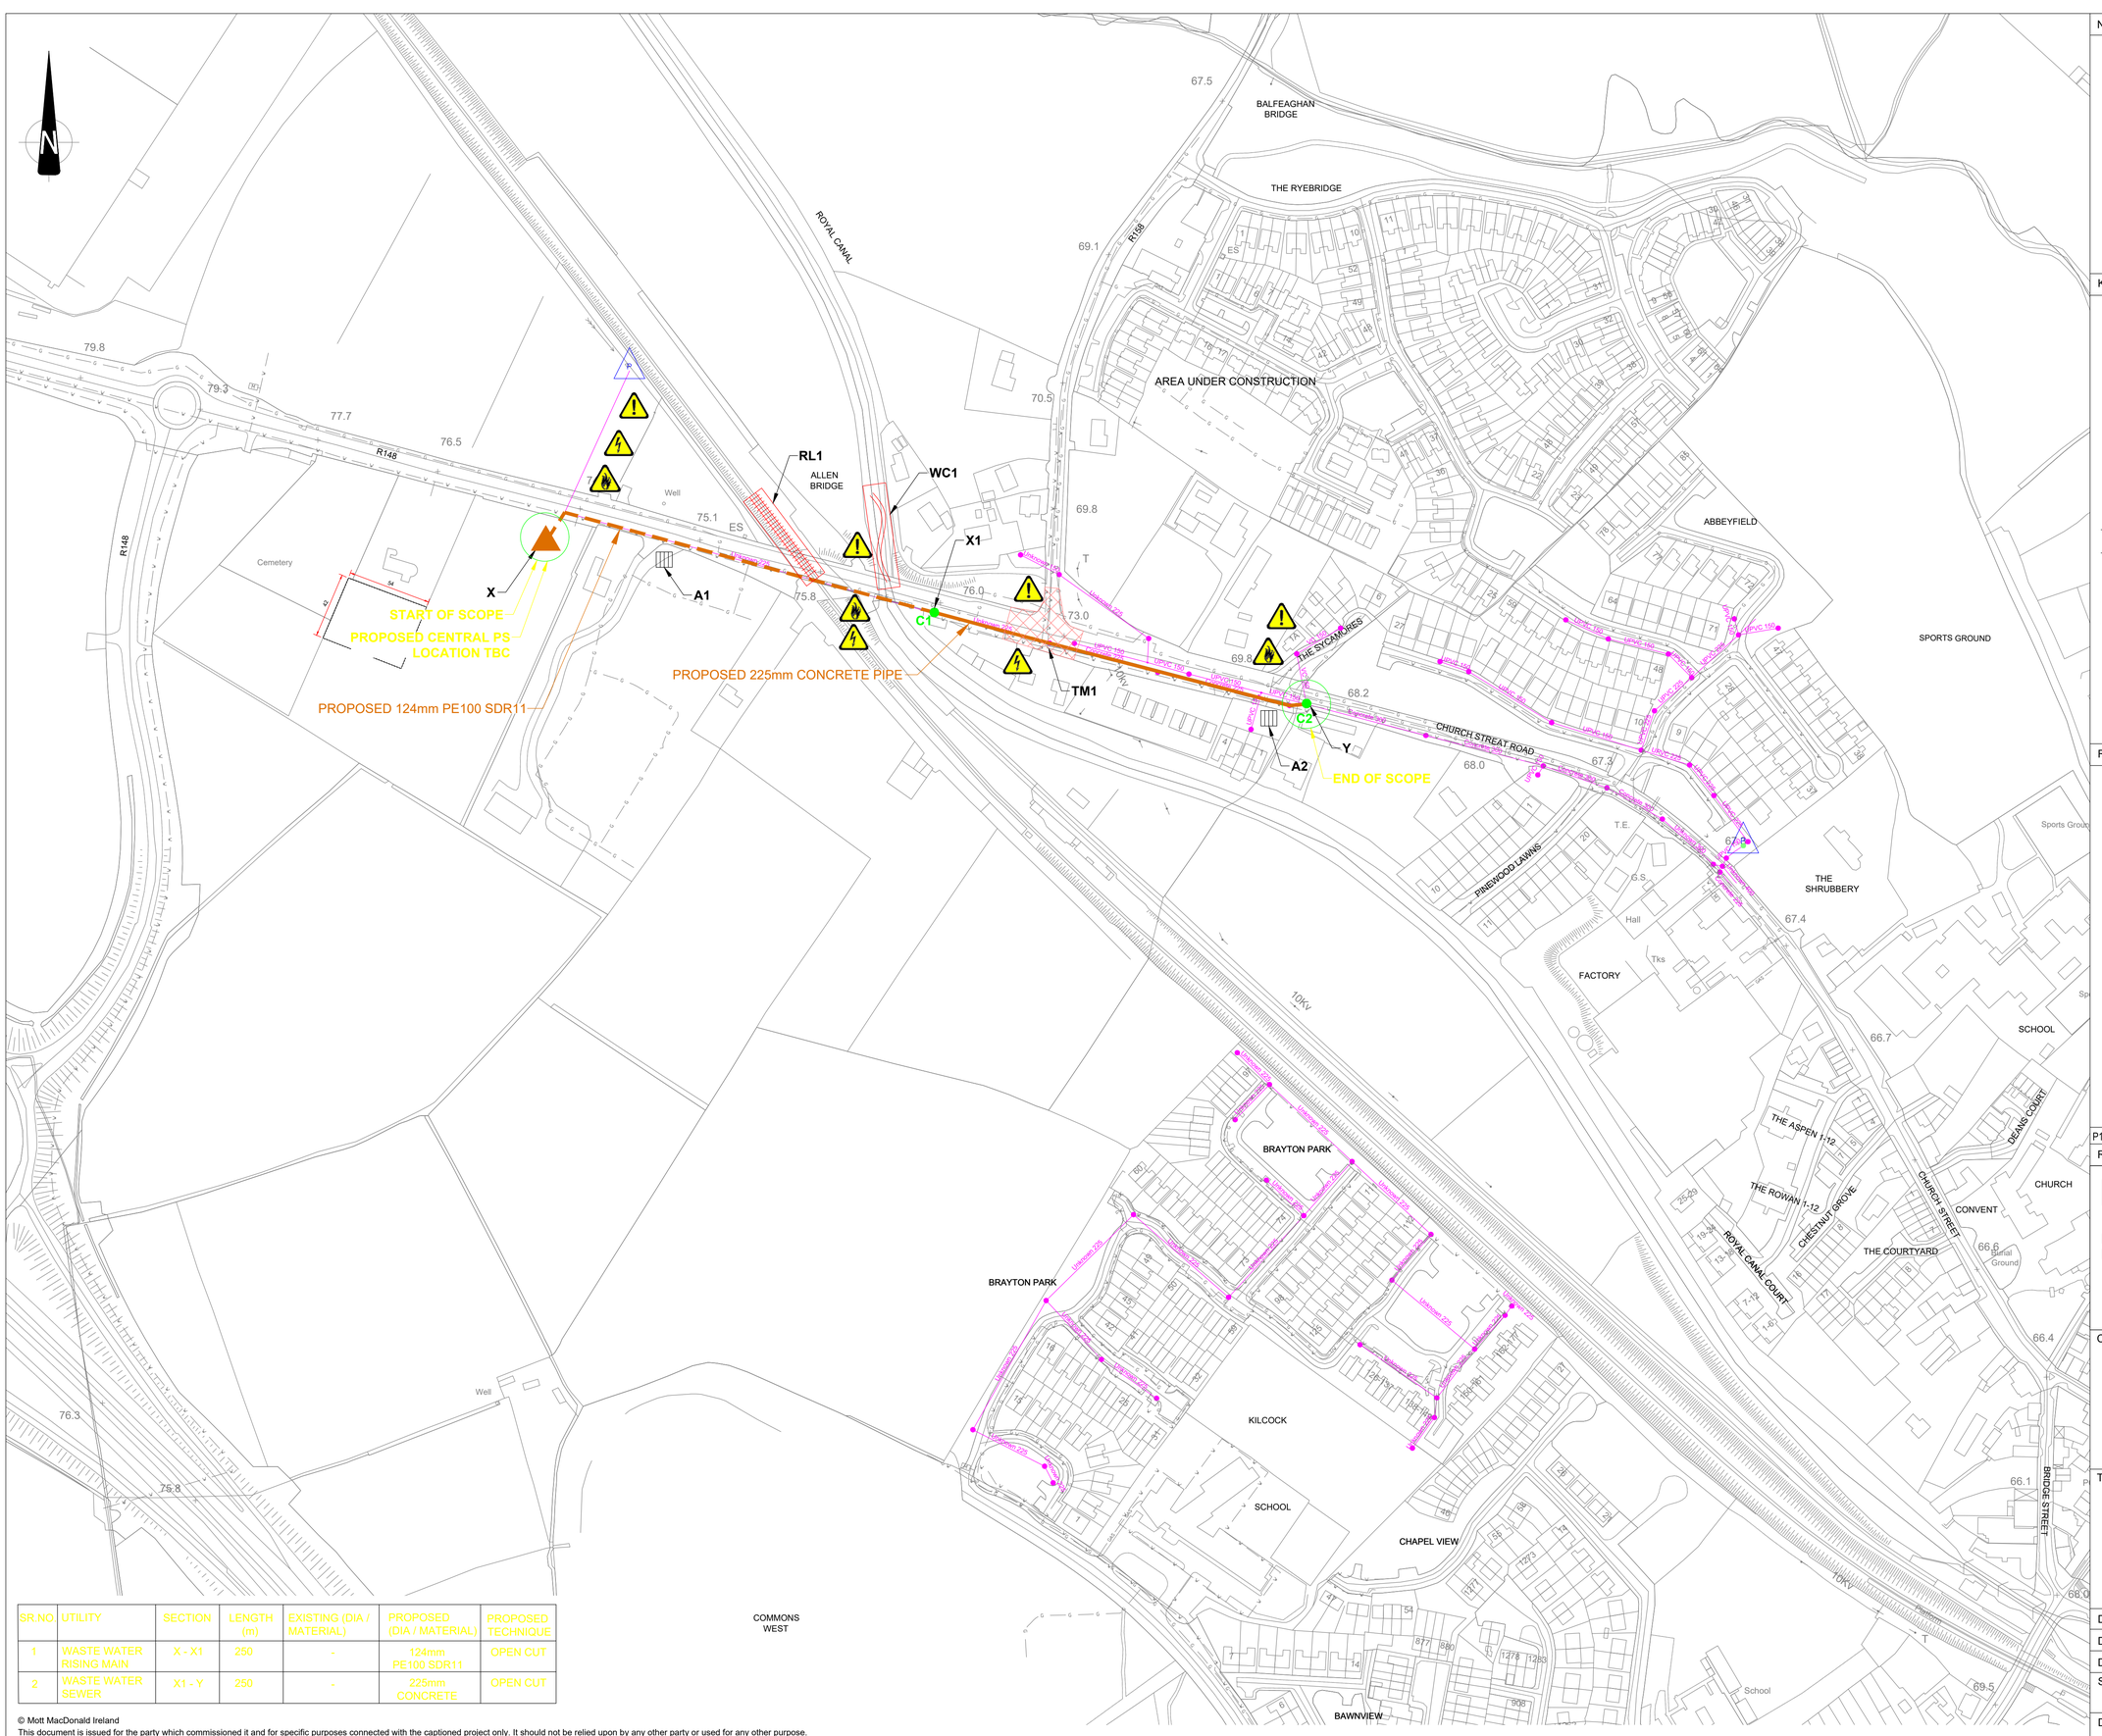

SR.NO.	UTILITY	SECTION	LENGTH (m)	EXISTING (DIA / MATERIAL)	PROPOSED (DIA / MATERIAL)	PROPOSED TECHNIQUE
1	WASTE WATER RISING MAIN	X - X1	250	-	124mm PE100 SDR11	OPEN CUT
2	WASTE WATER SEWER	X1 - Y	250	-	225mm CONCRETE	OPEN CUT

Notes

1. ALL DIMENSIONS ARE IN MILLIMETRES (mm) UNLESS NOTED OTHERWISE.
2. ALL LEVELS ARE IN METRES AND RELATE TO THE ORDNANCE SURVEY DATUM MALIN HEAD (m) UNLESS NOTED OTHERWISE.
3. ALL DIMENSIONS AND LEVELS TO EXISTING WORK ARE TO BE CHECKED ON SITE AND VERIFIED PRIOR TO COMMENCEMENT OF WORK.
4. ENSURE THIS DRAWING IS THE RELEVANT REVISION AND READ IN CONJUNCTION WITH ALL RELEVANT DOCUMENTS.
5. TO BE VIEWED ON A1 PAPER SIZE.
6. THE EXTENT OF WATER / WASTEWATER NETWORK SHOWN IS LIMITED TO THE SCOPE OF WORK.
7. REFER HAZARD RISK REGISTER FOR DESCRIPTION.

Key to symbols

- PROPOSED WASTE WATER SEWER
- PROPOSED WASTE WATER RISING MAIN
- EXISTING WASTE WATER SEWER
- PROPOSED WASTE WATER PUMPING STATION
- INFO. (SEWER, BT, VM, EIRCOM)
- ELECTRICITY (HV/LV/MV)
- GAS (HP/MP/LP)
- W — WATER MAIN
- G — GAS LINE (LP / MP / HP)
- CONNECTION POINTS
- TRAFFIC MANAGEMENT (TM)
- ACCESS (A)
- WATERCOURSE (WC)
- RAILWAY LINE (RL)

Reference drawings

Rev	Date	Drawn	Description	Ch'k'd	App'd
P1	08-05-2019	SVW	FOR FEASIBILITY	DD	TM

MOTT MACDONALD

South Block
Rockfield
Dundrum
Dublin 16
Ireland
T +353 (0)1 291 6700
F
W www.mottmac.com

Client
Irish Water
Colvill House
24 - 26 Talbot Street
Dublin 1
Ireland

Title
LIHAF and MUHDS PROJECT
FEASIBILITY STUDY 11
KILCOCK (WASTE WATER)

Designed			Eng check	D DUGGAN	DD
Drawn	SV WAGHMARE	SVW	Coordination		
Dwg check	BM ARUNA	ABM	Approved	T MURPHY	TM

Scale at A1	Status	Rev	Security
NTS	PRE	P1	STD

Drawing Number
229100412-MMD-13-XX-DR-D-0002

© Mott MacDonald Ireland
This document is issued for the party which commissioned it and for specific purposes connected with the captioned project only. It should not be relied upon by any other party or used for any other purpose.
We accept no responsibility for the consequences of this document being relied upon by any other party, or being used for any other purpose, or containing any error or omission which is due to an error or omission in data supplied to us by other parties.

J:\S_JOBS\Job-S037\A_Drawings\Incoming\2021.03.19 IW cad plans\archive\229100412-MMD-13-XX-DR-D-1006 - Standard\229100412-MMD-13-XX-DR-D-0002.dwg Apr 15, 2021 - 12:57pm WAG81924