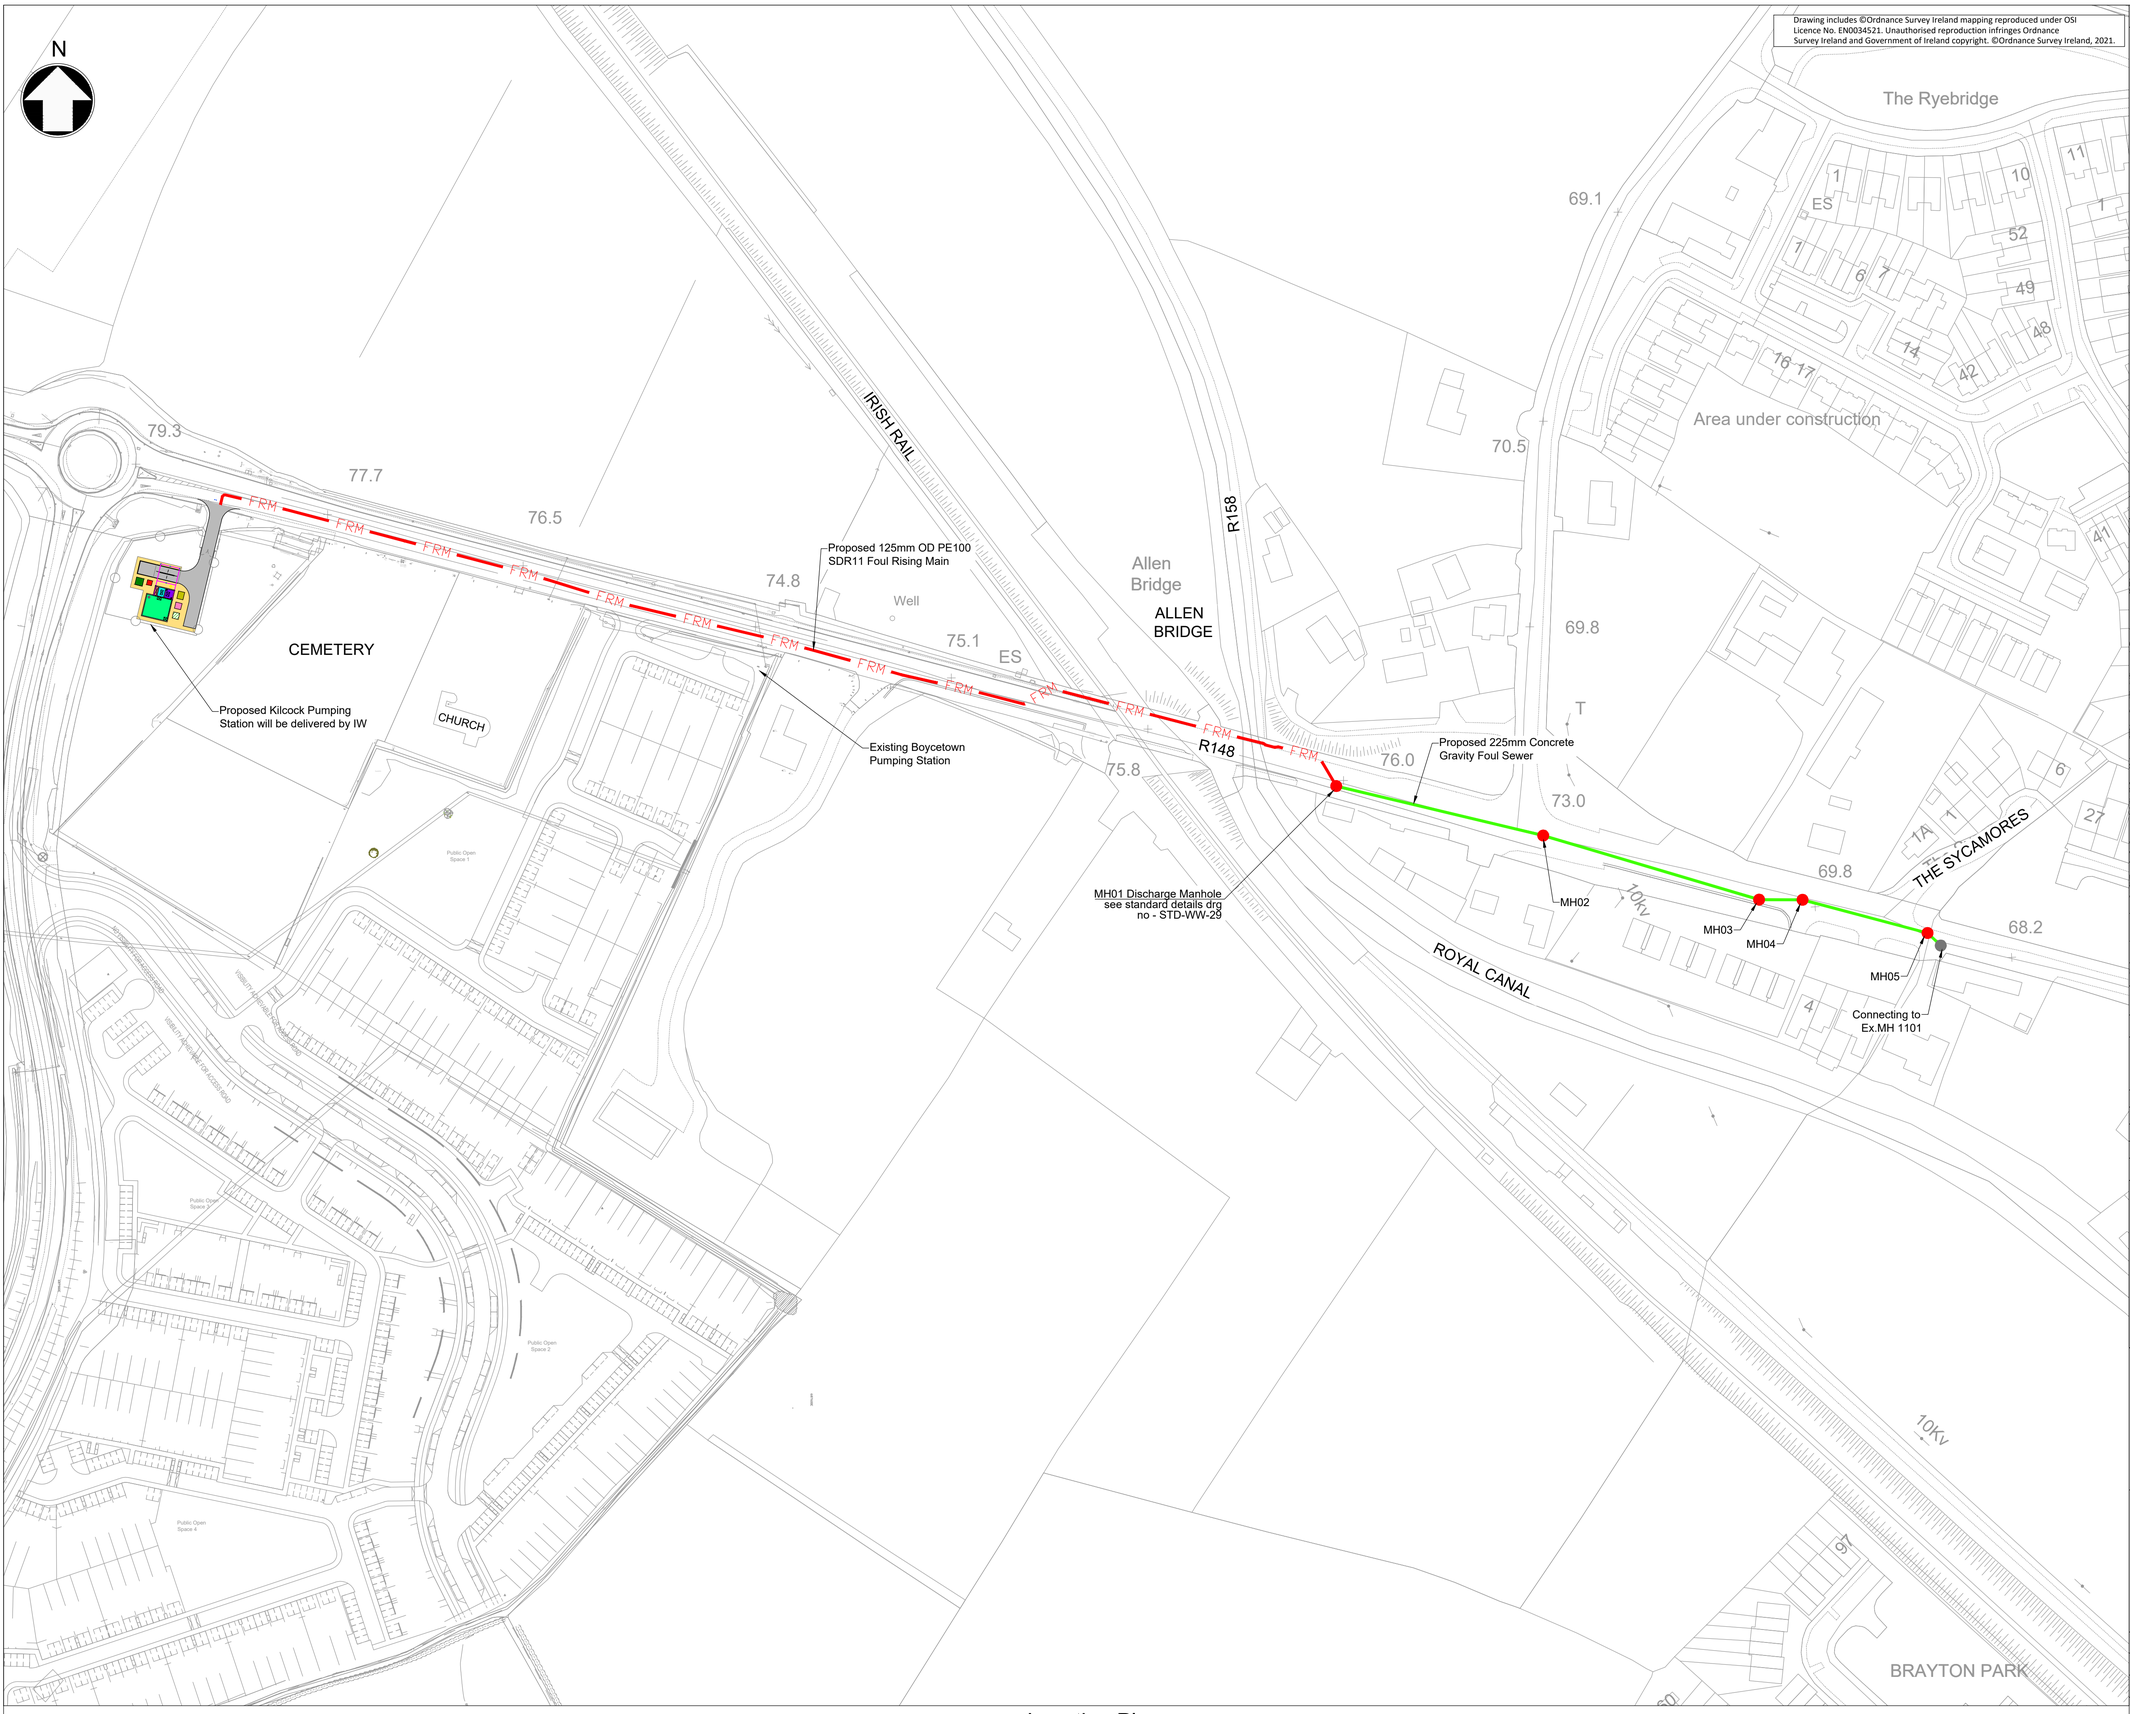

Drawing includes ©Ordnance Survey Ireland mapping reproduced under OSI Licence No. EN0034521. Unauthorised reproduction infringes Ordnance Survey Ireland and Government of Ireland copyright. ©Ordnance Survey Ireland, 2021.

Location Plan

Scale : 1:1250

1:1250 0 62.5m 125m

Notes

1. ALL DIMENSIONS ARE IN MILLIMETRES (mm) UNLESS NOTED OTHERWISE.
2. ALL LEVELS ARE IN METRES AND RELATE TO THE ORDNANCE SURVEY DATUM MALIN HEAD (m) UNLESS NOTED OTHERWISE.
3. ALL DIMENSIONS AND LEVELS TO EXISTING WORK ARE TO BE CHECKED ON SITE AND VERIFIED PRIOR TO COMMENCEMENT OF WORK.
4. ENSURE THIS DRAWING IS THE RELEVANT REVISION AND READ IN CONJUNCTION WITH ALL RELEVANT DOCUMENTS.
5. TO BE VIEWED ON A1 PAPER SIZE.
6. THE EXTENT OF WATER / WASTEWATER NETWORK SHOWN IS LIMITED TO THE SCOPE OF WORK.
7. REFER HAZARD RISK REGISTER FOR DESCRIPTION.

Key to symbols

FRM — PROPOSED WASTEWATER RISING MAIN
PROPOSED GRAVITY FOUL SEWER
PROPOSED MANHOLE

Key Plan

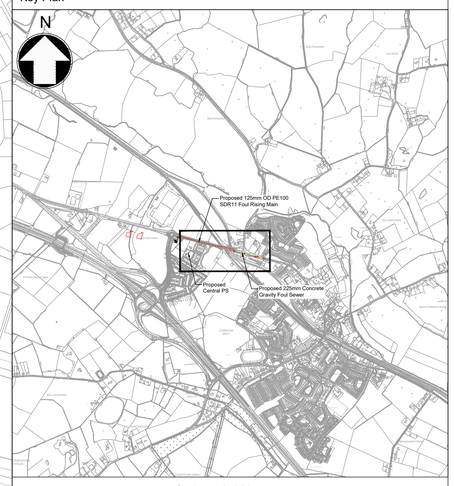

Scale : 1:25000

Reference drawings

229100412-MMD-13-XX-DR-D-1021 PROPOSED PS SITE LAYOUT
15113 - P101 - SITE MASTER PLAN

Rev	Date	Drawn	Description	Ch'k'd	App'd
P4	13-05-2021	SR	UPDATED AS PER IW QA COMMENTS	DA	TM
P3	26-02-2021	SR	FOR INFORMATION	DA	TM
P2	06-11-2020	JPC	FOR WS4	MC	TM
P1	08-05-2019	SVW	FOR FEASIBILITY	DD	TM

MOTT MACDONALD
South Block
Rockfield
Dundrum
Dublin 16
Ireland
T +353 (0)1 291 6700
F
W www.mottmac.com

Client
Irish Water
Colvill House
24 - 26 Talbot Street
Dublin 1
Ireland

UISCE EIREANN : IRISH WATER

Title
LIHAF AND MUHDS PROJECT
SPECIMEN DESIGN
PROPOSED FOUL RISING MAIN
SITE LOCATION PLAN
KILCOCK

Designed	BM ARUNA	ABM	Eng check	D ALEXANDER	DA
Drawn	JP CHAUDHRY	JPC	Coordination		
Dwg check	BM ARUNA	ABM	Approved	T MURPHY	TM

Scale at A1	Status	Rev	Security
1:1250	PRE	P4	STD

Drawing Number
229100412-MMD-13-XX-DR-D-1000

© Mott MacDonald Ireland
This document is issued for the party which commissioned it and for specific purposes connected with the captioned project only. It should not be relied upon by any other party or used for any other purpose.
We accept no responsibility for the consequences of this document being relied upon by any other party, or being used for any other purpose, or containing any error or omission which is due to an error or omission in data supplied to us by other parties.

J:\S JOBS\Job-S037\A Drawings\Incoming\2021.05.14 IW Updated Dwgs\1000 Files\229100412-MMD-13-XX-DR-D-1000.dwg May 17, 2021 -