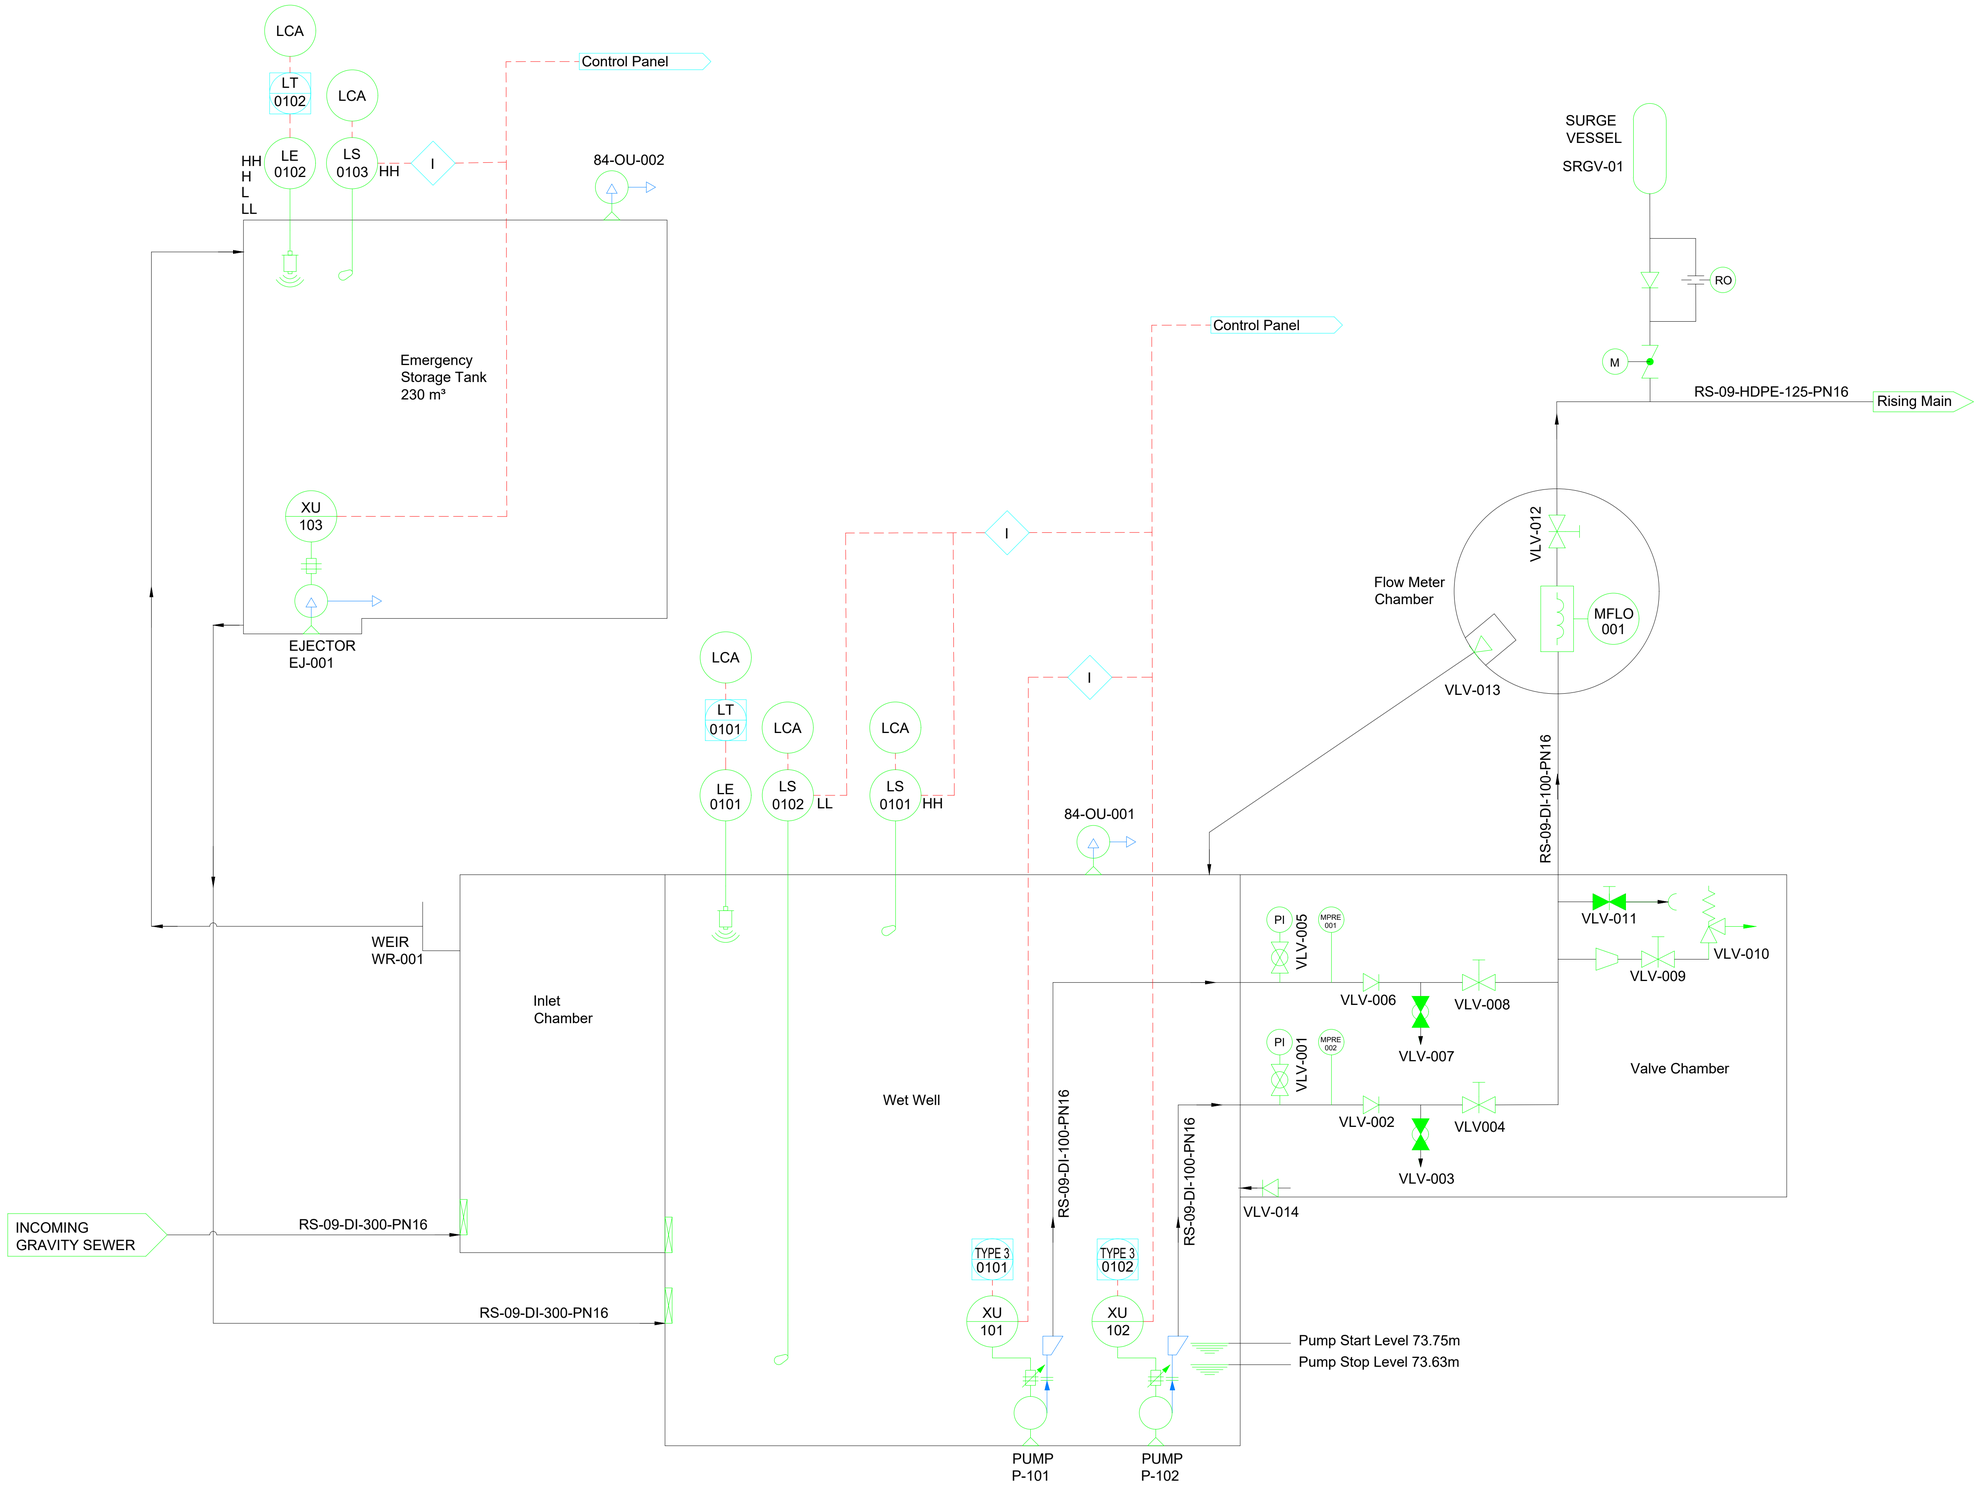

Notes

1. PORTABLE LIFTING DAVITS TO BE USED TO LIFT PUMPS FROM WET WELL AND DROP STRAIGHT ONTO FLAT BED.
2. THE DRAWING TO BE READ IN CONJUNCTION WITH OTHER GENERAL ARRANGEMENT DRAWINGS.
3. LOCATION OF INSTRUMENTS ARE INDICATIVE.

Key to Symbol

- Ball valve
- Gate valve
- Non return valve
- Electromagnetic Flowmeter
- Passive Carbon Odour Unit

HH	High High Level
H	High Level
L	Low Level
LL	Low Low Level

Reference drawings

229100412-MMD-13-XX-DR-D-1021 - SITE PLAN VIEW

Rev	Date	Drawn	Description	Ch'k'd	App'd
P1	13-10-2020	JPC	FOR WS4	NB	TMY

Status Stamp

NOT FOR CONSTRUCTION

MOTT MACDONALD

South Block
Rockfield
Dundrum
Dublin 16
Ireland
T +353 (0)1 291 6700
F
W www.mottmac.com

Client

Irish Water
Colvill House
24-26 Talbot Street
Dublin 1
Ireland

Title

LIHAF AND MUHDS PROJECT
SPECIMEN DESIGN
PIPING & INSTRUMENTATION DRAWING
KILCOCK (WASTEWATER)

Designed	J. HOSMANI	JH	Eng.check.	M. COELHO	MC
Drawn	J. PANCHAL	JP	Coordination	-	-
Dwg.check.	-	-	Approved	T. MURPHY	TMY

Scale at A1	Status	Rev	Security
As Shown	PRE	P1	STD

Drawing Number

229100412-MMD-13-XX-DR-D-1030

© Mott MacDonald Ireland.

This document is issued for the party which commissioned it and for specific purposes connected with the captioned project only. It should not be relied upon by any other party or used for any other purpose.
We accept no responsibility for the consequences of this document being relied upon by any other party, or being used for any other purpose, or containing any error or omission which is due to an error or omission in data supplied to us by other parties.